

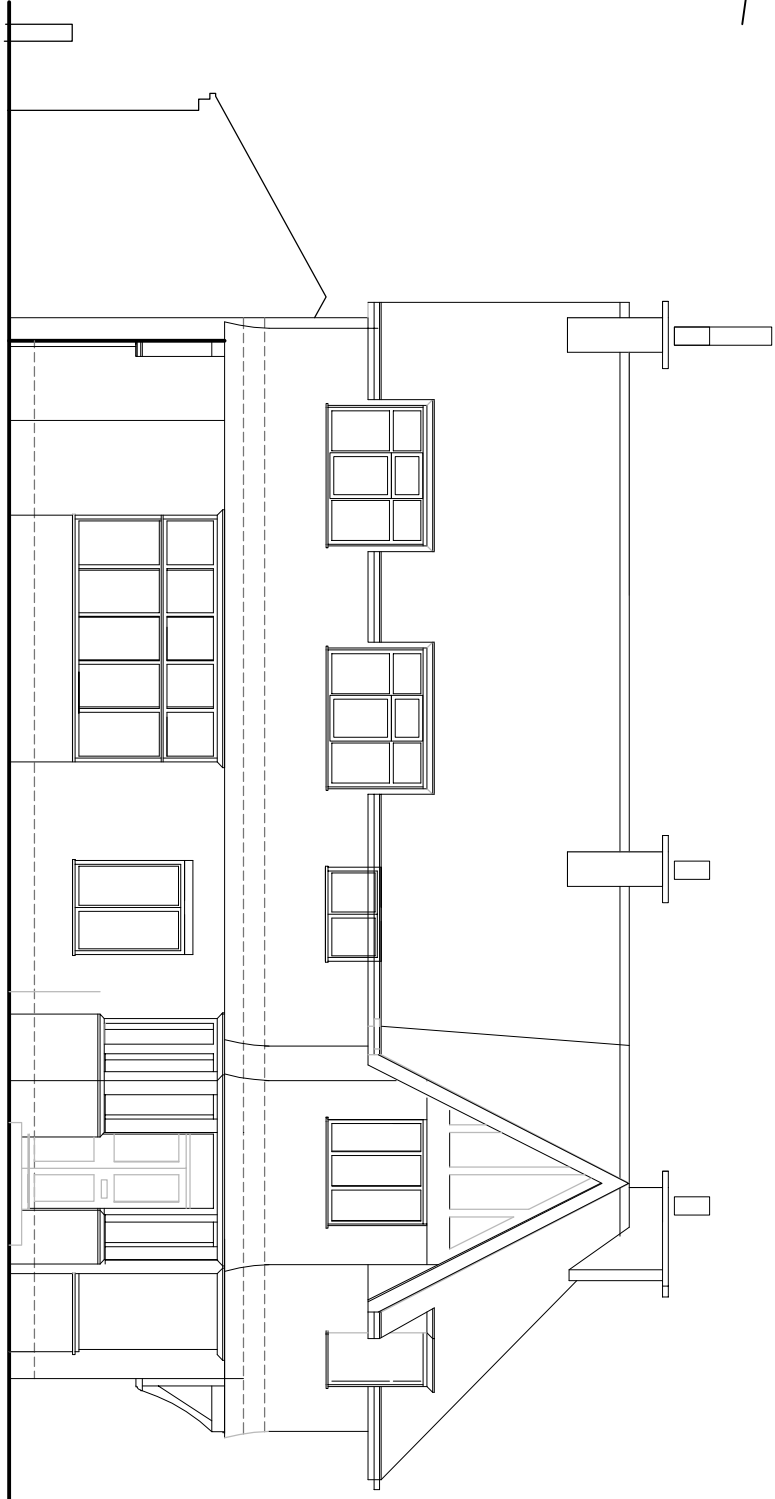


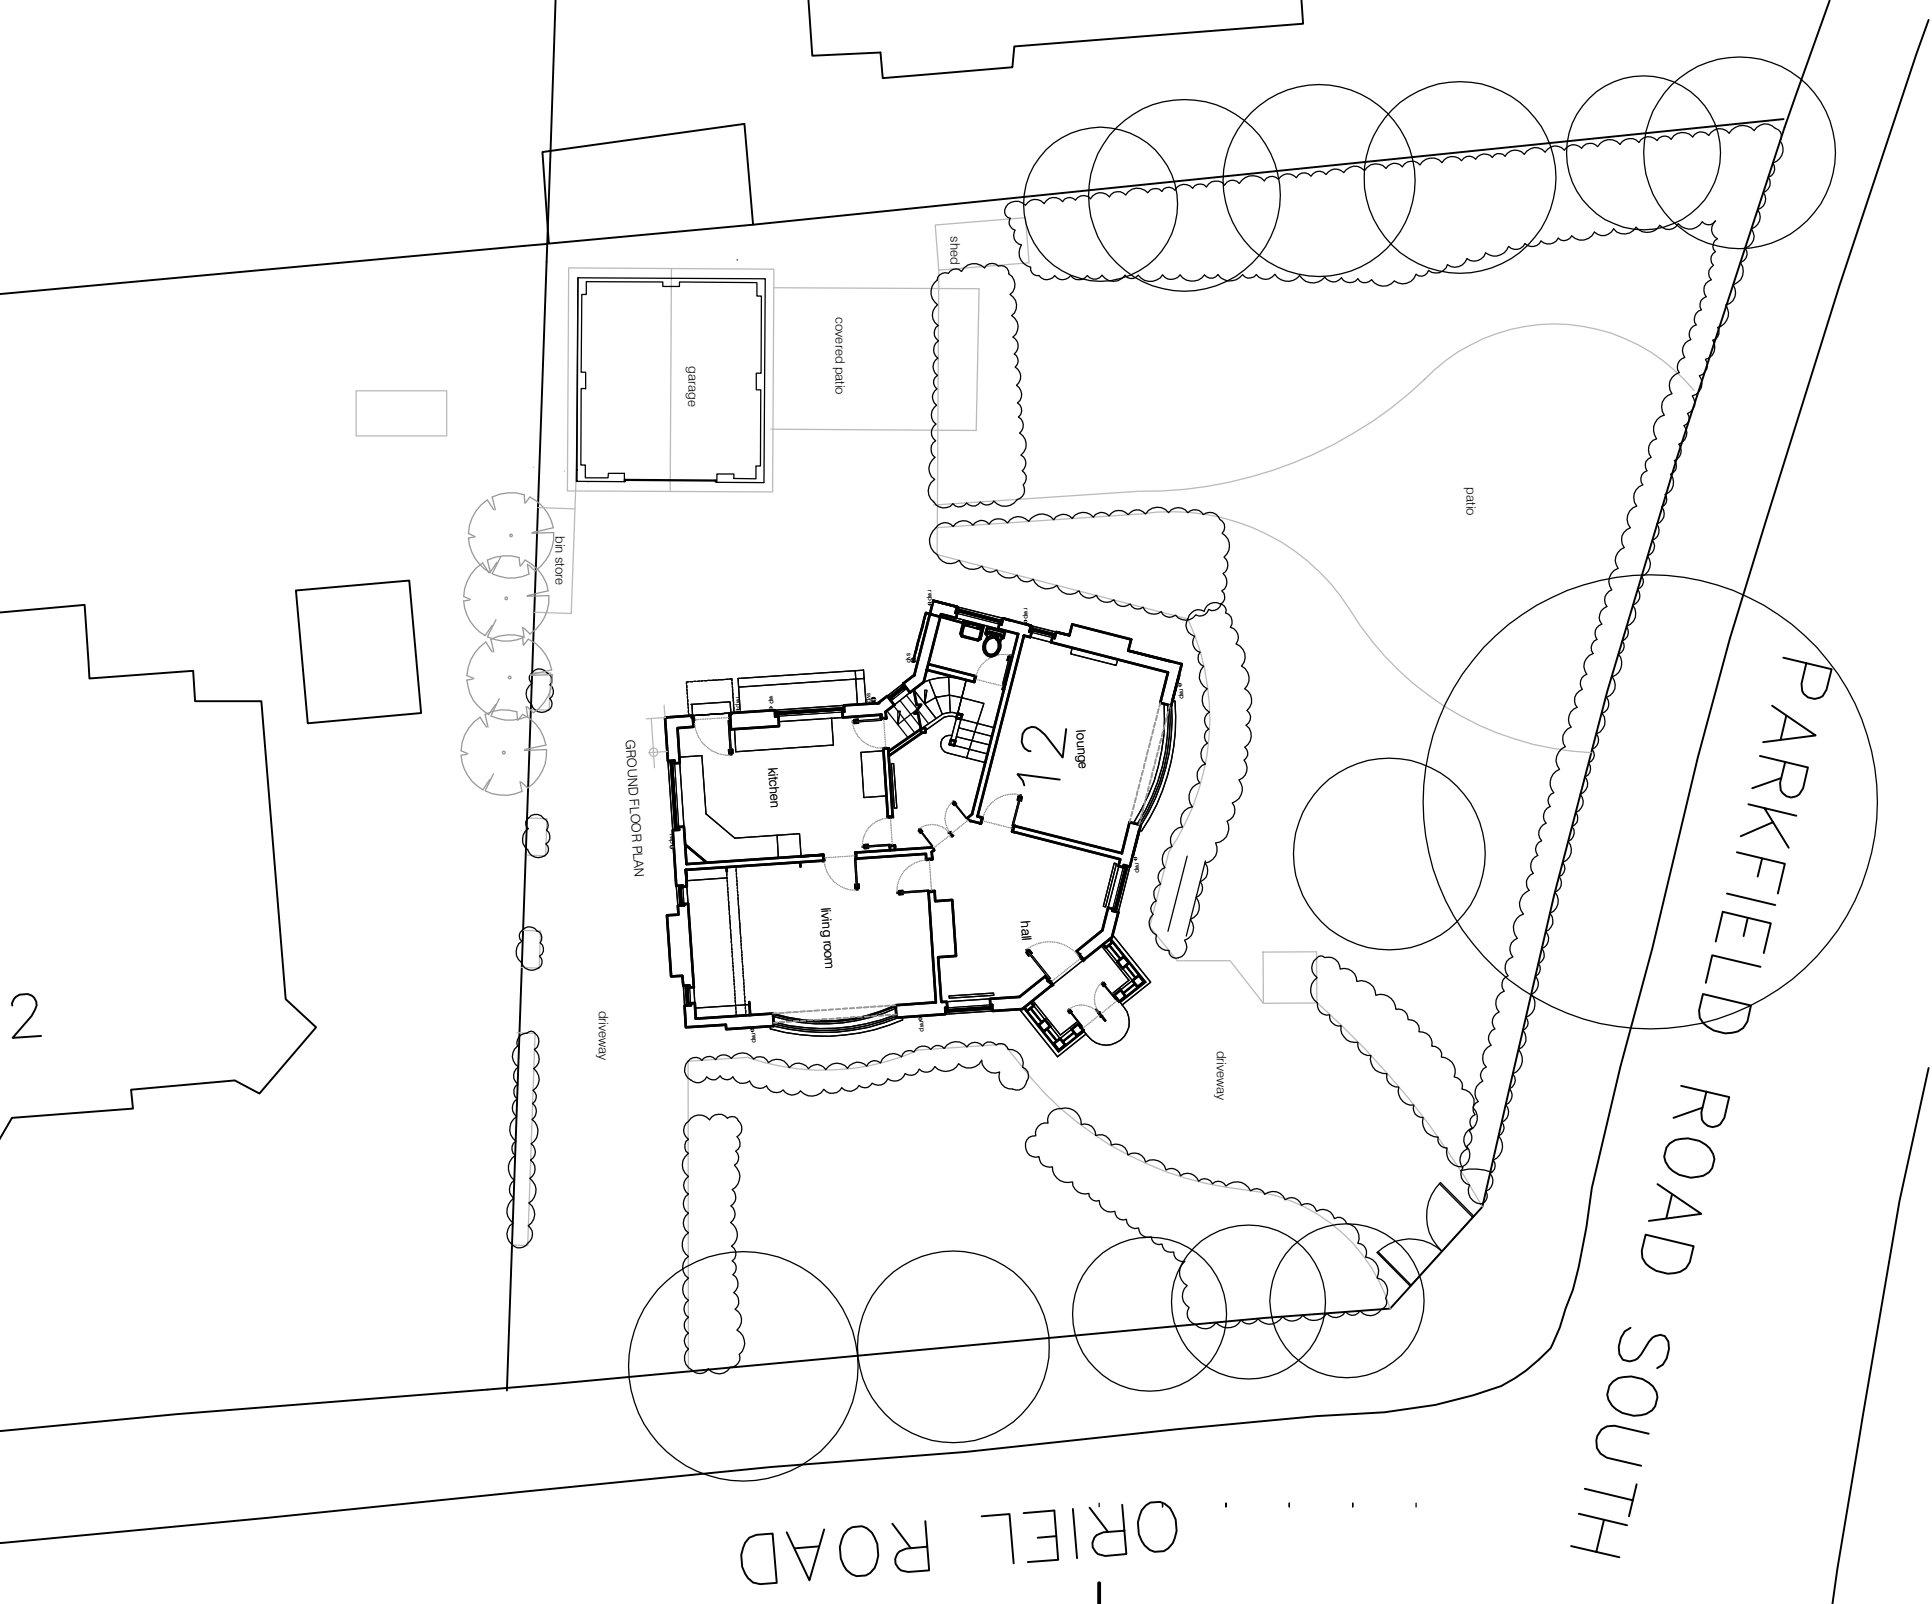

EAST ELEVATION - (FRONT TO ORIEL ROAD)

existing external materials
brown concrete tile roof
red smooth facing brick to all elevations
clay tiling vertically hung to front elevations at first floor
white painted timber and upvc windows
black fascias bargeboards and rain water goods

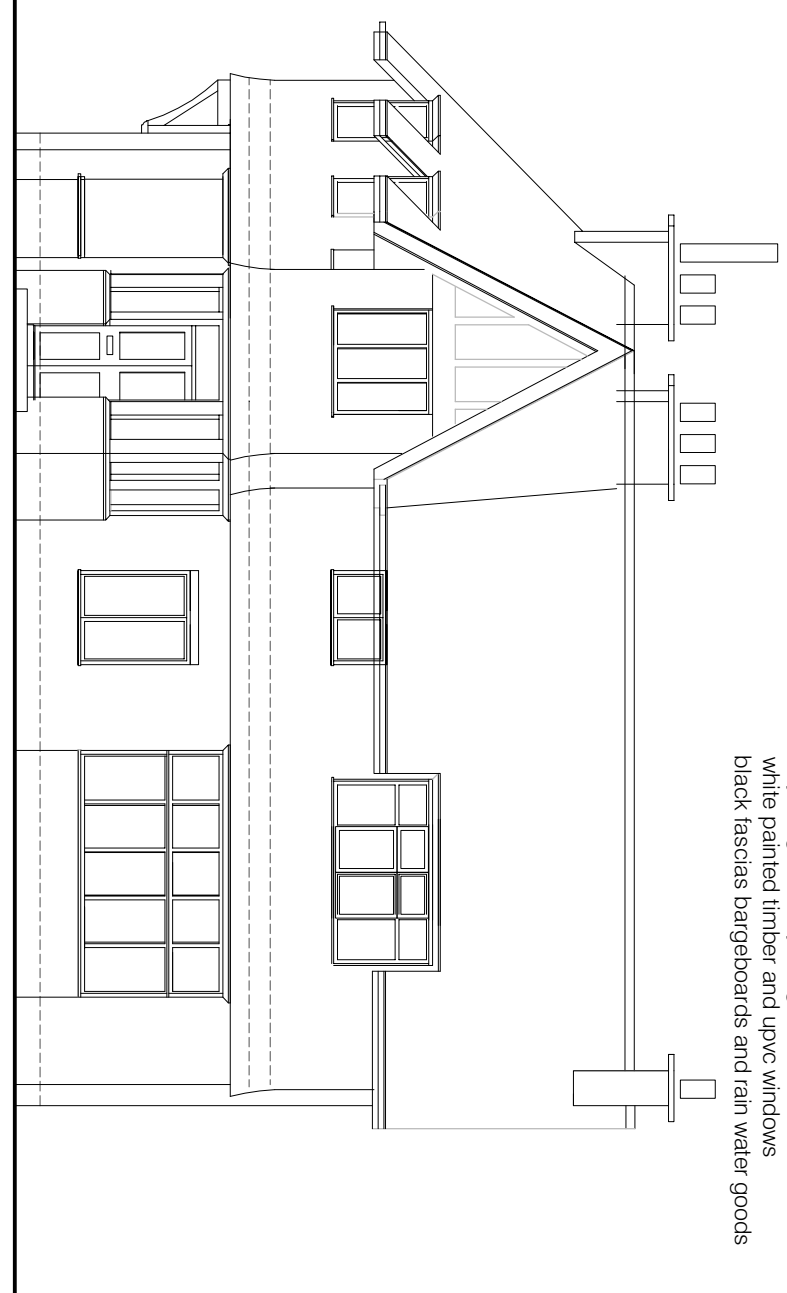

NORTH ELEVATION - (FRONT TO PARKFIELD RD SOUTH)