


1. DO NOT SCALE FROM THIS DRAWING. USE FIGURED DIMENSIONS ONLY.
2. READ IN CONJUNCTION WITH ALL OTHER CONSULTANTS' / SPECIALISTS' DRAWINGS. REPORT ANY DISCREPANCIES BEFORE AFFECTED WORK COMMENCES.
3. ALL SETTING OUT DIMENSIONS TO BE CHECKED ON SITE BY CONTRACTOR BEFORE WORK COMMENCES.
4. THIS DRAWING REMAINS COPYRIGHT OF KENZEC PLANCE SANDERSON LTD. COPY / DISTRIBUTE ONLY WITH CONSENT OF THE AUTHOR.

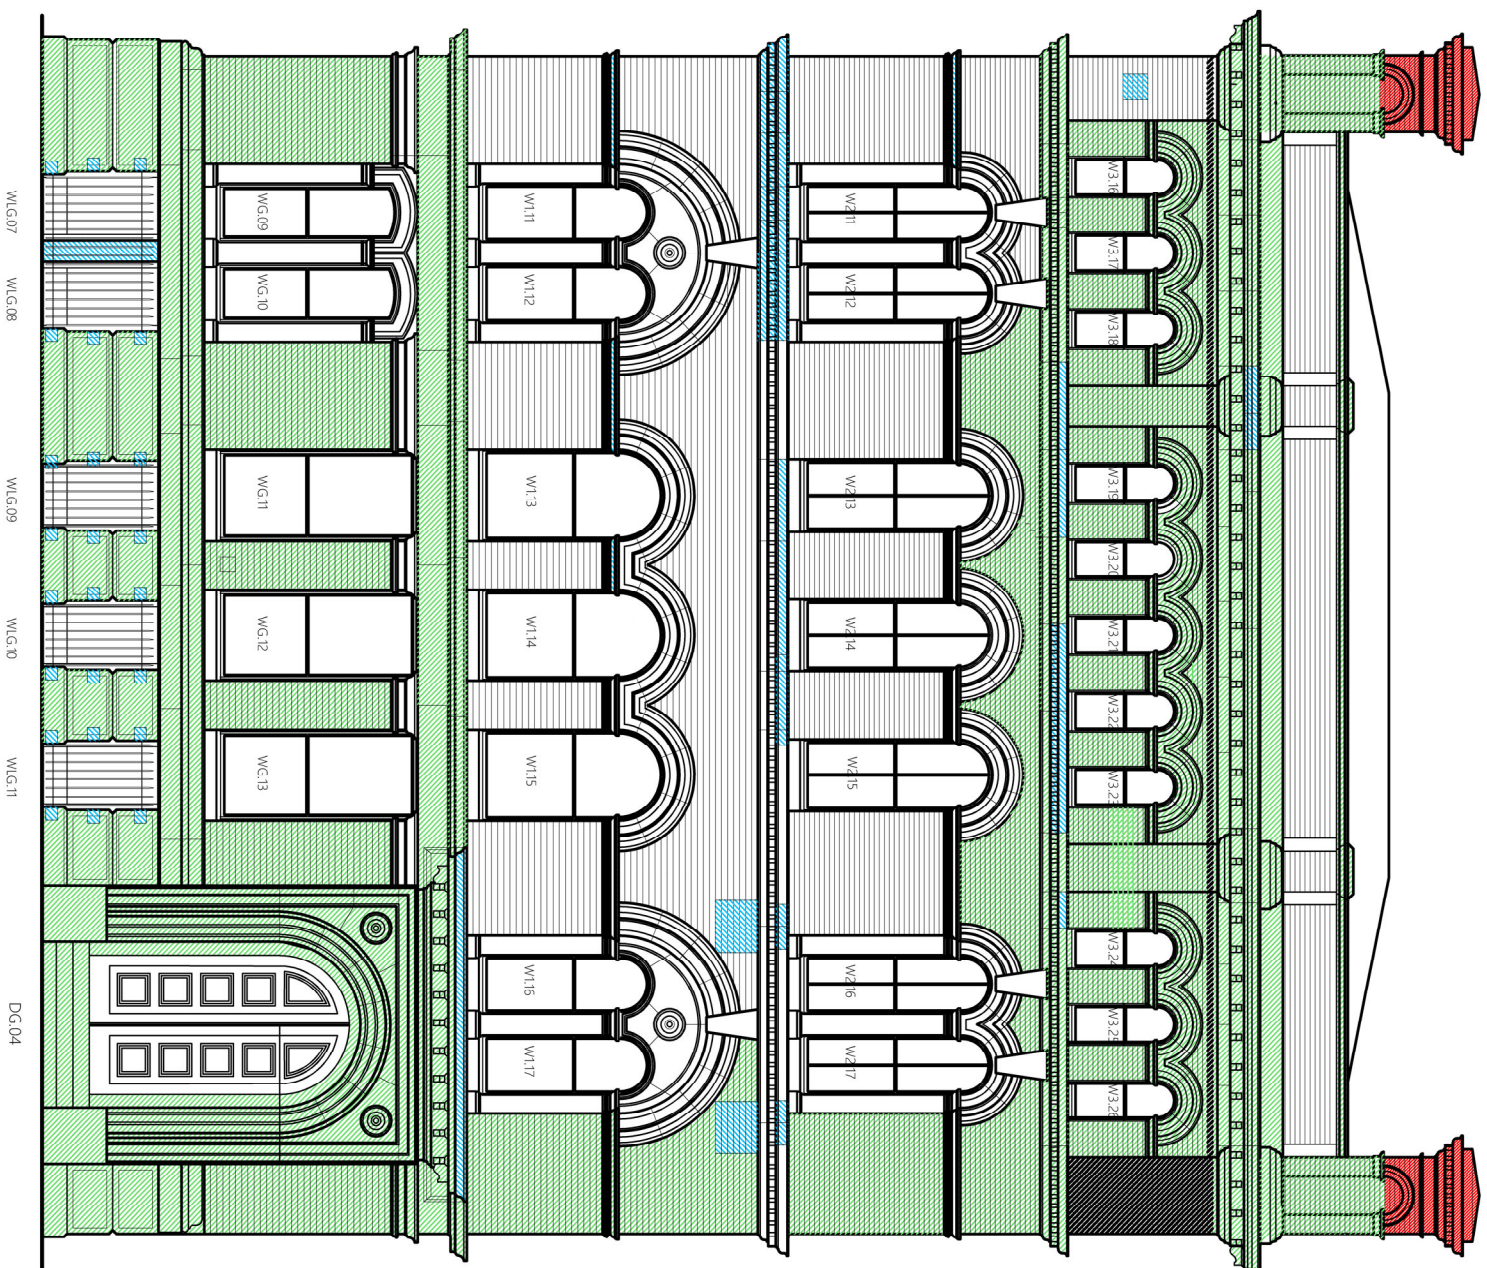

CHARLOTTE STREET ELEVATION.



Rebuild

Repoint

Replace/Indent

Contract: Fraser House, Manchester	Charlotte Street Elevation			
Client: Chasing Kings Property Management Ltd.	Contract No: 2000 B	Drawn: DGC/ALK	Drawing No: P 02	
Building / Fraser House	Date: Sept 2021	Revision: -	Scale: 1:100 @ A3	
Address: 75 Winslow Road, Handforth, Cheshire SK9 3BN Tel: 01625 500053 E-mail: admin@chasingkings.co.uk				