

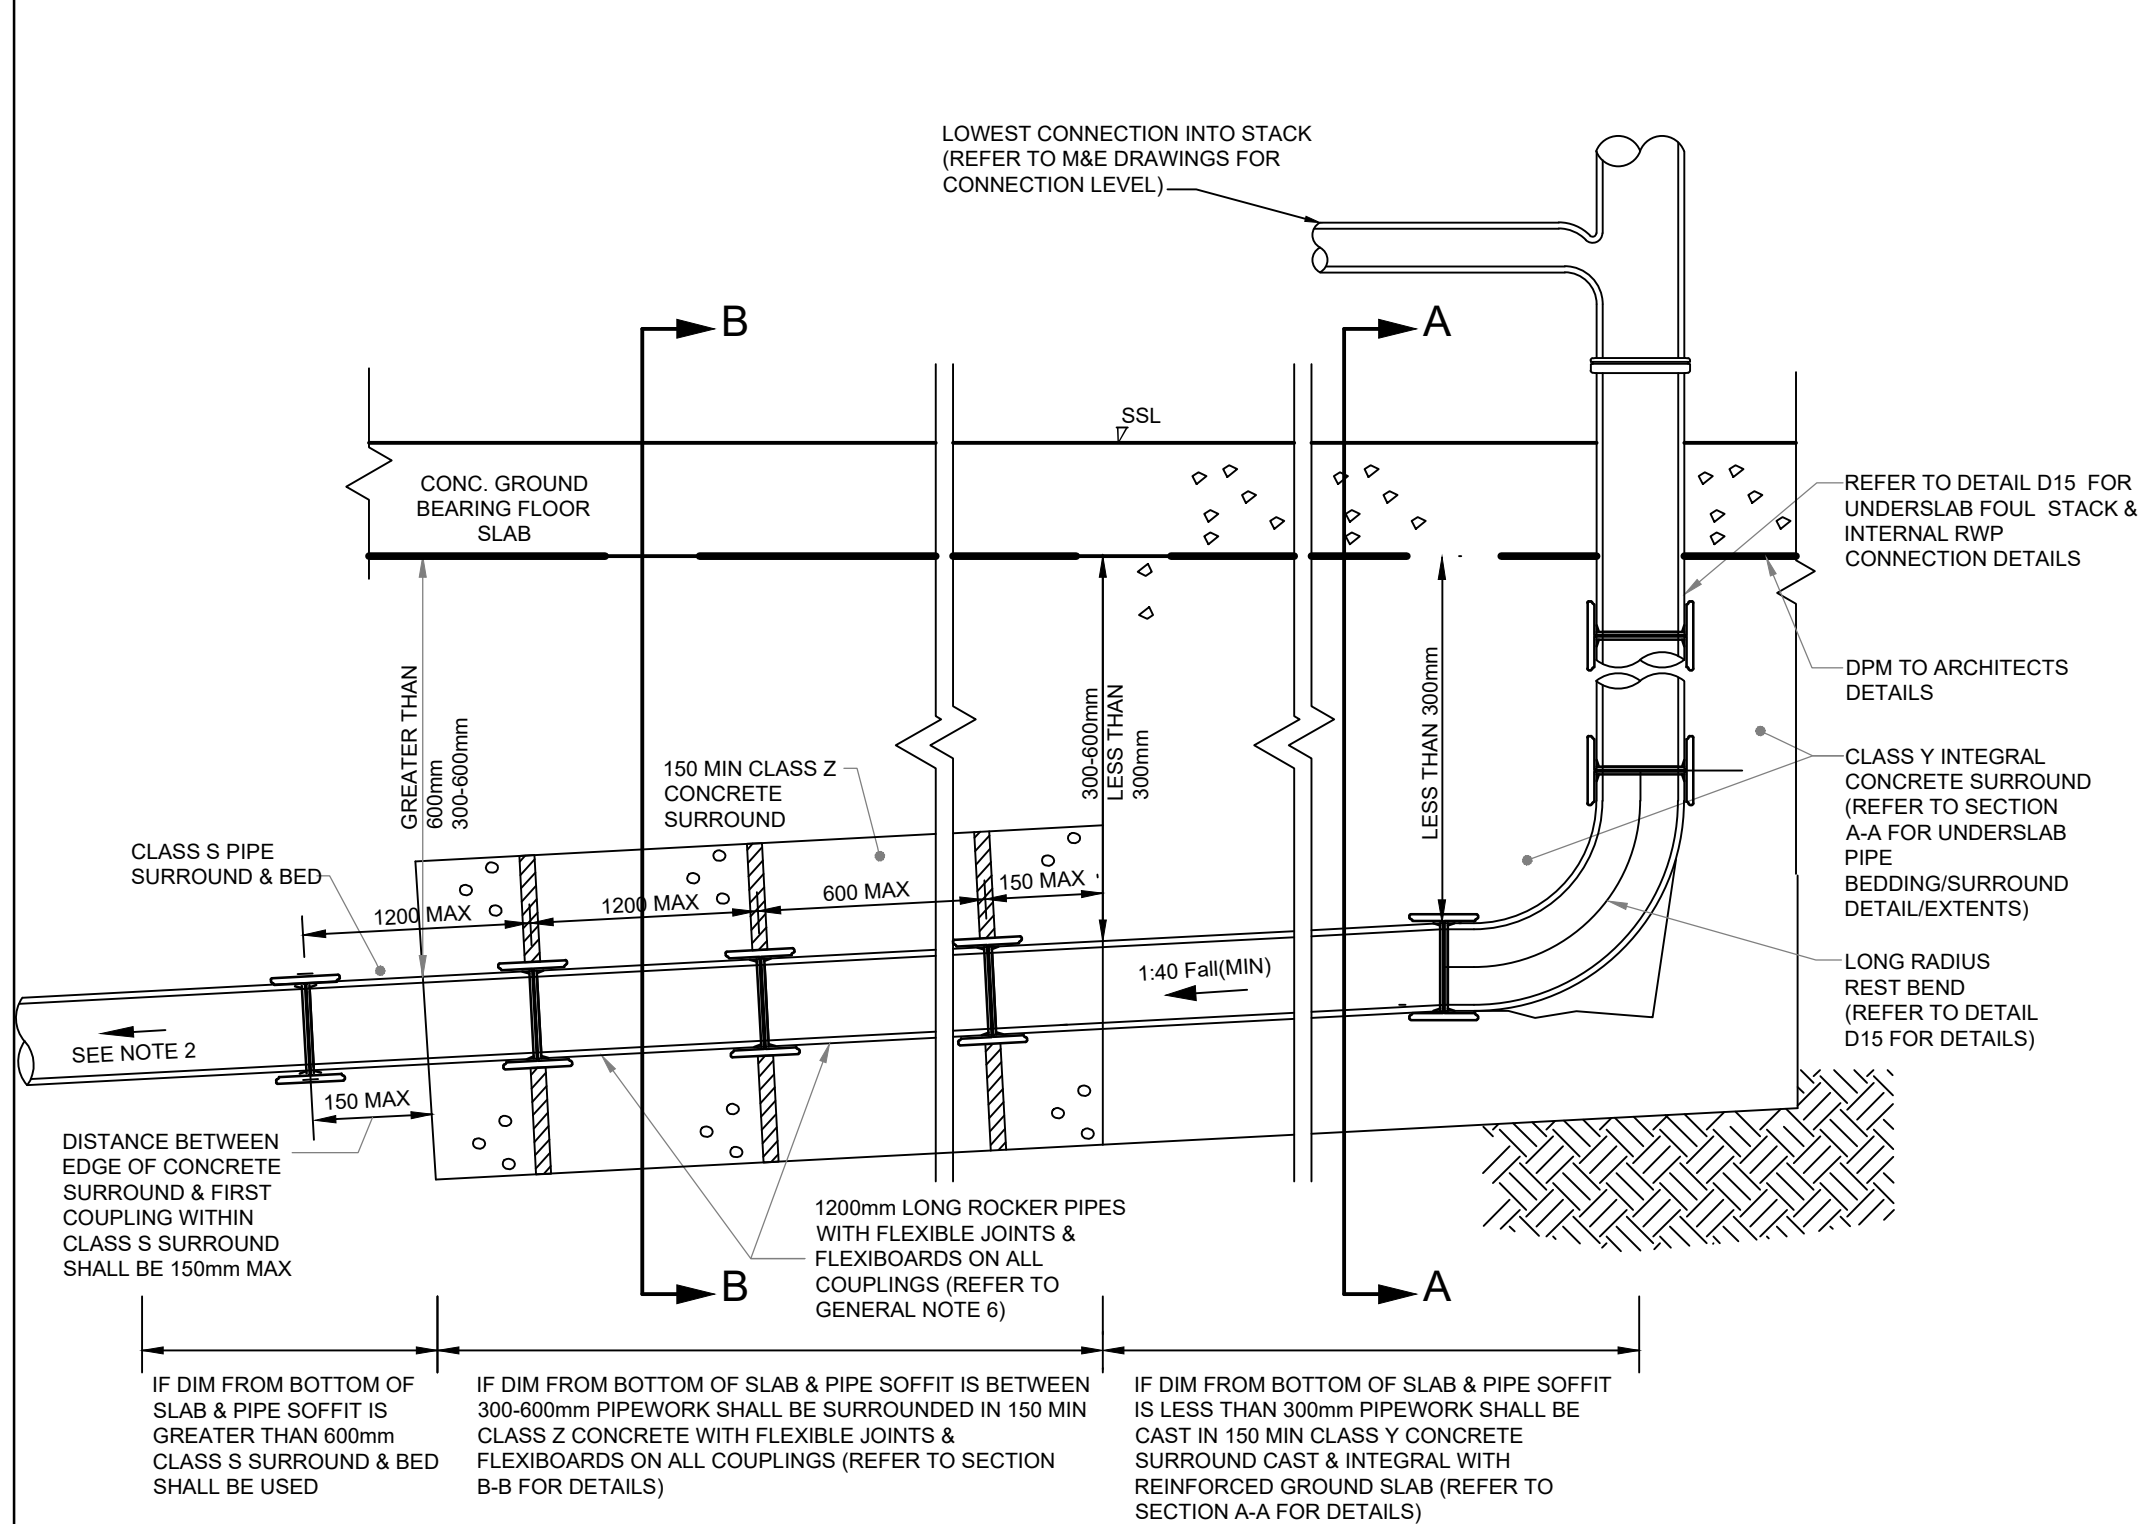
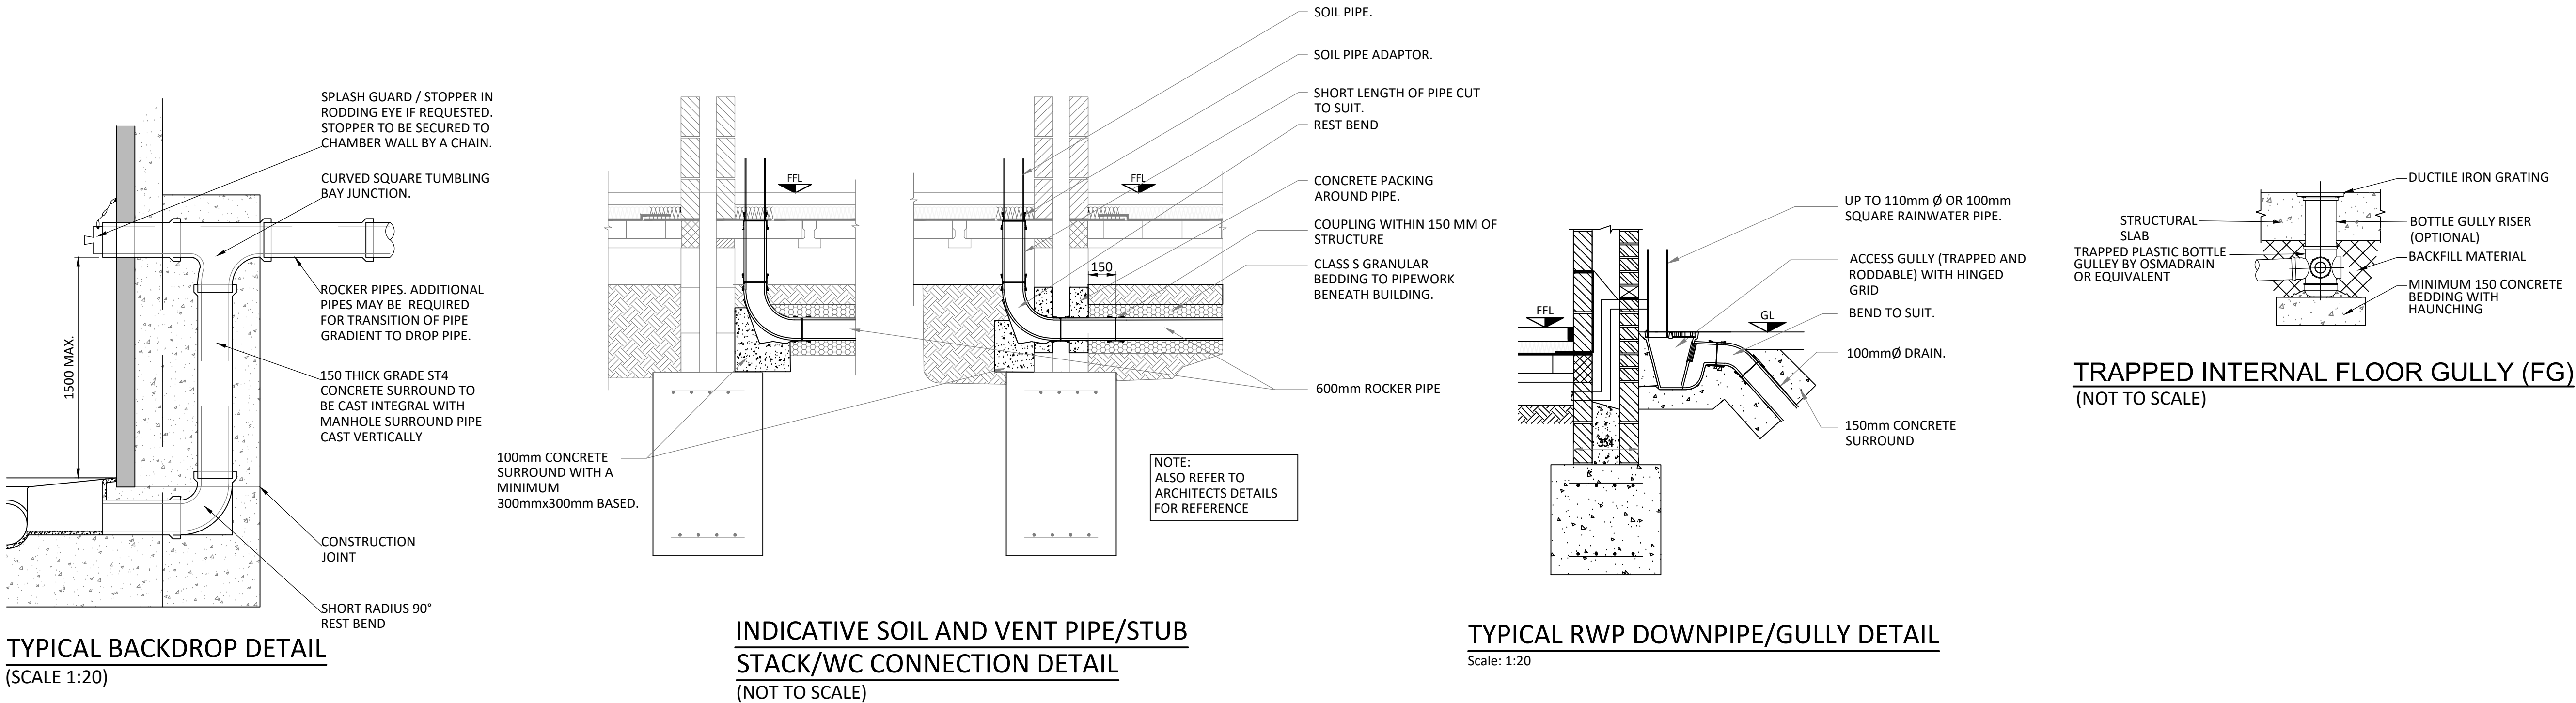


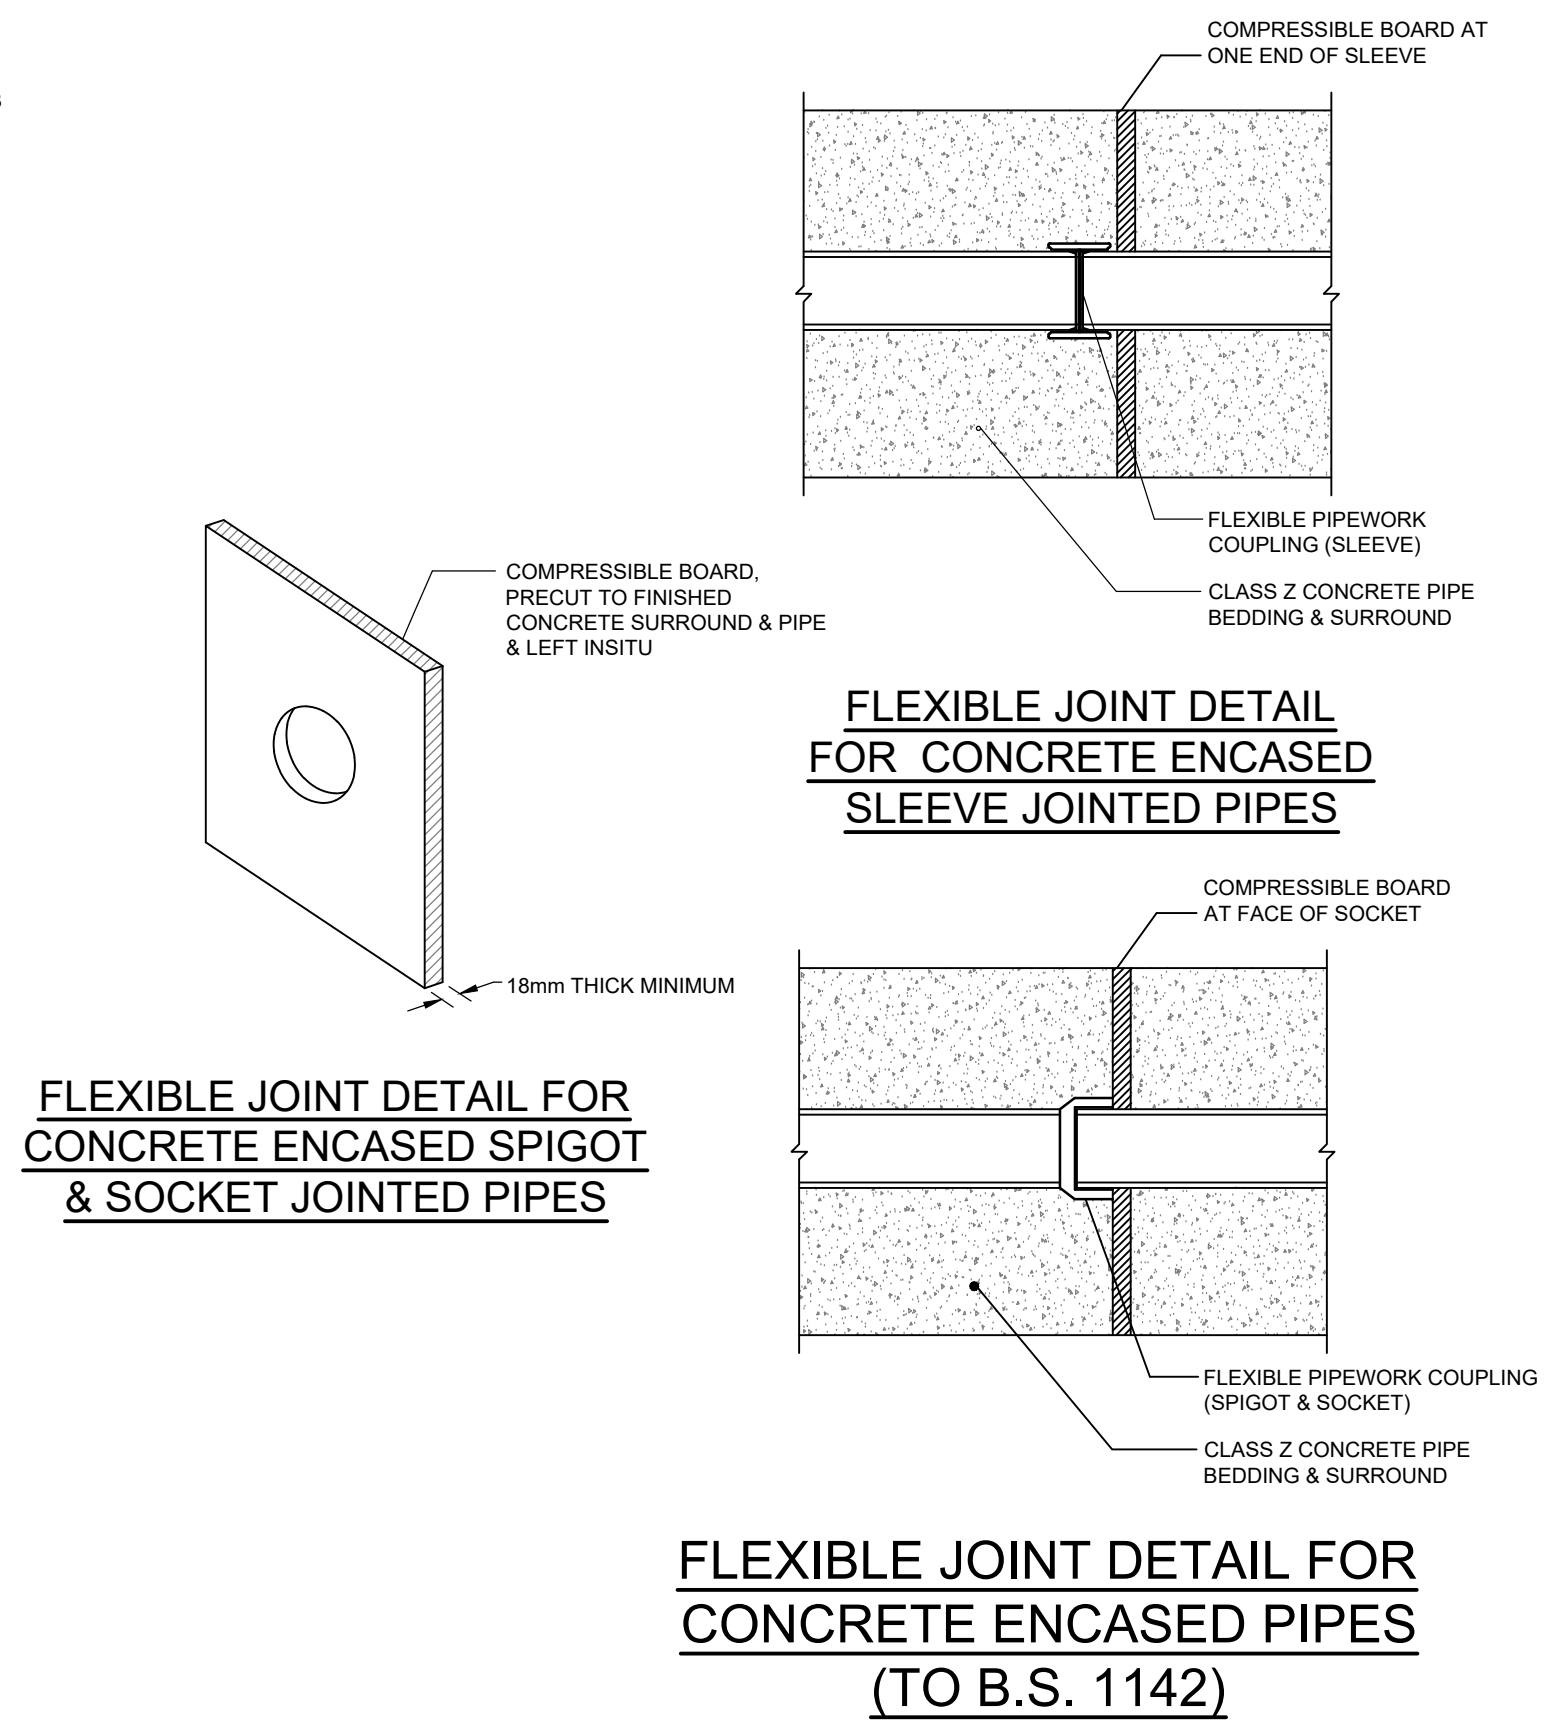

TYPICAL UNDERSLAB PIPE BEDDING DETAILS FOR PIPEWORK UNDER GROUND BEARING SLAB
(FOR ALL UNDER SLAB PIPE DEPTHS)

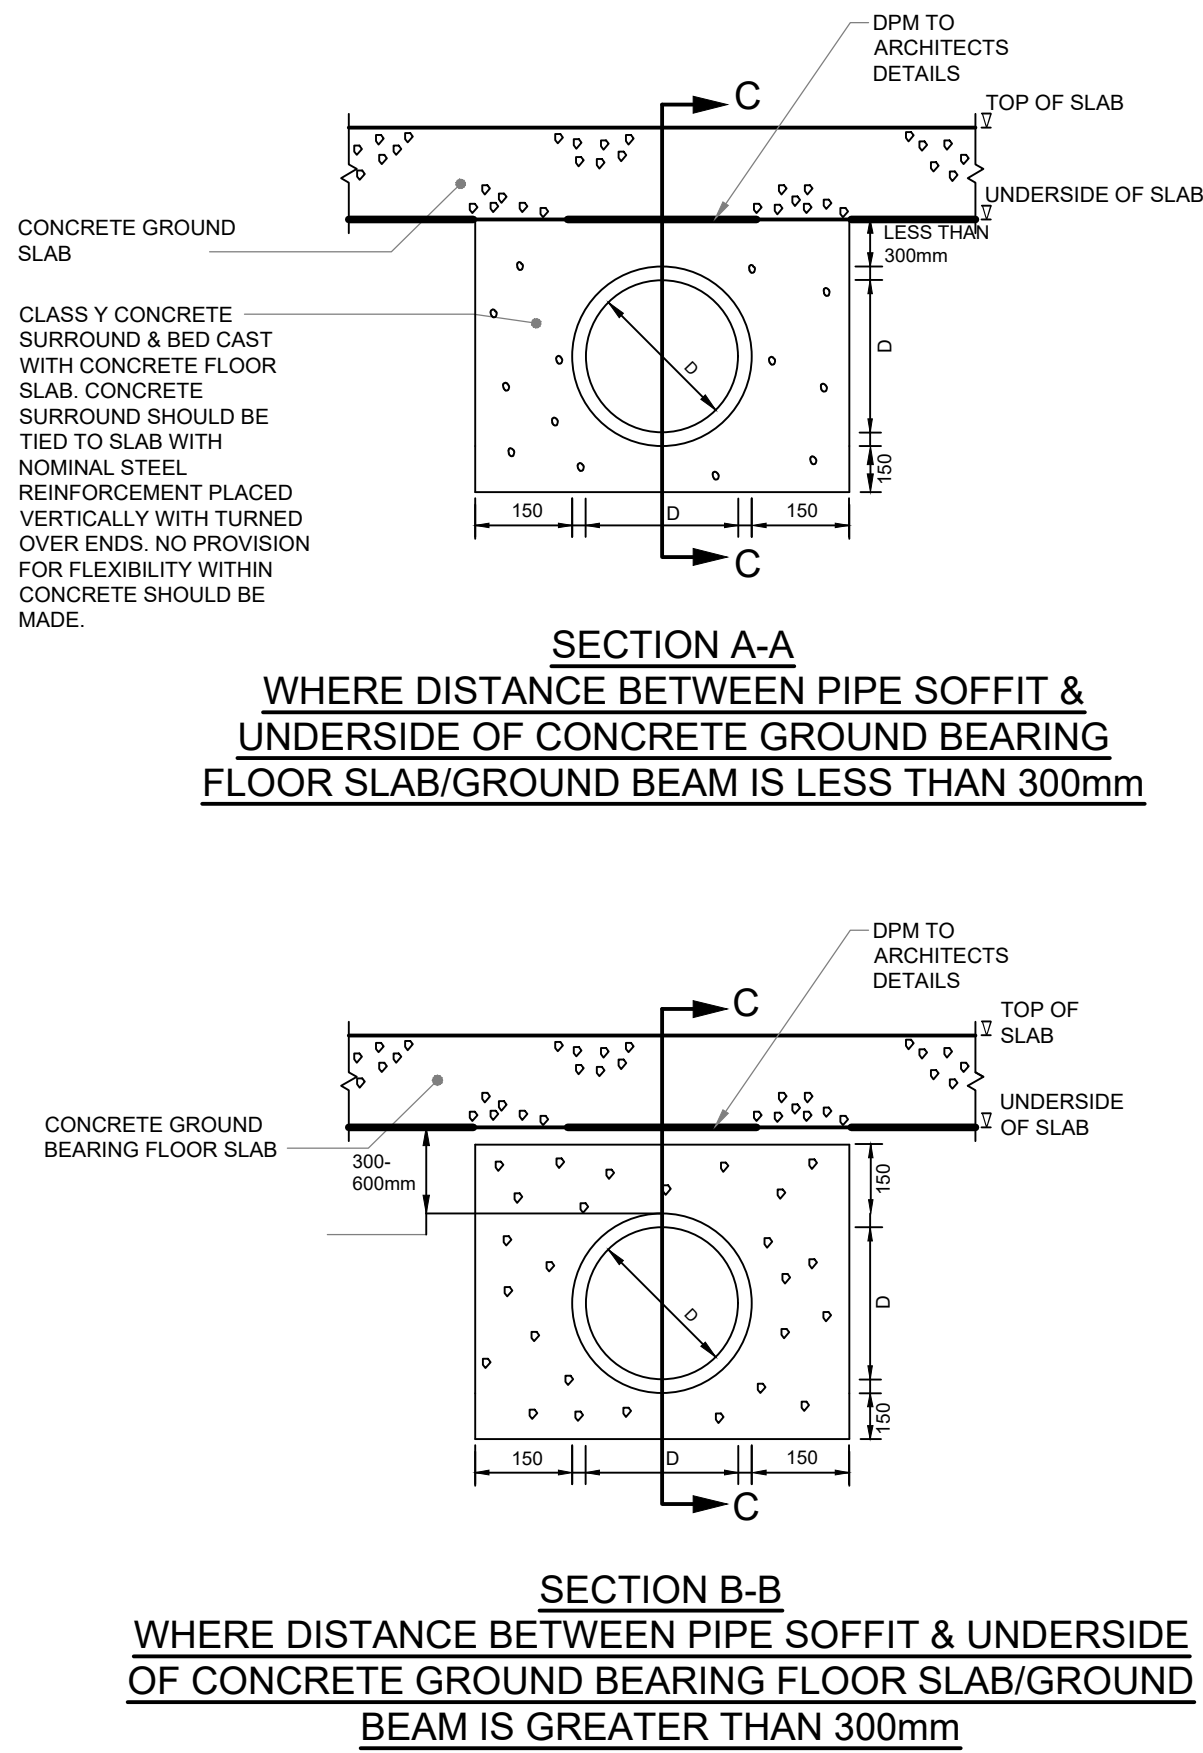

- Standard Notes
1. This drawing is to be read in conjunction with all relevant Architect's and Engineer's drawings and the specification.
 2. This drawing should not be scaled.
 3. All dimensions are to be verified by the contractor on site.
 4. All discrepancies should be reported to the C.A. prior to the commencement of the works.

© CIVIC ENGINEERS LIMITED

Notes and Keys

15.08.22	P01	ISSUED FOR STAGE 3 SUBMISSION	CW	NH
Date	Rev	Description	Drawn	Chkd



MANCHESTER
LONDON
LEEDS
GLASGOW

Civic's Warehouse, 77 Dale Street, Manchester, M1 2HD, Tel: 0161 226 6701
Rivets Wharf, 33 Mill Street, London SE1 2AA, Tel: 020 7263 2977
Towers Works, Unit G2-G3, Glade Road, Leeds, LS11 5DA, Tel: 0113 2025 130
Gardens Chambers, 45 West Nile St, Glasgow, G2 3PL, Tel: 0141 370 3809

www.civicingineers.com

Project
25 ROCHDALE ROAD

Title
**DRAINAGE DETAILS
SHEET 2**

Status
STAGE 3

Project Number	Scale @ A1	Date Created	Drawn	Checked	Suitability
870-02	1:20	AUG 22	CW	NH	S3
Drawing Number					Revision
870-02-CIV-XX-00-D-C-10002					P01