



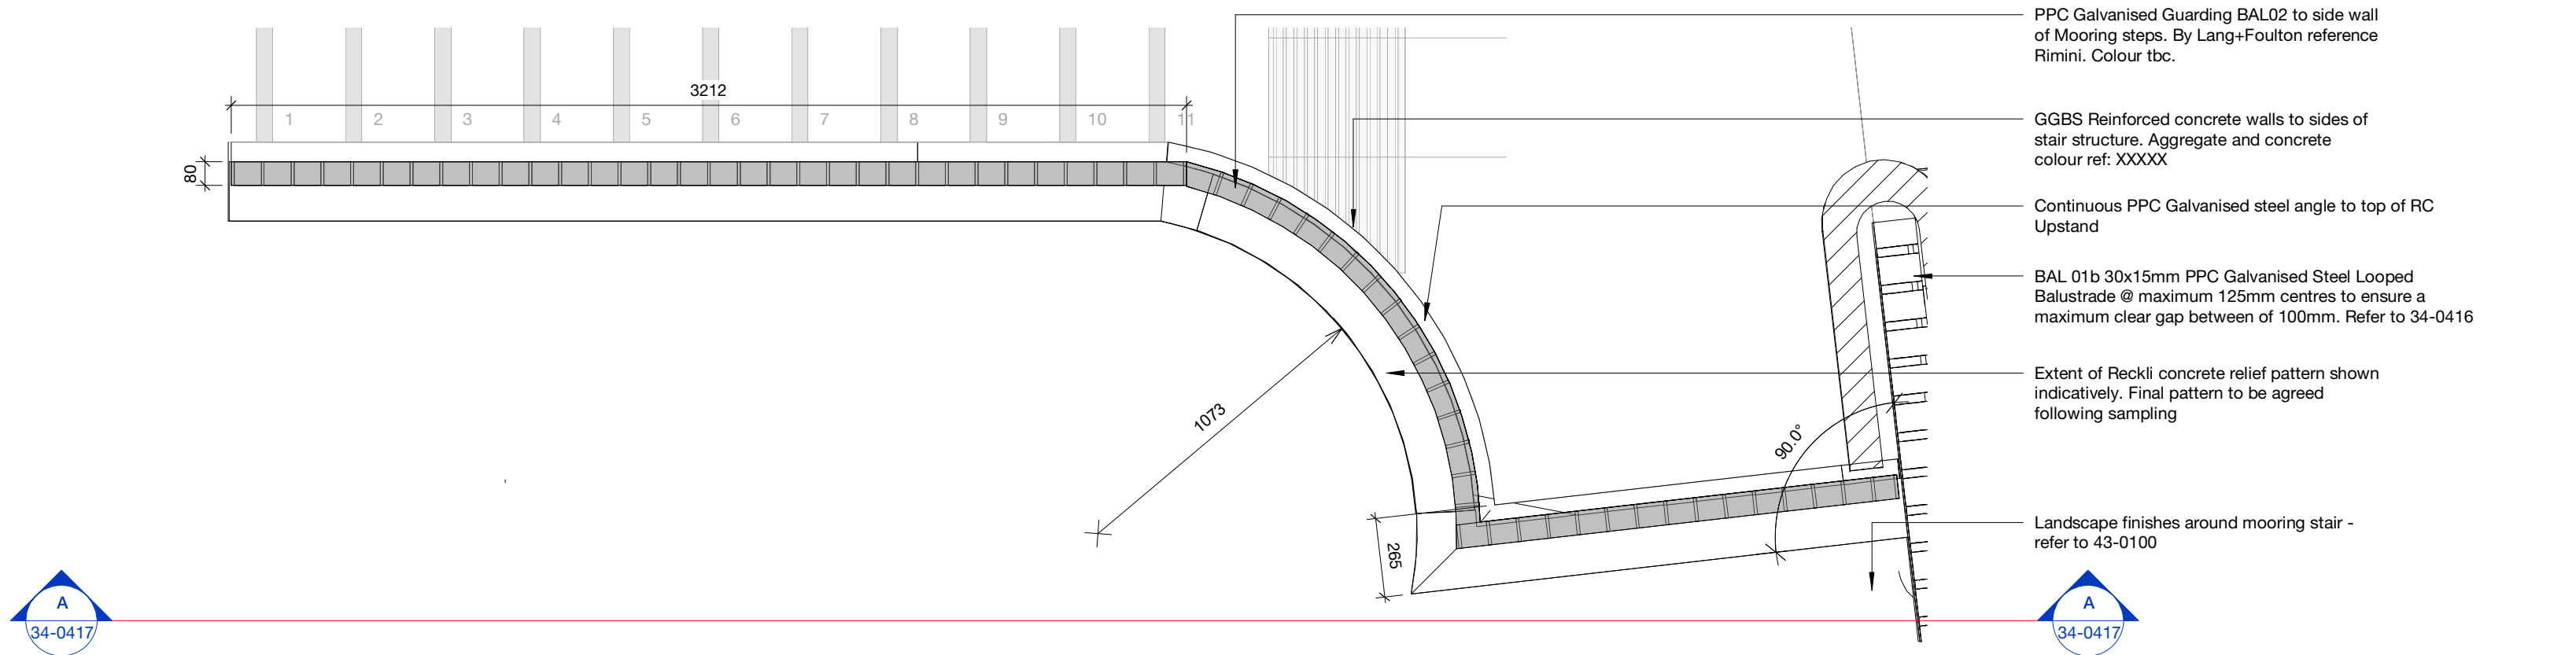

1 Plan of BAL 02 to Mooring Area Stair
1 : 20

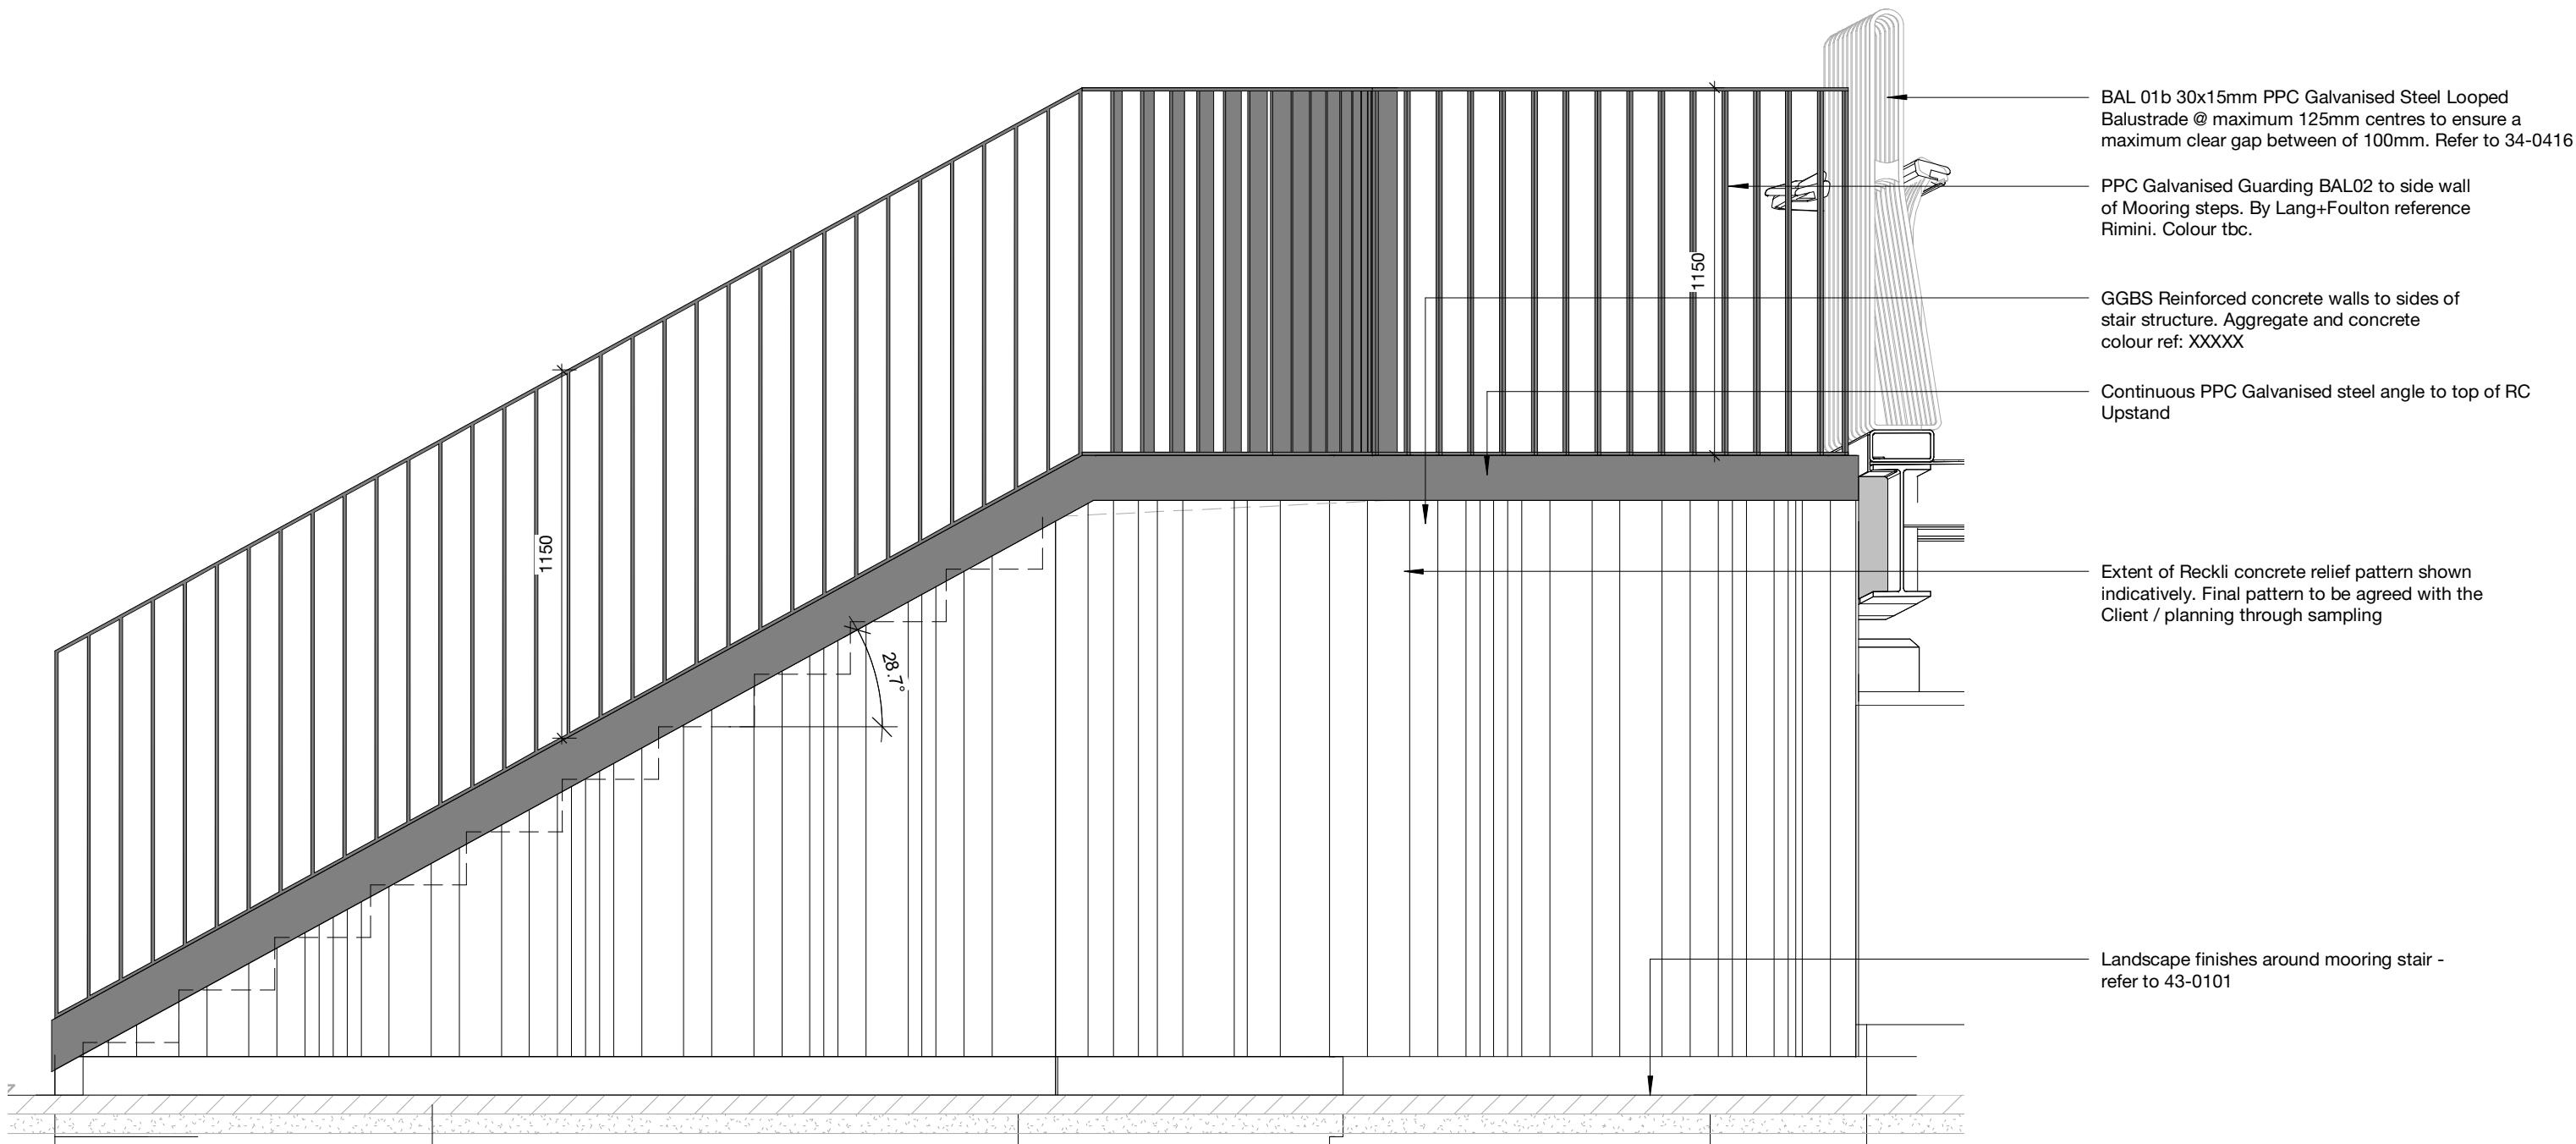

A Elevation A - TO BAL 02 Mooring stair guarding
1 : 20



Rev	Description	Date
P1	Initial Issue	30/09/22
P2	Issued for Stage 4 - Tender	21/10/22

Copyright Hawkins\Brown Architects
No implied licence exists. This drawing should not be used to calculate areas for the purposes of valuation. Do not scale this drawing. All dimensions to be checked on the site by the contractor and such dimensions to be their responsibility. All work must comply with relevant British Standards and Building Regulations requirements. Drawing errors and omissions to be reported to the architect. To be read in conjunction with Architect's specification and other consultant information.

Scale @ A1 1 : 20	Date 09/30/22	Job Number 210131	Project Islington Cycle Bridge Lock No.3 Ashton Canal Manchester
Drawn By JK	Checked By SB	Status S2	
Drawing No. ICB-HBA-00-00-DR-A-34-0417	Rev P2	Purpose of Issue For information	Drawing Balustrade BAL 02 to stair landing areas Typical details

3C Tariff Street
Manchester M1 2FF
mail@hawkinsbrown.com
hawkinsbrown.com

Hawkins\Brown