


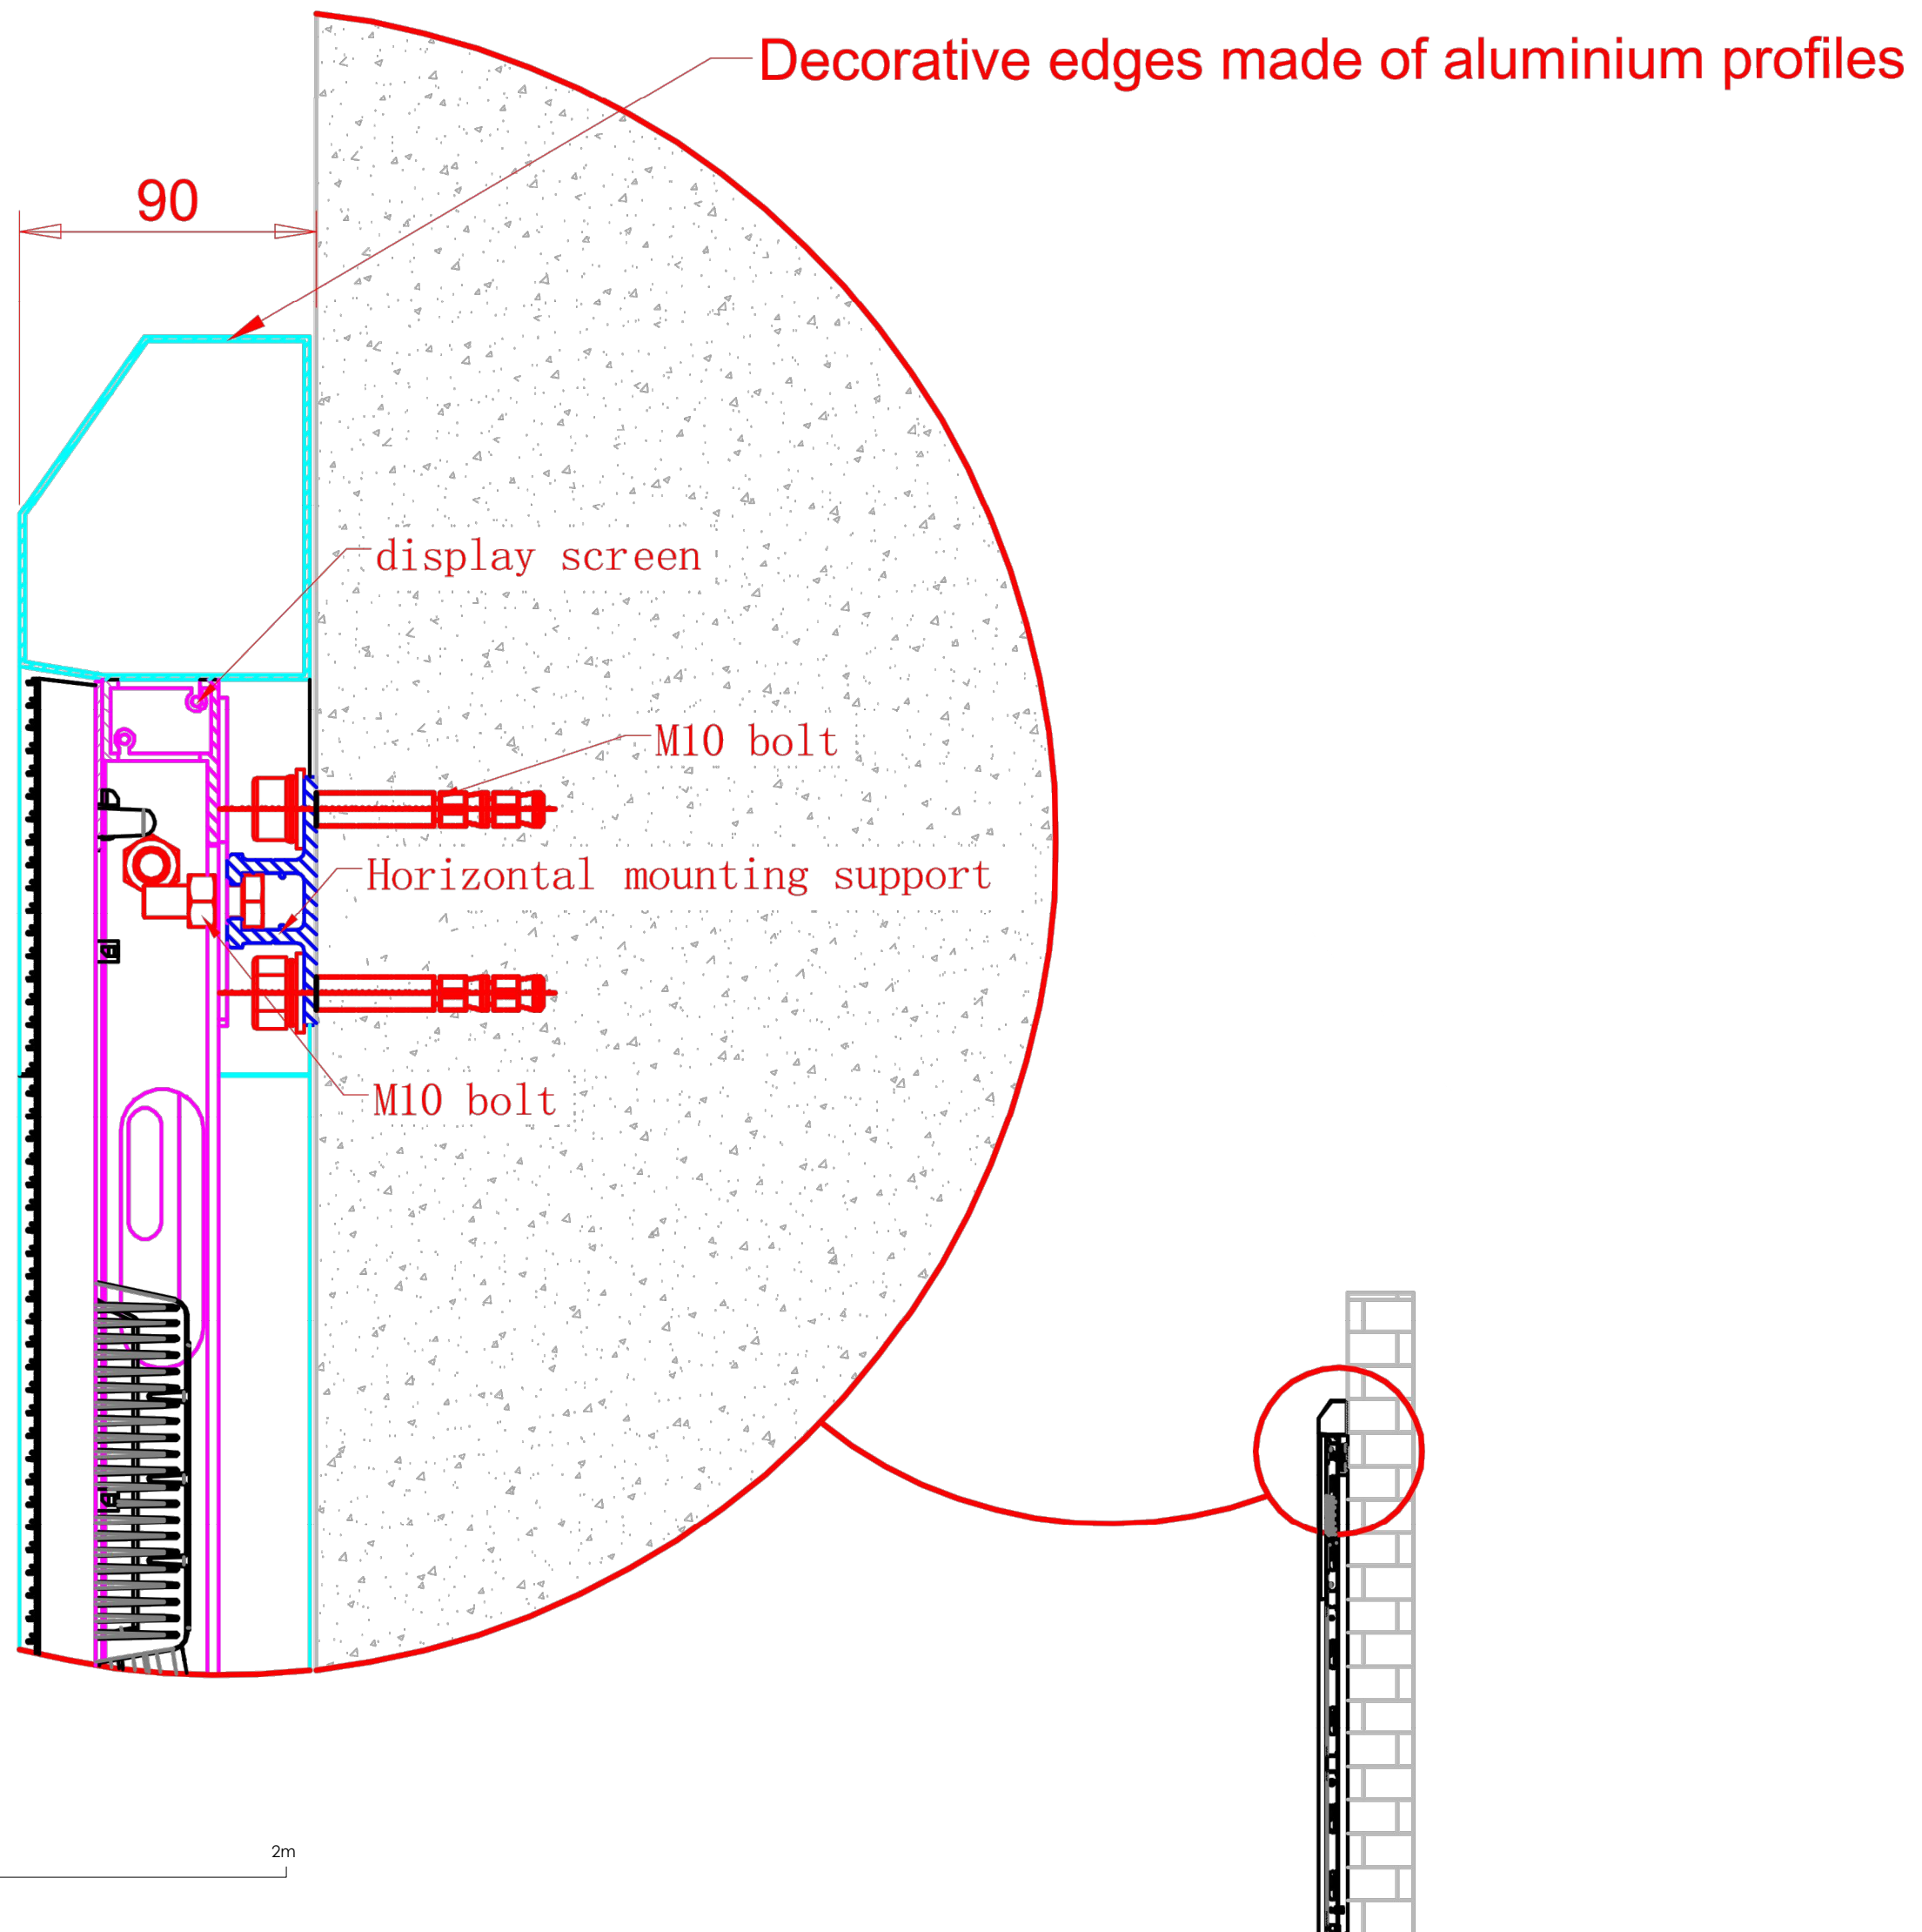

Title
Screen Specification

Address
Apollo Theatre, Stockport Rd,
Manchester, M12 6AP

Client

Job No.
349

Issued
07/07/22

Scale
1:20 @ A3

Key

All information is to be checked on site for accuracy and fit. Only drawings with WD status with the most recent revision are to be used for construction.

0 1m 2m