




STREETSCENE ELEVATION A-A
ALONG VICTORIA AVENUE EAST
SCALE 1:500

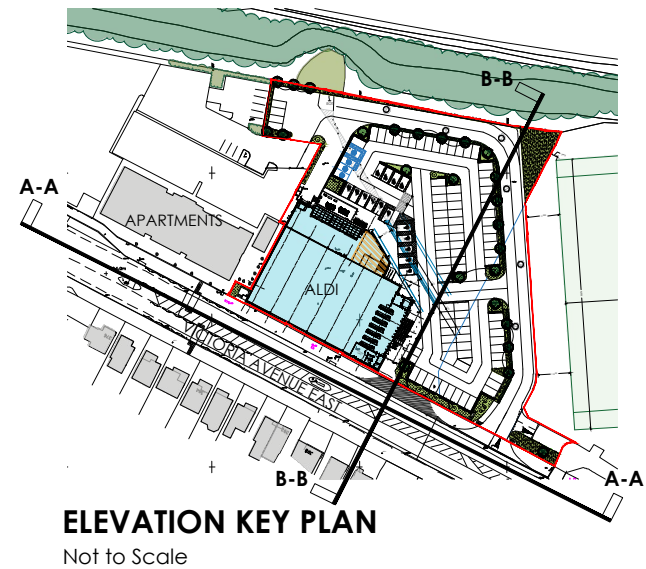

STREETSCENE ELEVATION B-B
PERPENDICULAR TO VICTORIA AVENUE EAST
SCALE 1:500

STREETSCENE ELEVATIONS
SCALE 1:500 @ A3

0 5 10 15 20 25m
SCALE 1:500

B	310822	LANDSCAPE AMENDED		LEEB	LEEB
A	170322	UPDATED BUILDING ELEVATIONS		LEEB	LEEB
Rev	Date	Description		Rev By	Chk'd By
Project Title		PROPOSED FOODSTORE			
		VICTORIA AVENUE EAST MANCHESTER M9 7HW			
Client		ALDI STORES LTD			
Status		PLANNING			
Scale		1:500	Drawing Size A3		
Date		JAN 2022	Drawn By CM	Checked	LEEB
Drawing Title		PROPOSED STREETSCENE ELEVATIONS			
Job-Dwg No		16223BOL-106		Rev	B
☒ 2 St. Johns North, Wakefield, WF1 3QA t. 01924 291800 ☐ Carvers Warehouse, 77 Dale Street, Manchester, M1 2HG t. 0161 2388555 ☐ The Old Rectory, 79 High Street, Newport Pagnell, MK16 8AB t. 01908 211577 ☐ 101 London Road, Reading, RG1 5BY t. 0118 9507700 ☐ 10 Gees Court, St Christophers Place, London, W1U 1JJ t. 0207 4091215  THE HARRIS PARTNERSHIP ARCHITECTS www.harrispartnership.com					