
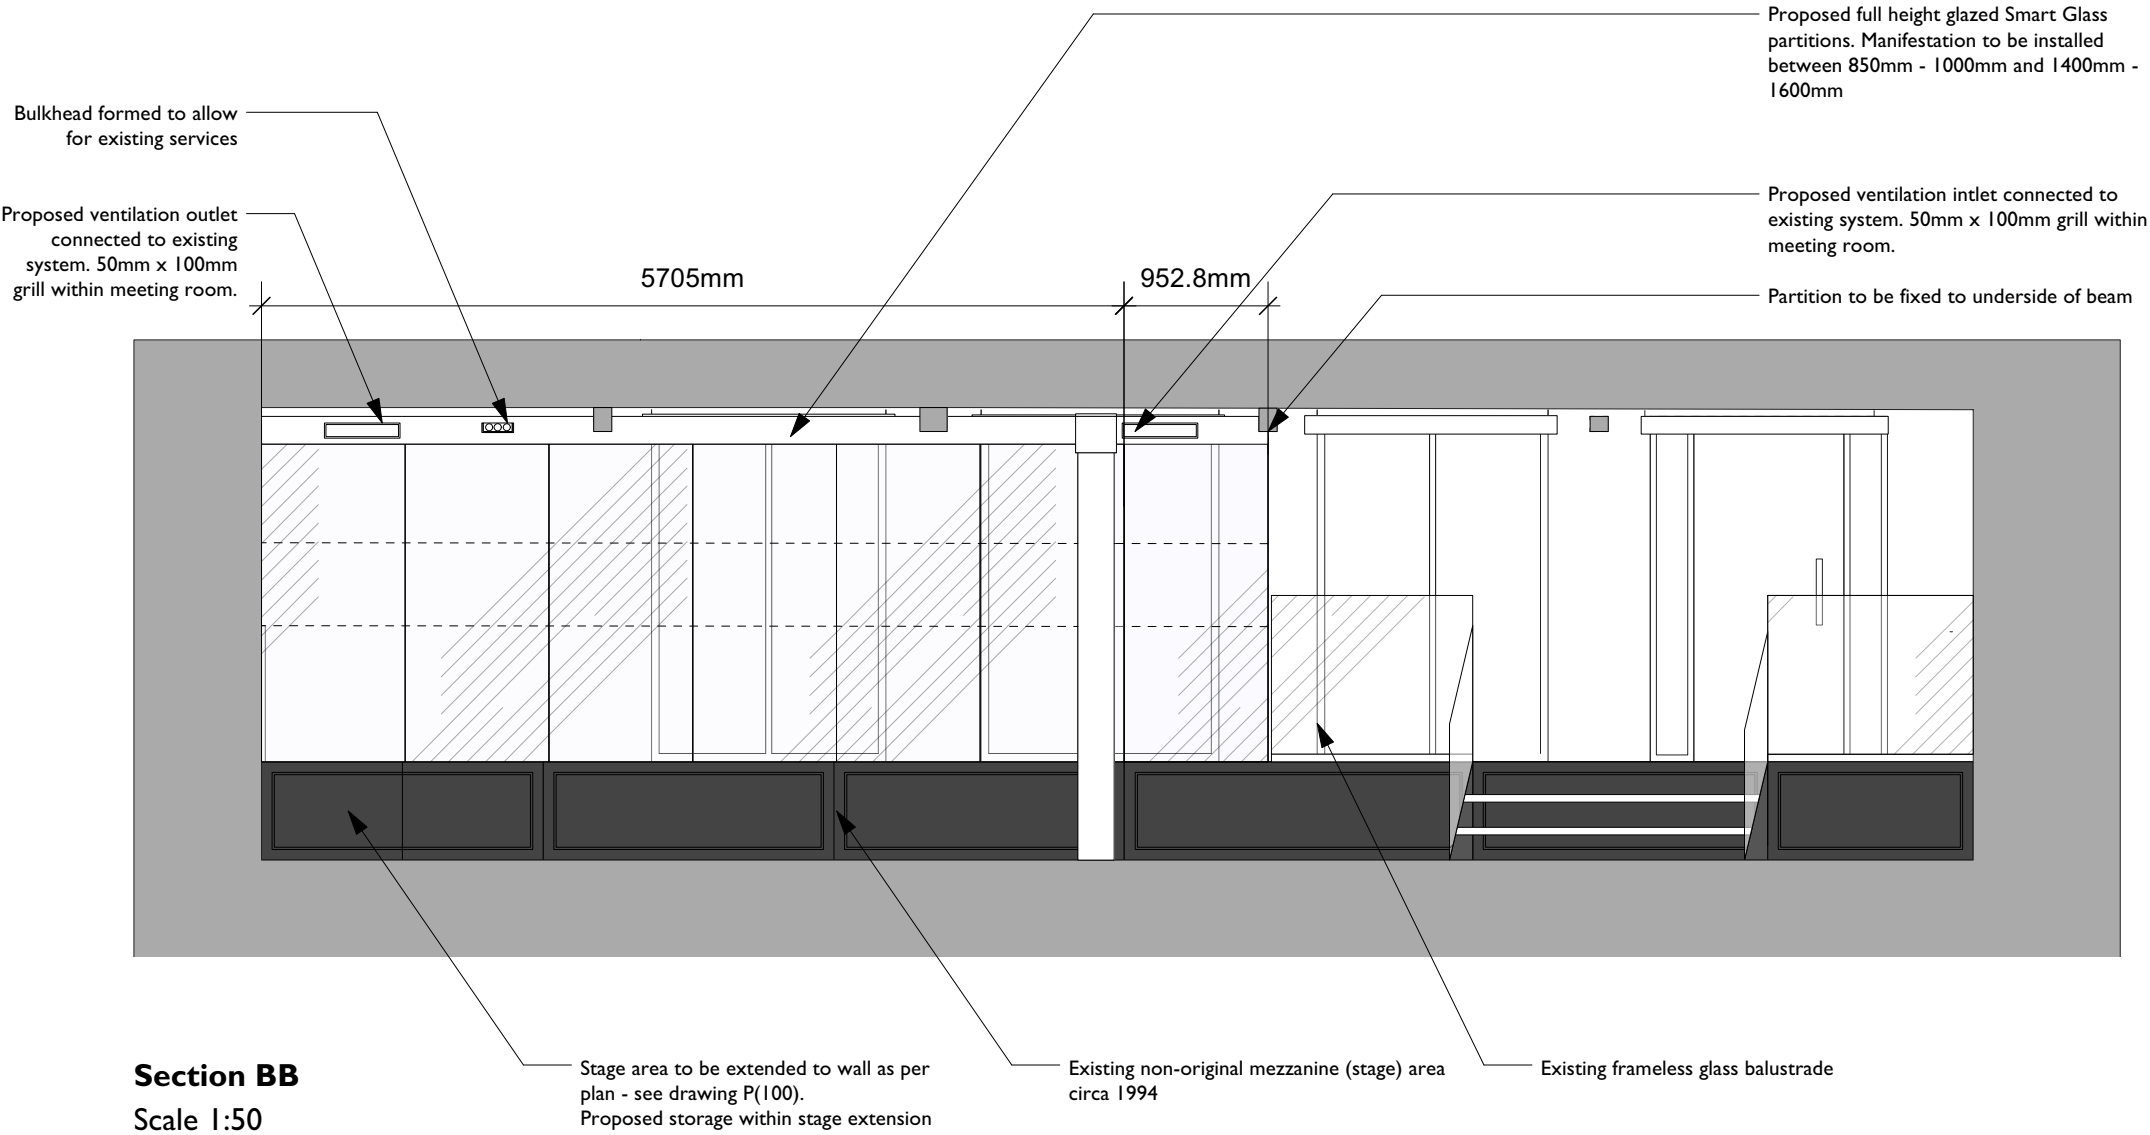


All dimensions to be checked
on site prior to any
commencing work.

Notes

All work to be carried out to
manufacturers specifications

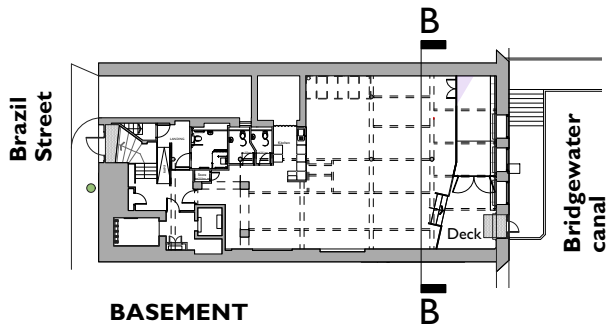

C 18/08/2022	ventilation inlet and outlet included	RG
B 4/08/22	Dims included - Partition location ammended	RG
A 13/07/2022	annotation amended	

Rev	Note	DRN	CHK
-----	------	-----	-----

Amazon House Cat B
Manchester

Basement Section BB
Proposed

scheme	1978
drwg no.	P(301)
revision	C

scale	1:50 @ A3
date first drawn	June
drawn	RG

SK sketch E existing P proposed T tender C construction FI final issue

www.ateliermb.co.uk
t 0161 236 0051
e architect@ateliermb.co.uk