

0m 1m 2m 3m 4m 5m

VISUAL SCALE 1:100 @ A3



01_P_Elevation
1 : 100



02_P_Elevation
1 : 100




03_P_Elevation
1 : 100

**New wall, roof finish
to be similar or
match existing**

Upvc window

Roof window

Aluminium bifolding door

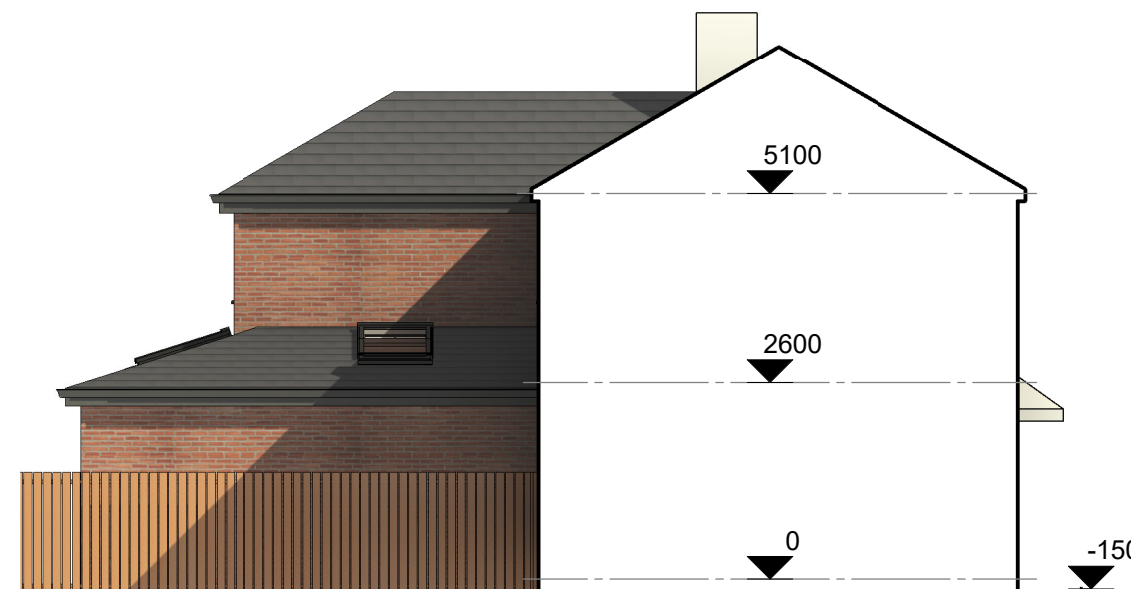

04_P_Elevation
1 : 100

COPYRIGHT © ALL RIGHTS RESERVED BY VIKAS ALYAS LTD. DO NOT SCALE FROM DRAWING. DRAWING INDICATES DESIGN INTENT ONLY. REPORT ANY DISCREPANCIES TO CLIENT / VA LTD. NOT TO BE USED FOR CONSTRUCTION UNLESS STATED SO. TO BE READ IN CONJUNCTION WITH OTHER DRAWINGS OR SPECIFICATION WHERE PROVIDED.



0161 511 8479
vikas@architek.uk
916 Stockport Road, Levenshulme, Manchester, M19 3AB

No.	Description	Date
P1	Issue to Planning	08.12.2022

PROJECT		ADDRESS		CLIENT	
Single storey side extension and part two/single storey rear extension		1196_22 Whitsbury Ave, Manchester M18 7NS		Mr Emmanuel Nwambu	
Manchester City Council	PURPOSE OF ISSUE Planning	SHEET Proposed Elevations	Date 16.11.2022	Project number 1196	Scale (@ A3) 1 : 100
			Drawn by VA	DRAWING NUMBER	
			Checked by VA	A104	REV P1