



Notes:

Copyright: All rights reserved. This drawing must not be reproduced without permission from AA Projects Ltd. Do not scale off this drawing. All dimensions are to be checked on site by contractor / sub contractor. Any discrepancies to be reported to AA Projects Ltd.

Rev	Date	Revision notes	By	Check
-----	------	----------------	----	-------



*Jackson House
Sibson Road
Sale
Manchester
M22 7BB*


Tel: 0161 973 7410

Office Locations
Birmingham, Leeds, Liverpool, London, Manchester, Oxford, Rugby, Newcastle
www.aaprojects.co.uk

Client EQUANS MCC	Drawing Title EXISTING FIRST FLOOR
-------------------------	---------------------------------------

Project Title	Drawn	Date
19972	JAL	10/22
PSDS	Checked	Date
ACTIVE LIFESTYLES		08/22

DWG No.	19972-ALS-002	Scale	NTS	Revision	-
---------	---------------	-------	-----	----------	---

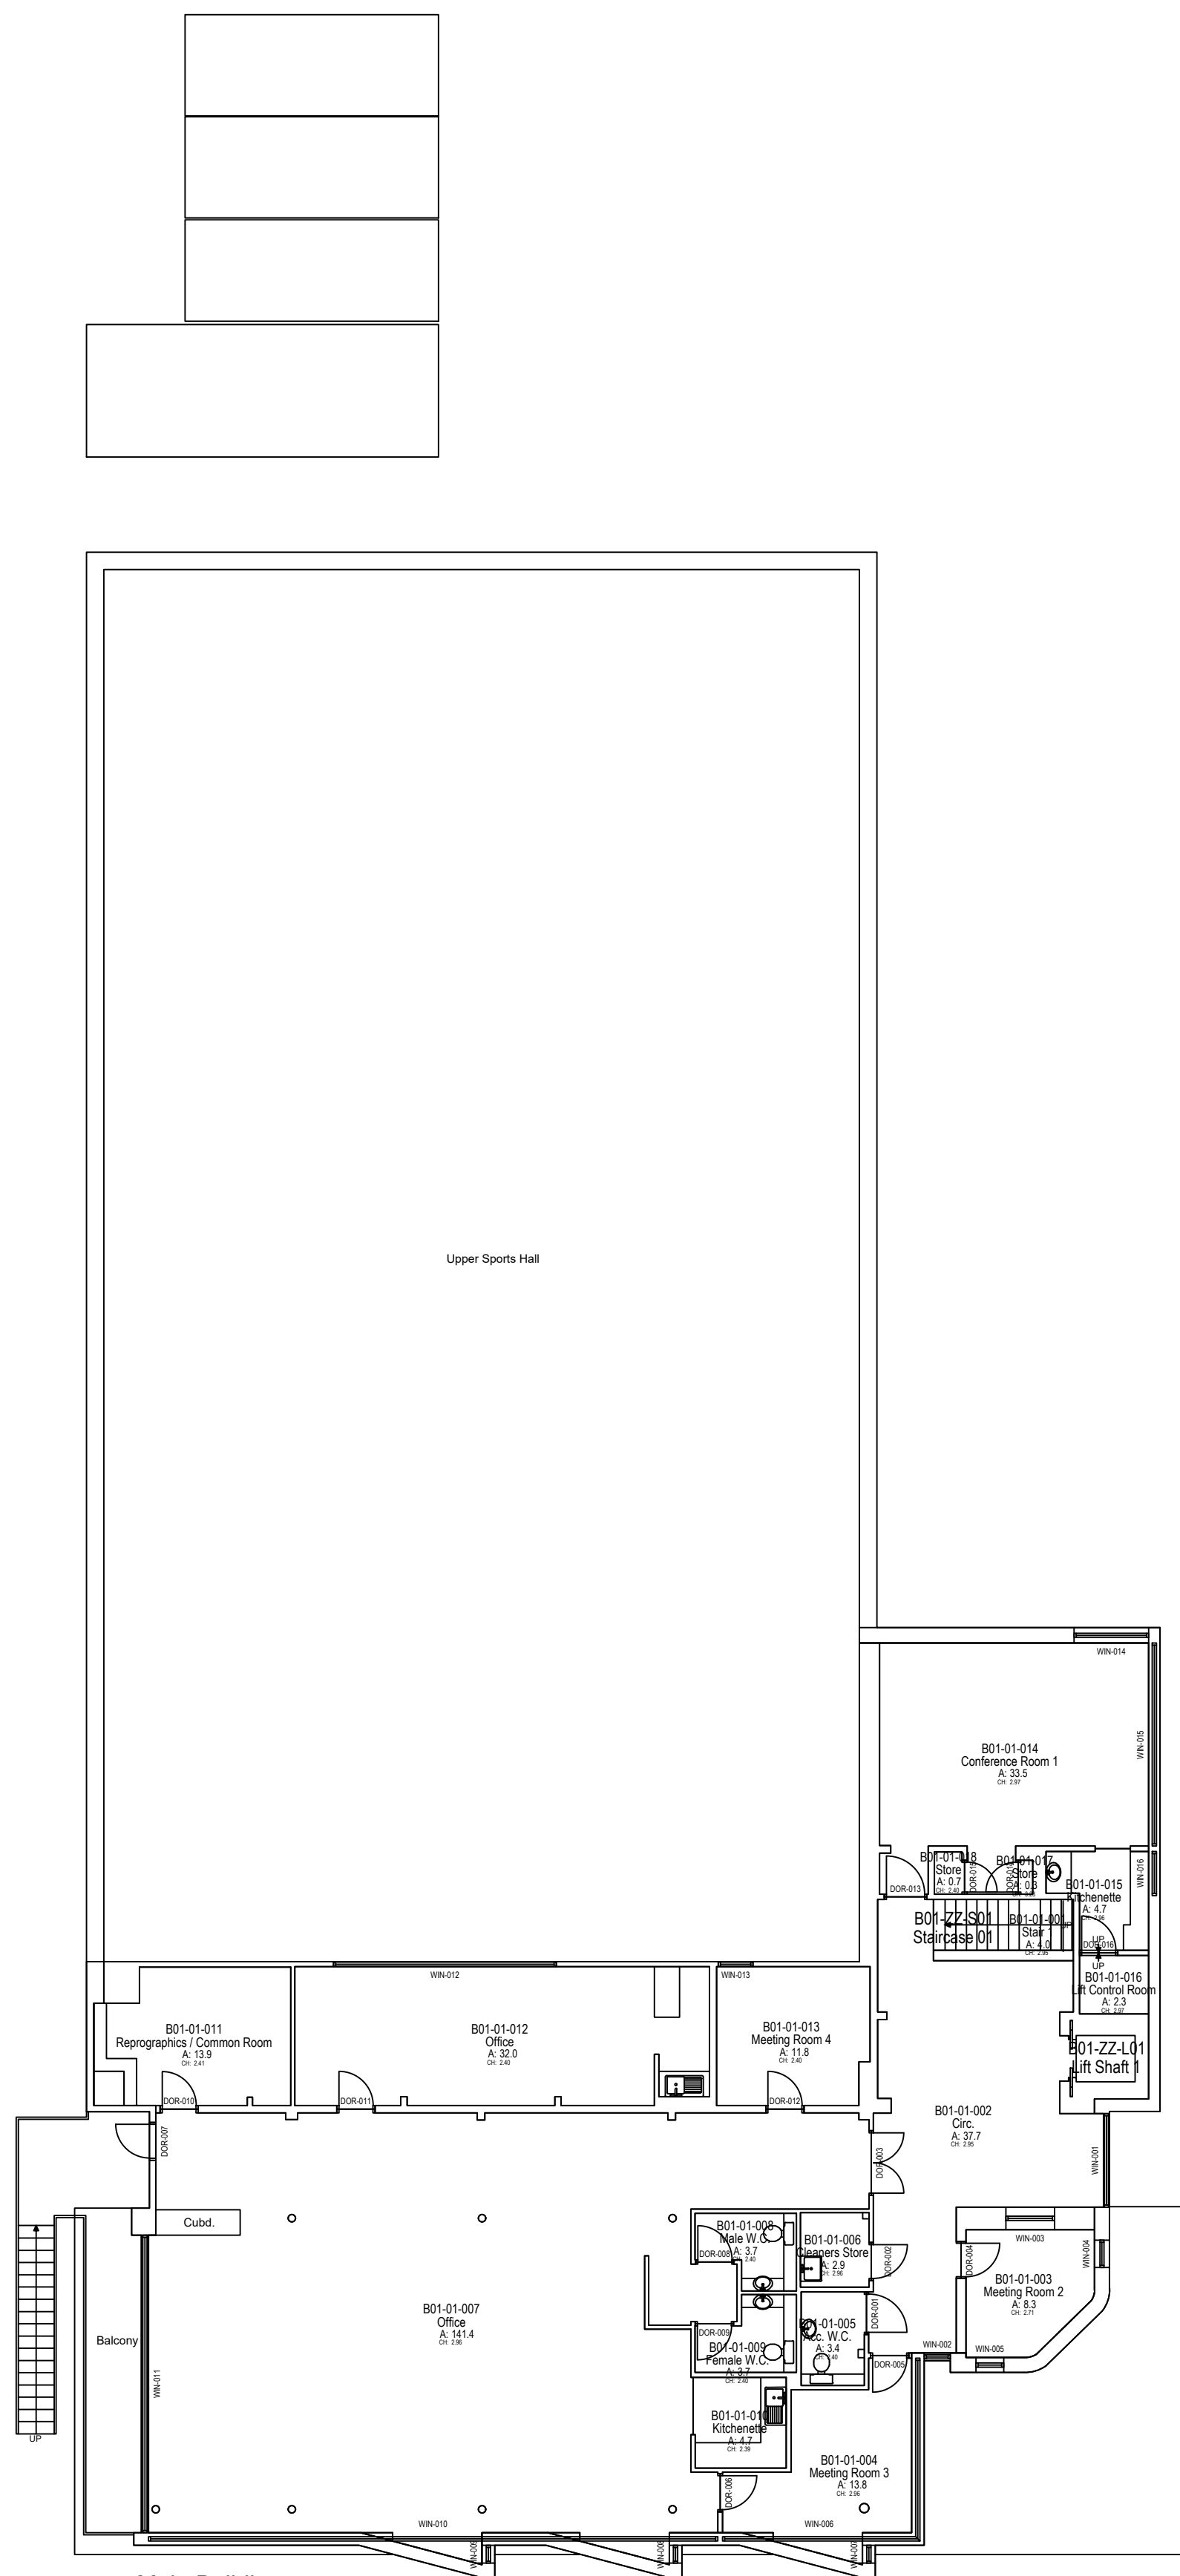

Main Building
B01
Level 1