




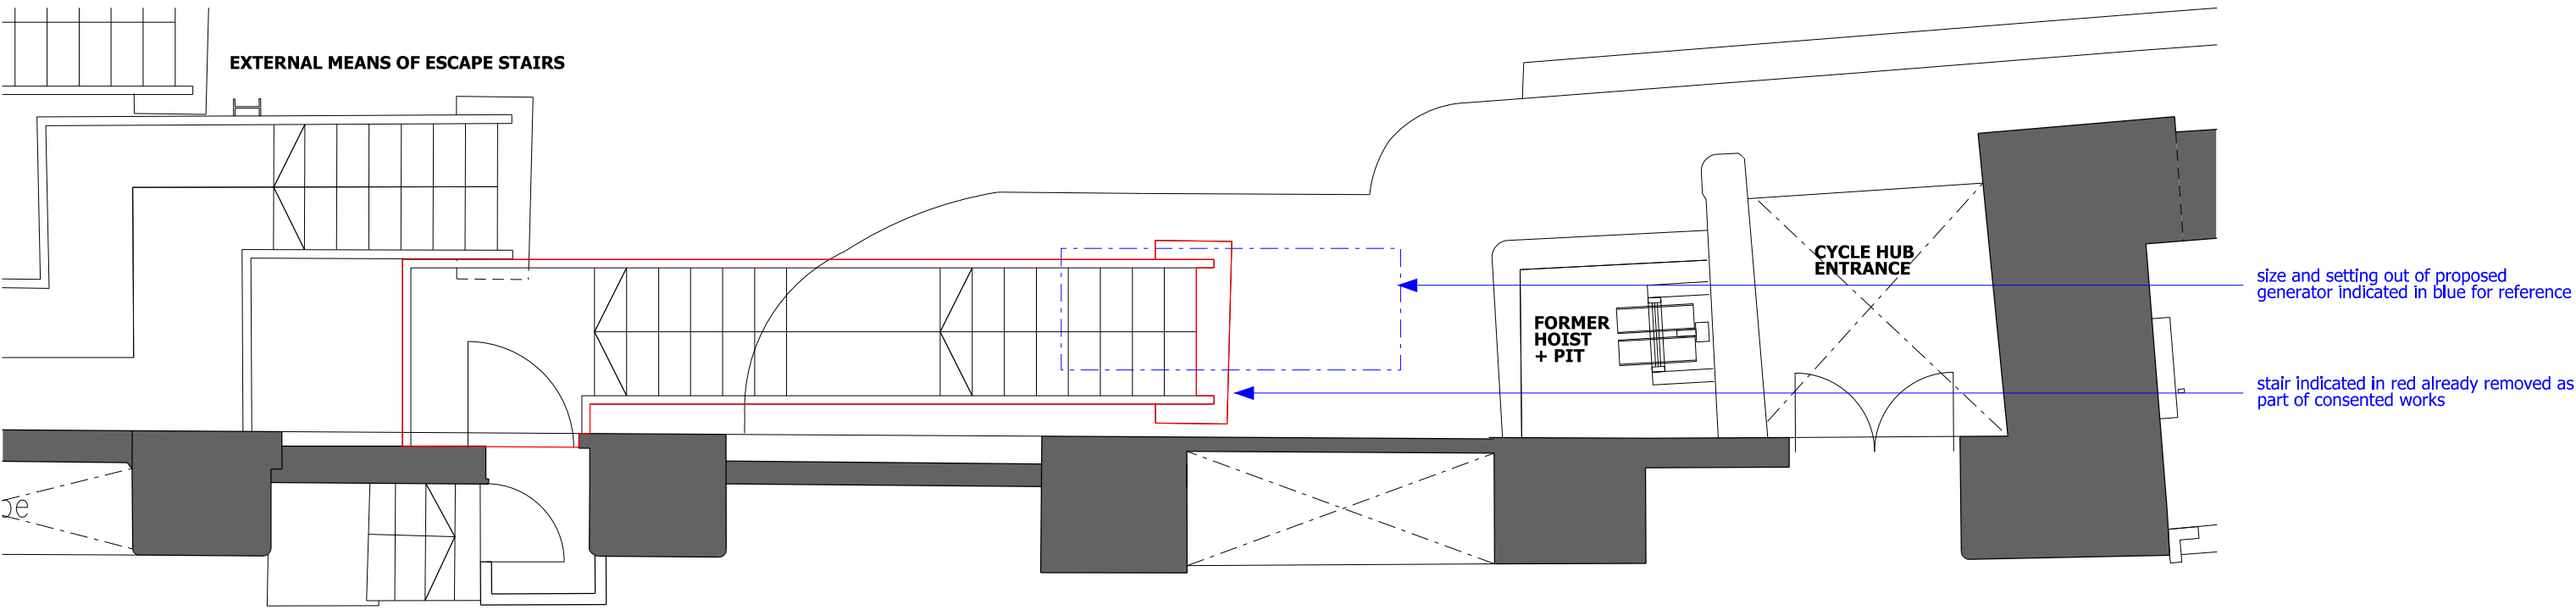

EXISTING PLAN EXTRACT (COURTYARD)

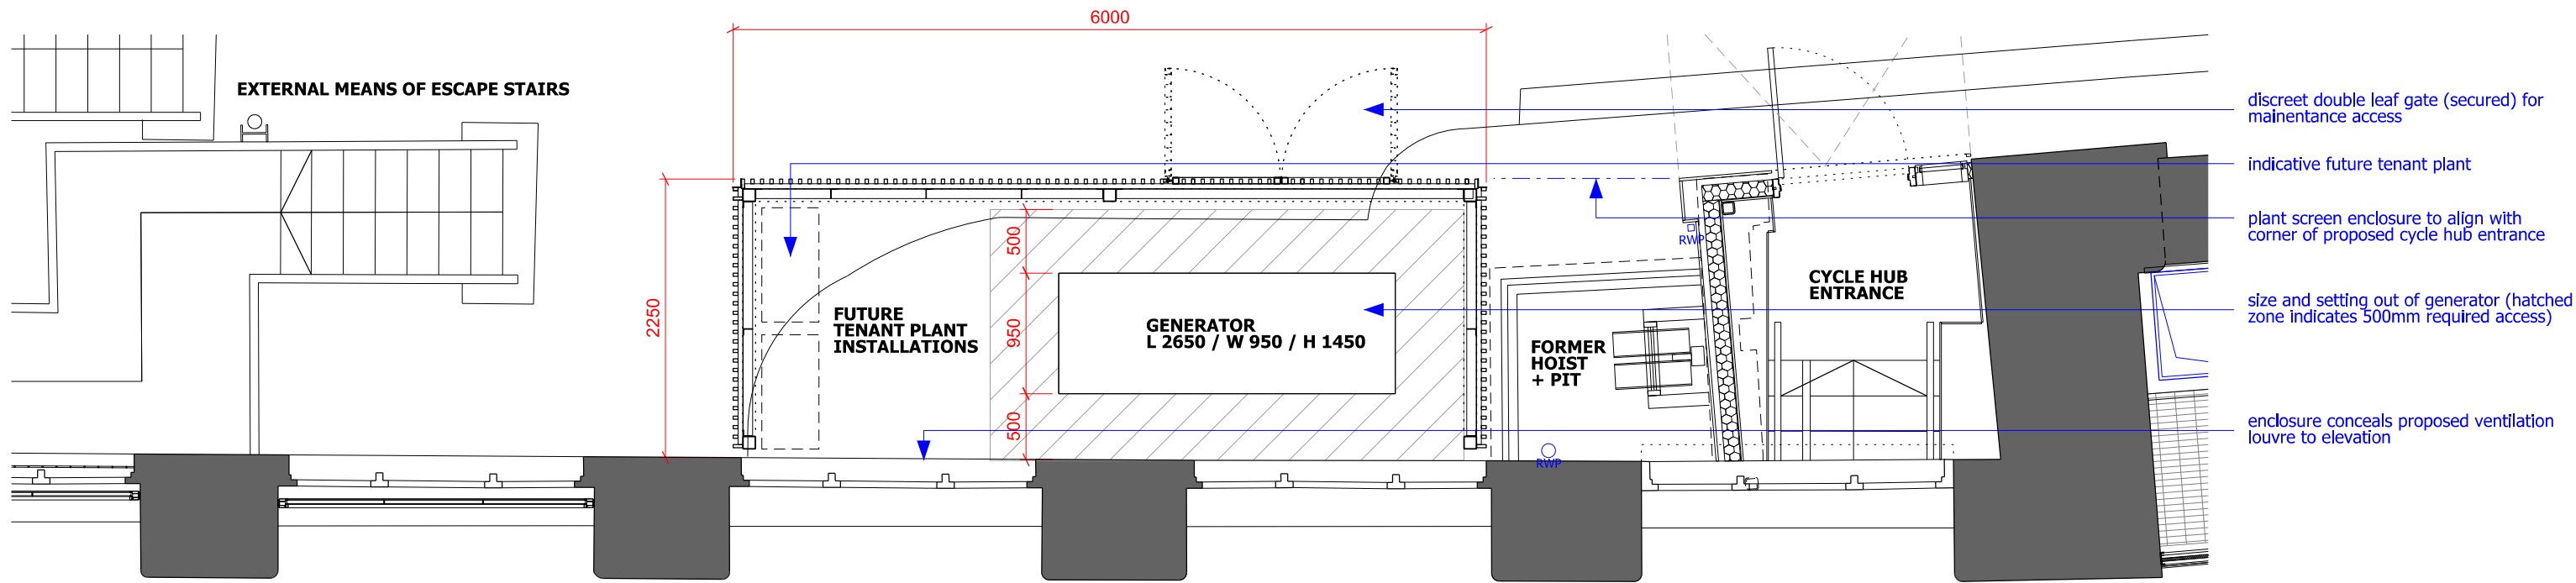


PROPOSED PLAN EXTRACT (COURTYARD)

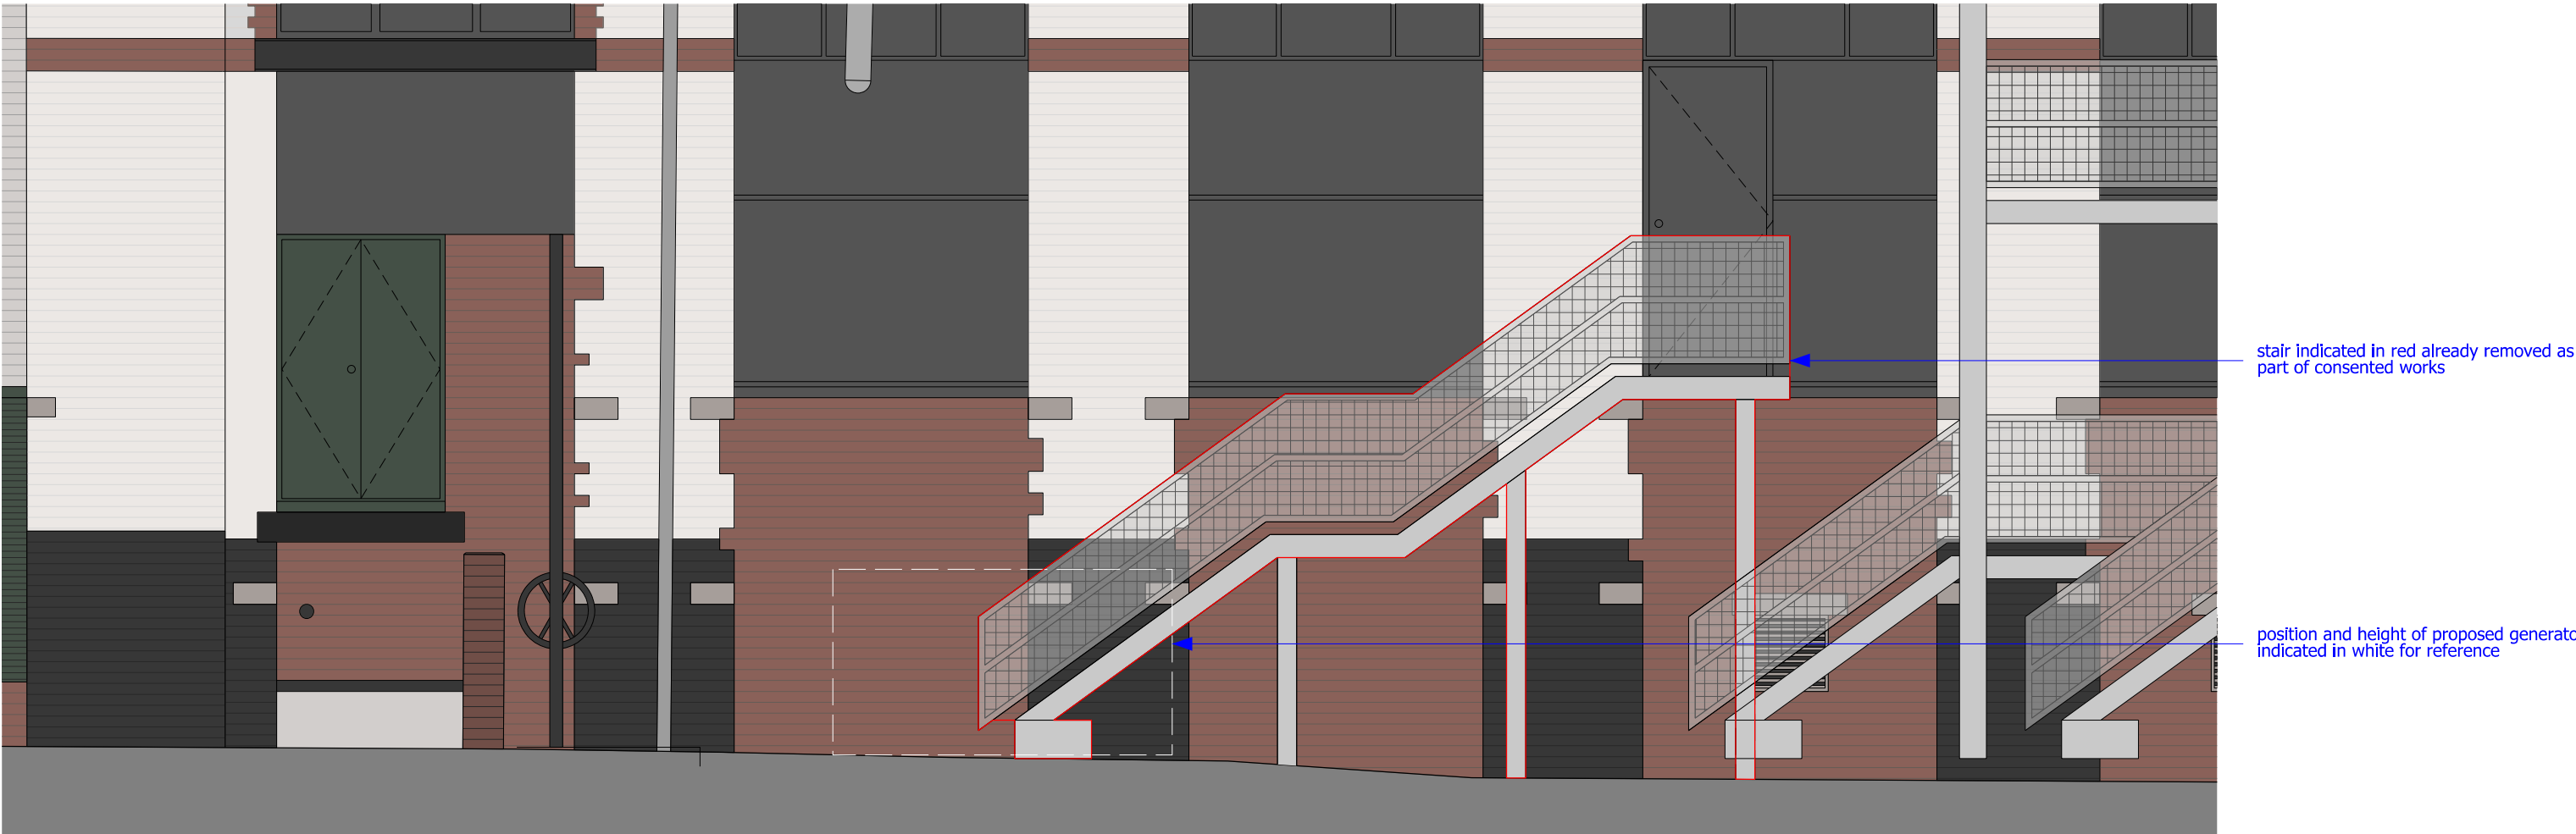


EXISTING ELEVATION EXTRACT (COURTYARD)



PROPOSED ELEVATION EXTRACT (COURTYARD)

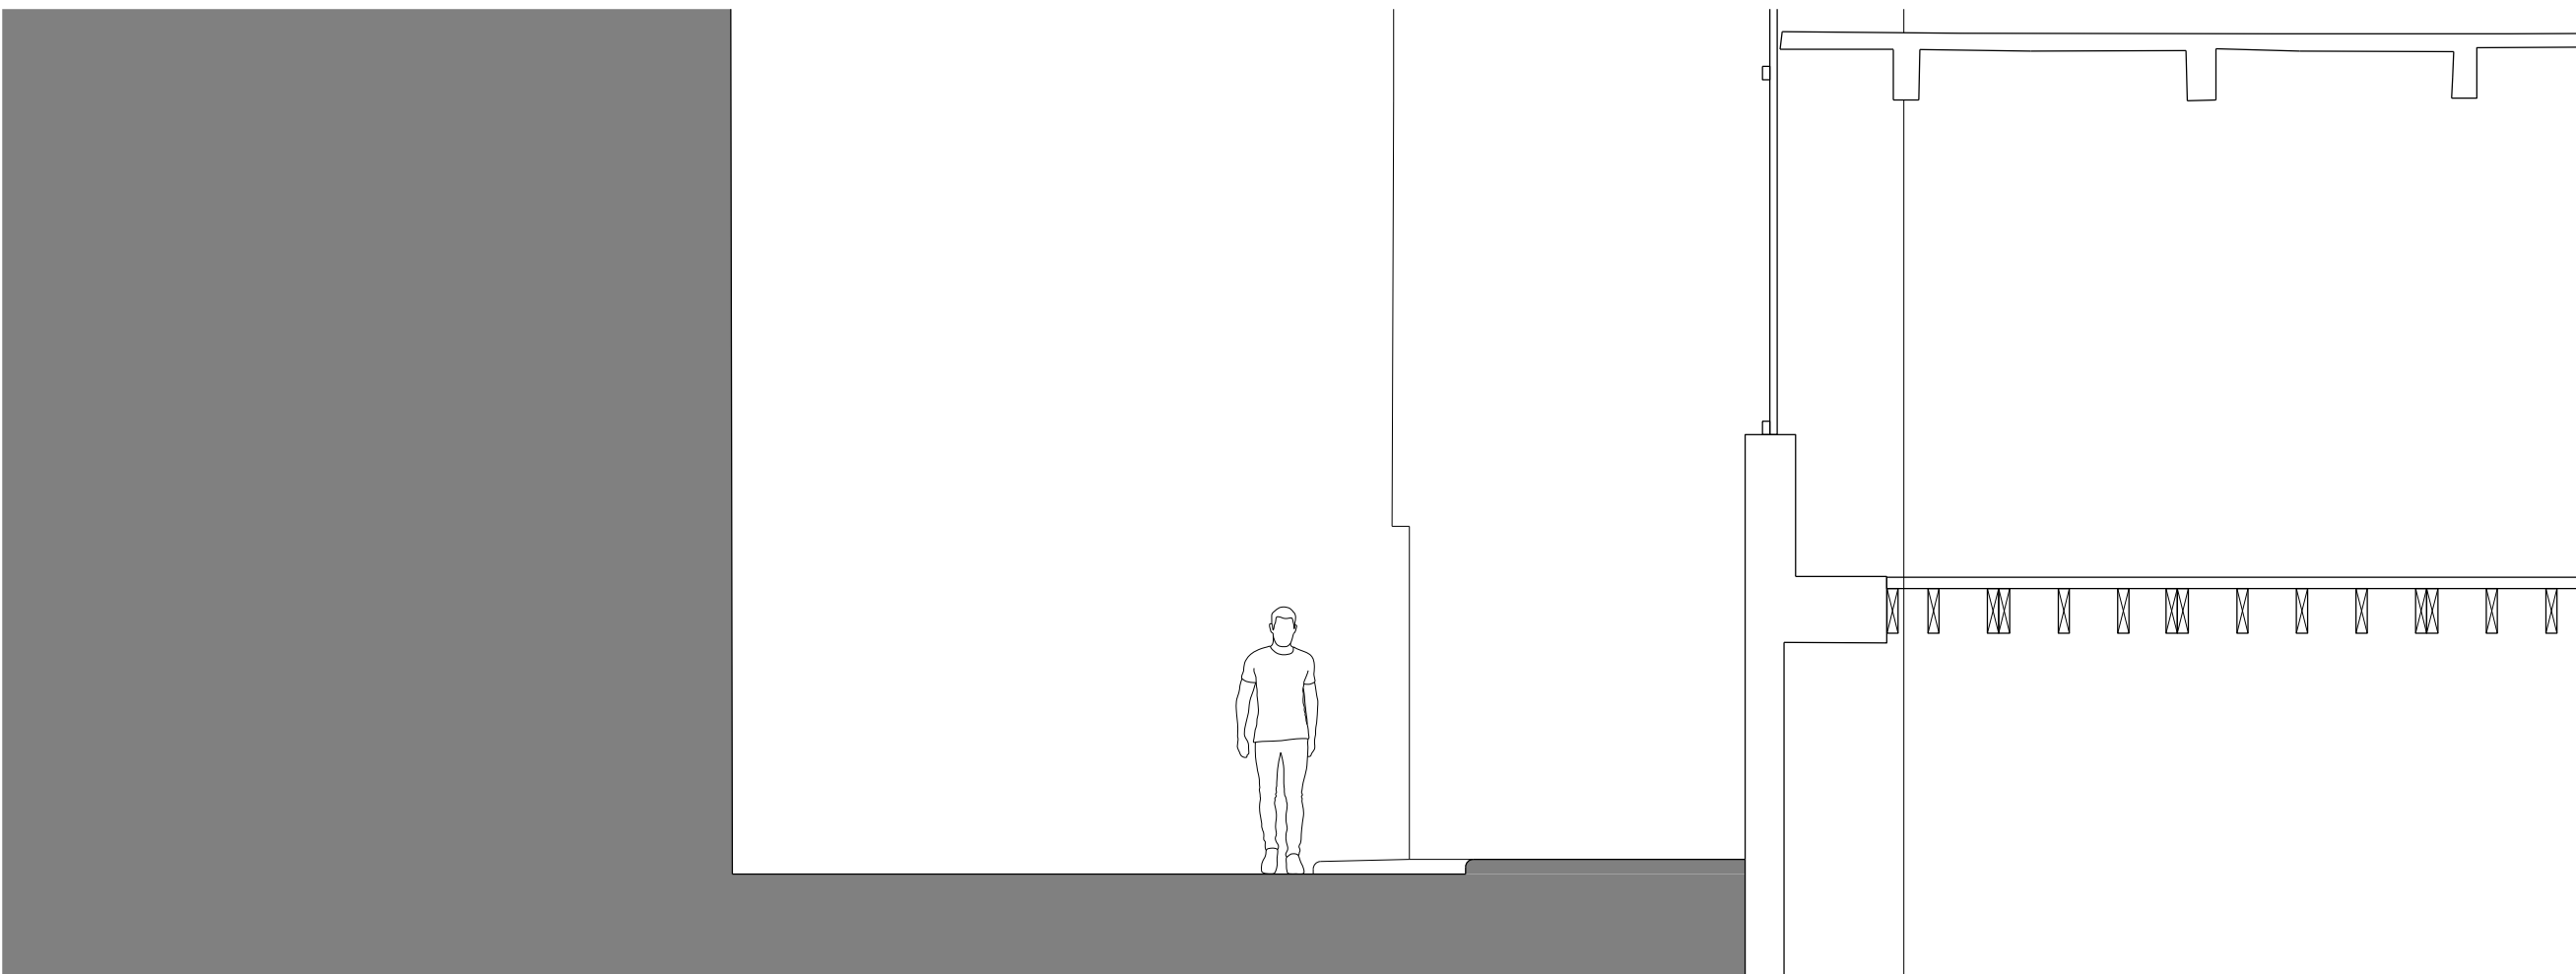

EXISTING SECTION (COURTYARD)

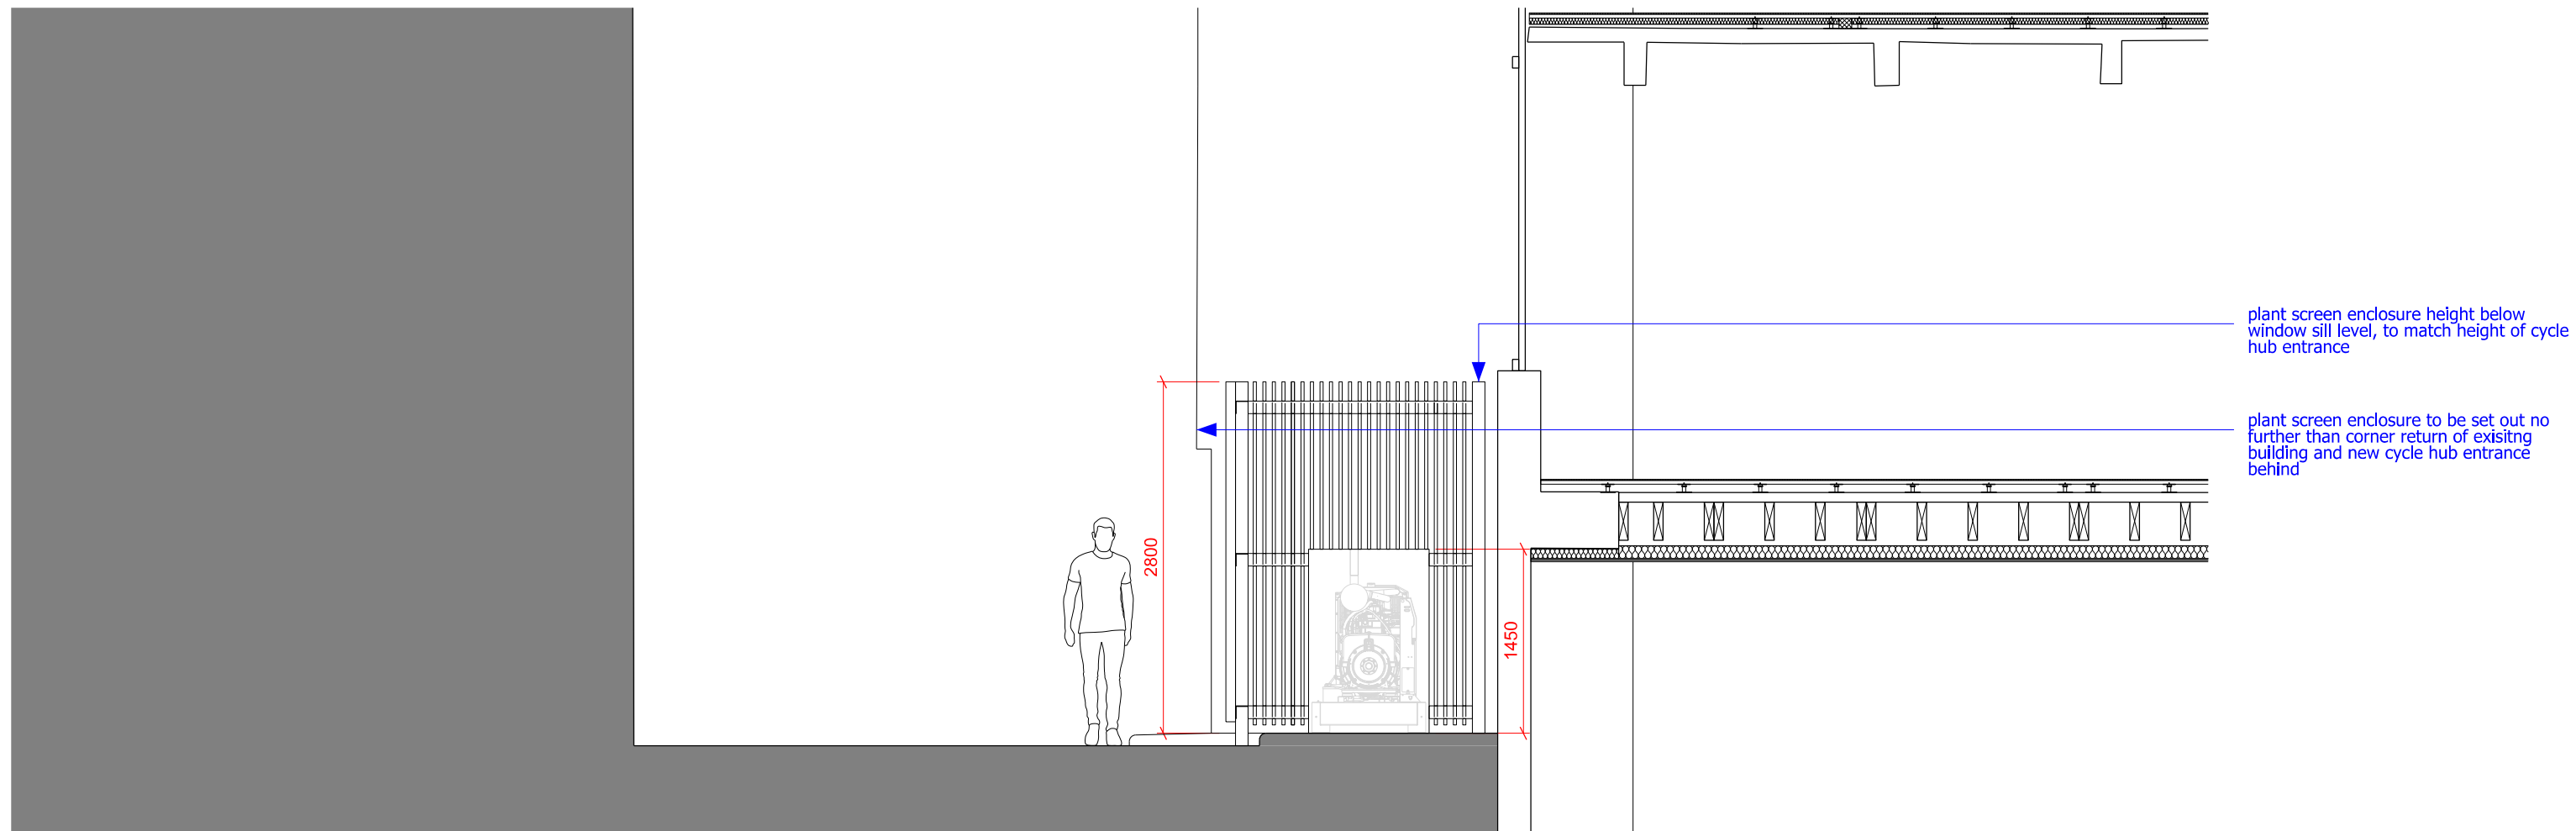

PROPOSED SECTION (COURTYARD)