



Notes:

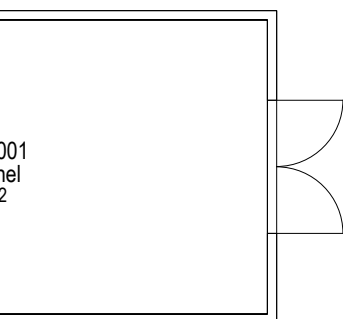

T01-WB-000
T01-GF-000

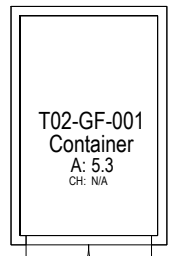


Container
T02
Ground Floor

T02-WB-000
T02-GF-000

B02-WB-000
B02-GF-000 Fire Escape
B02
Ground Floor


Location of
proposed PSHP

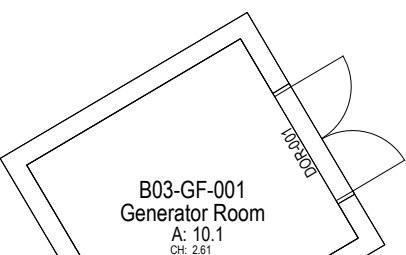

B03-WB-000
B03-GF-000 Generator Room
B03
Ground Floor

Main
Entrance

B01-WB-000
B01-GF-000
Main Building
B01
Ground Floor

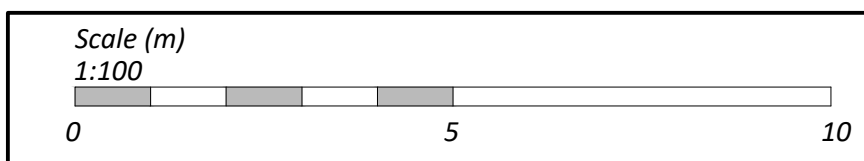

Copyright: All rights reserved. This drawing must not be reproduced without permission from AA Projects Ltd. Do not scale off this drawing. All dimensions are to be checked on site by contractor / sub-contractor. Any discrepancies to be reported to AA Projects Ltd.

Rev Date Revision notes By Check

AA PROJECTS

L7 Pilkington Court
Sincilar Way
Prescot Business Park
Prescot
Liverpool
L34 2GS
Tel: 0151 430 2340

Office Locations
Birmingham, Leeds, Liverpool, London, Manchester, Oxford, Rugby, Newcastle
www.aa-projects.co.uk

Client:
Equians
MCC

Drawing Title:
Hall Lane Resource Centre
Proposed Ground Floor

Project Title:
PSDS
Hall Lane Resource Centre

Drawn:
LK

Date:
11/22

Checked:
Date:
11/22

AO DWG No: 19772-HLC-106 Scale: 1:100 Revision