
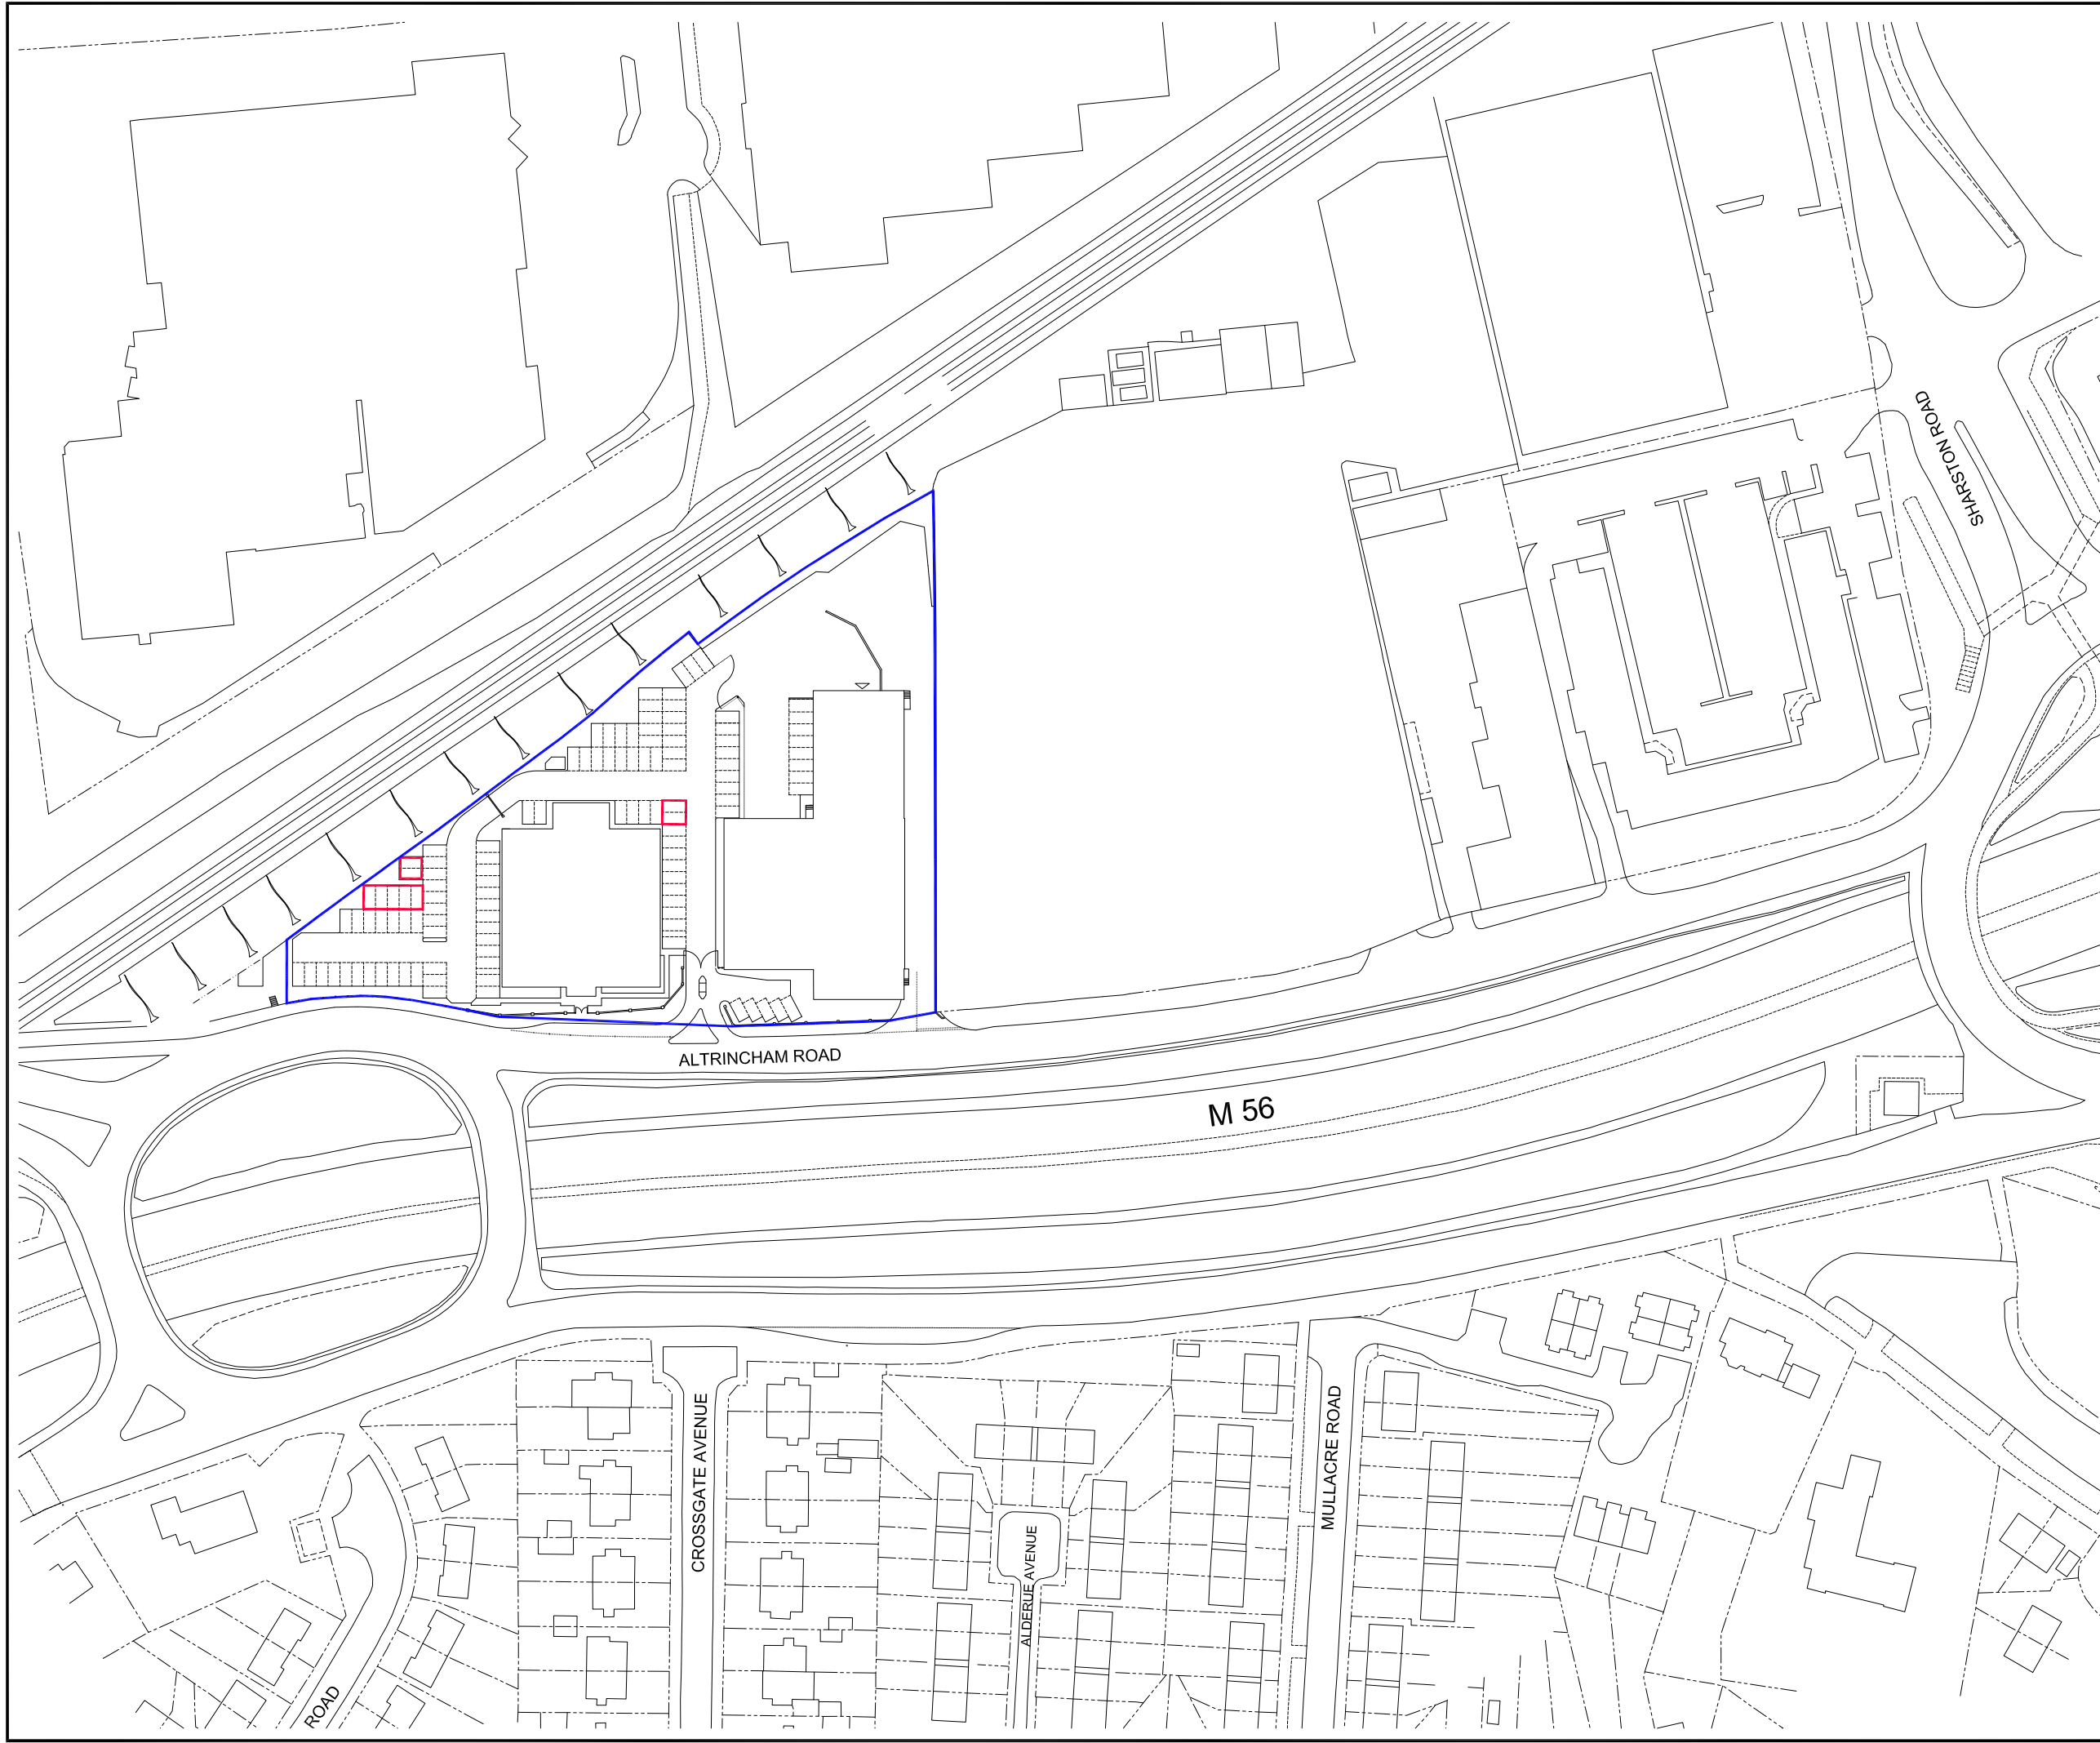


The Contractor is responsible for checking dimensions and any discrepancy to be verified with the Architects before proceeding. Figured dimensions to be worked to only. Subject to all Local Authority and Statutory approvals.
DO NOT SCALE

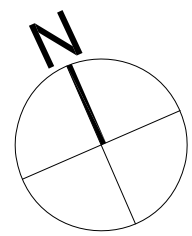

REV	DESCRIPTION	DATE

EMERSON HOUSE, HEYES LANE,
ALDERLEY EDGE,
CHESHIRE SK9 7LF
Tel: (01625) 588400. Fax: (01625) 588276

Orbit
Developments

location
**ENTERPRISE POINT
ALTRINCHAM ROAD, SHARSTON**

title
SITE LOCATION PLAN

scale 1:1250 @ A3	ref C.P.H.	checked 	date 12.06.14
----------------------	---------------	-------------	------------------

drawing no.
172-PLA-2002