




EXTERNAL ELEVATION AS PROPOSED FACING KIRKMANSHULME ROAD

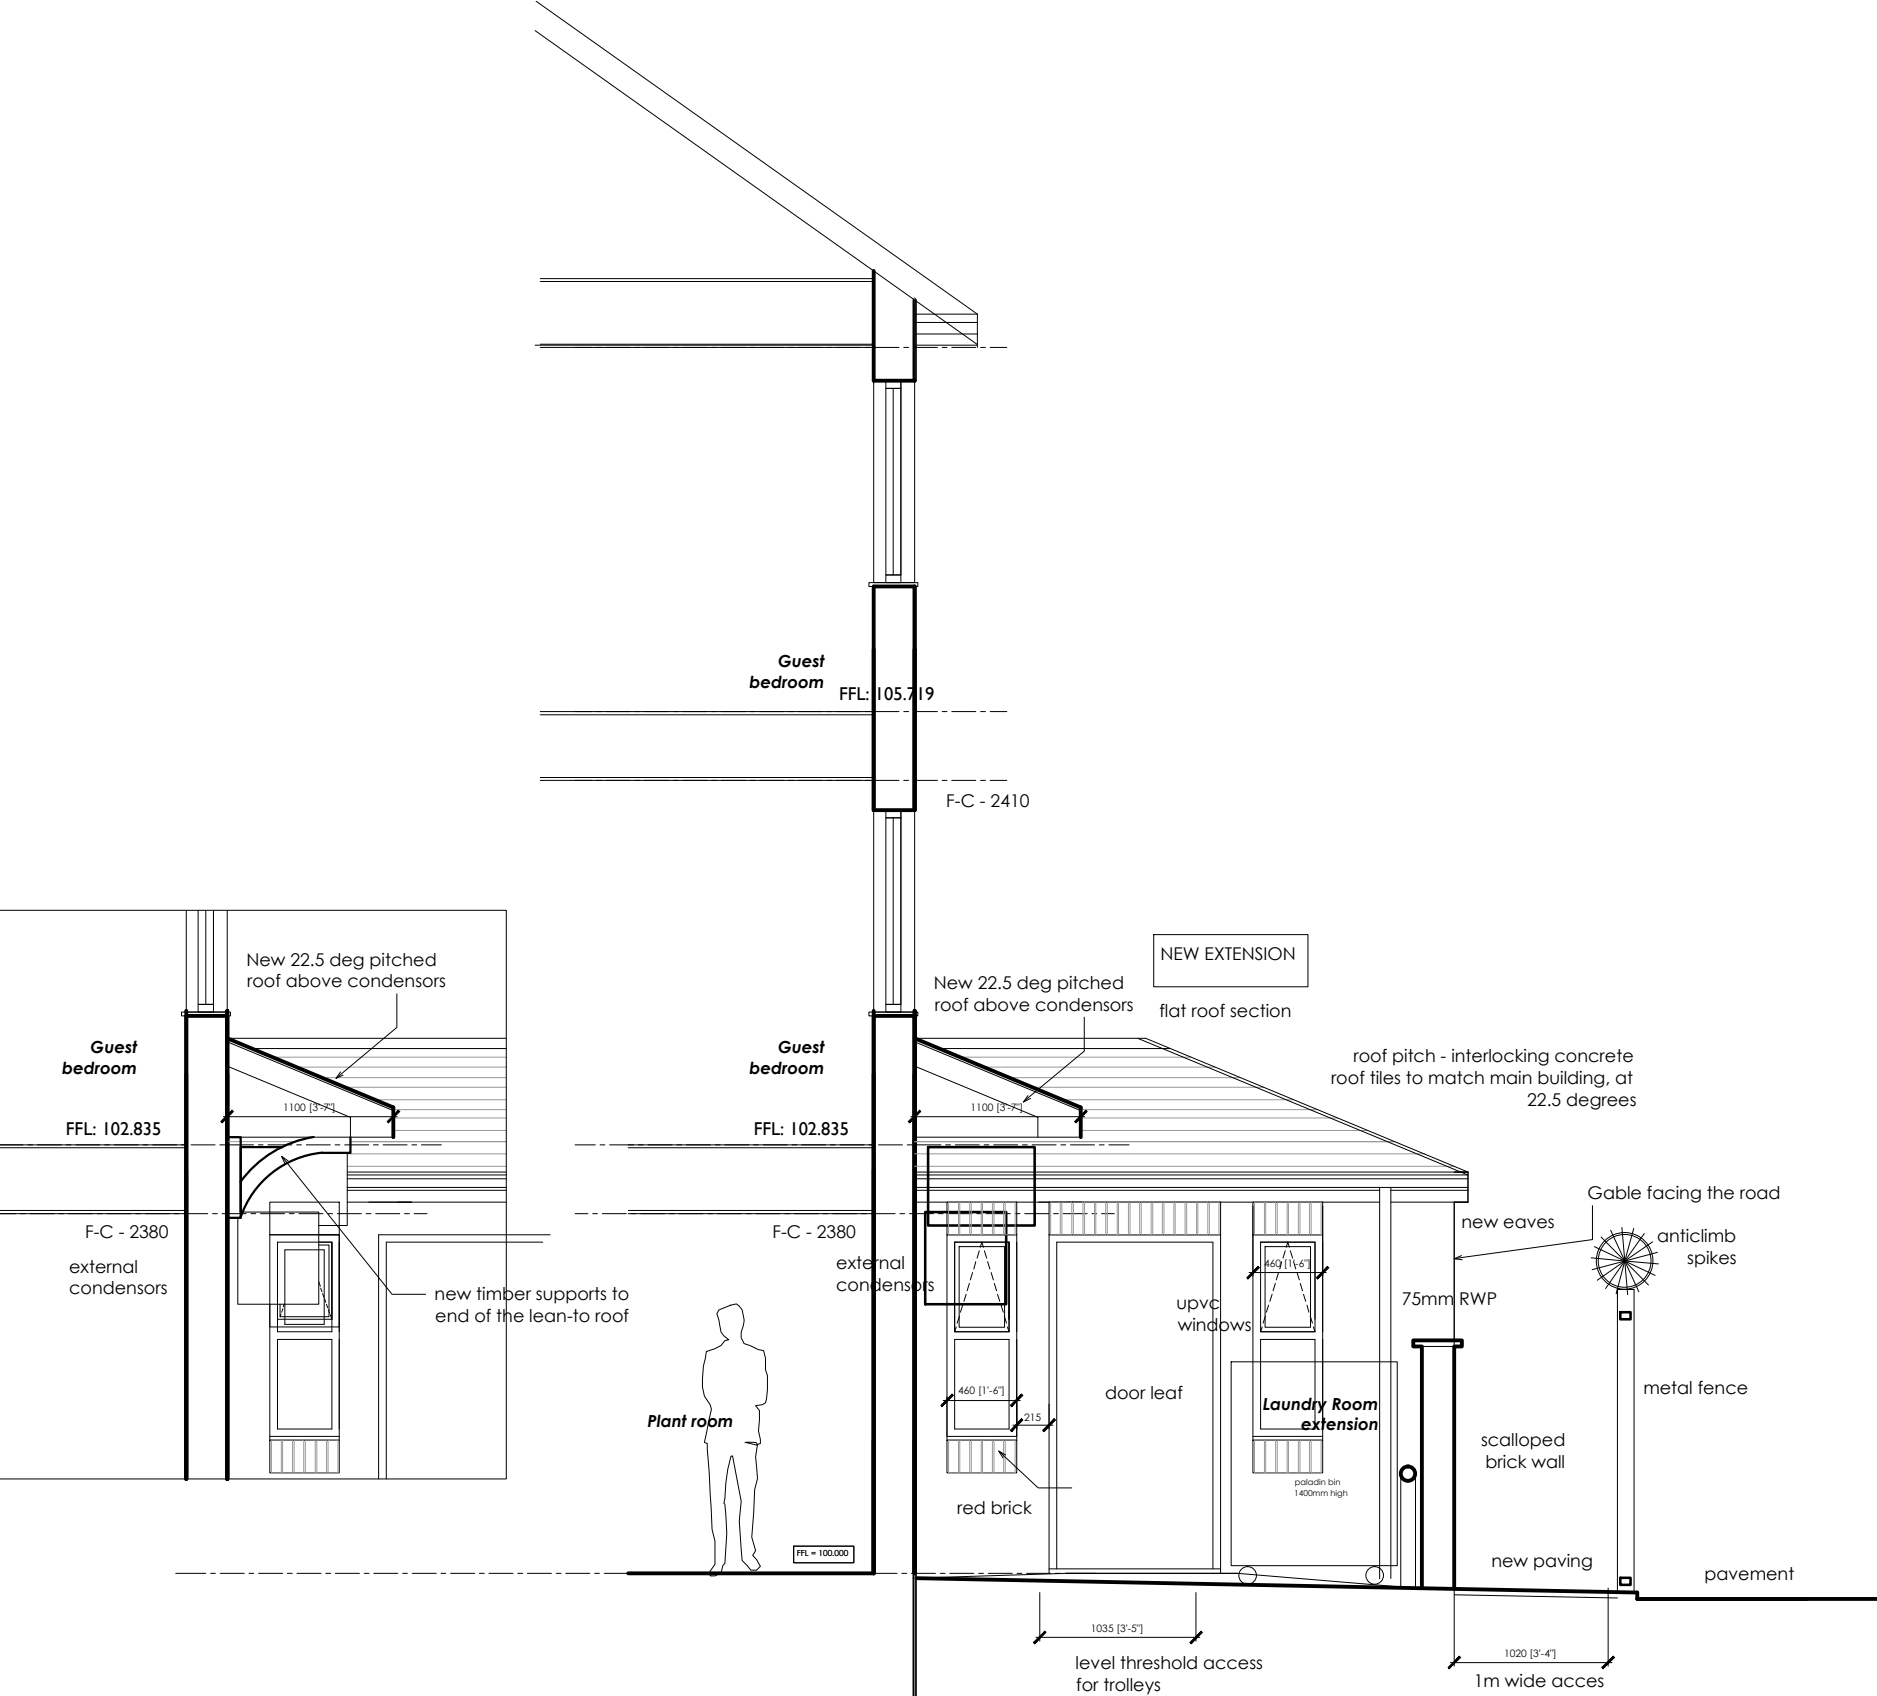

SECTION THROUGH LEAN-TO ROOF AS PROPOSED

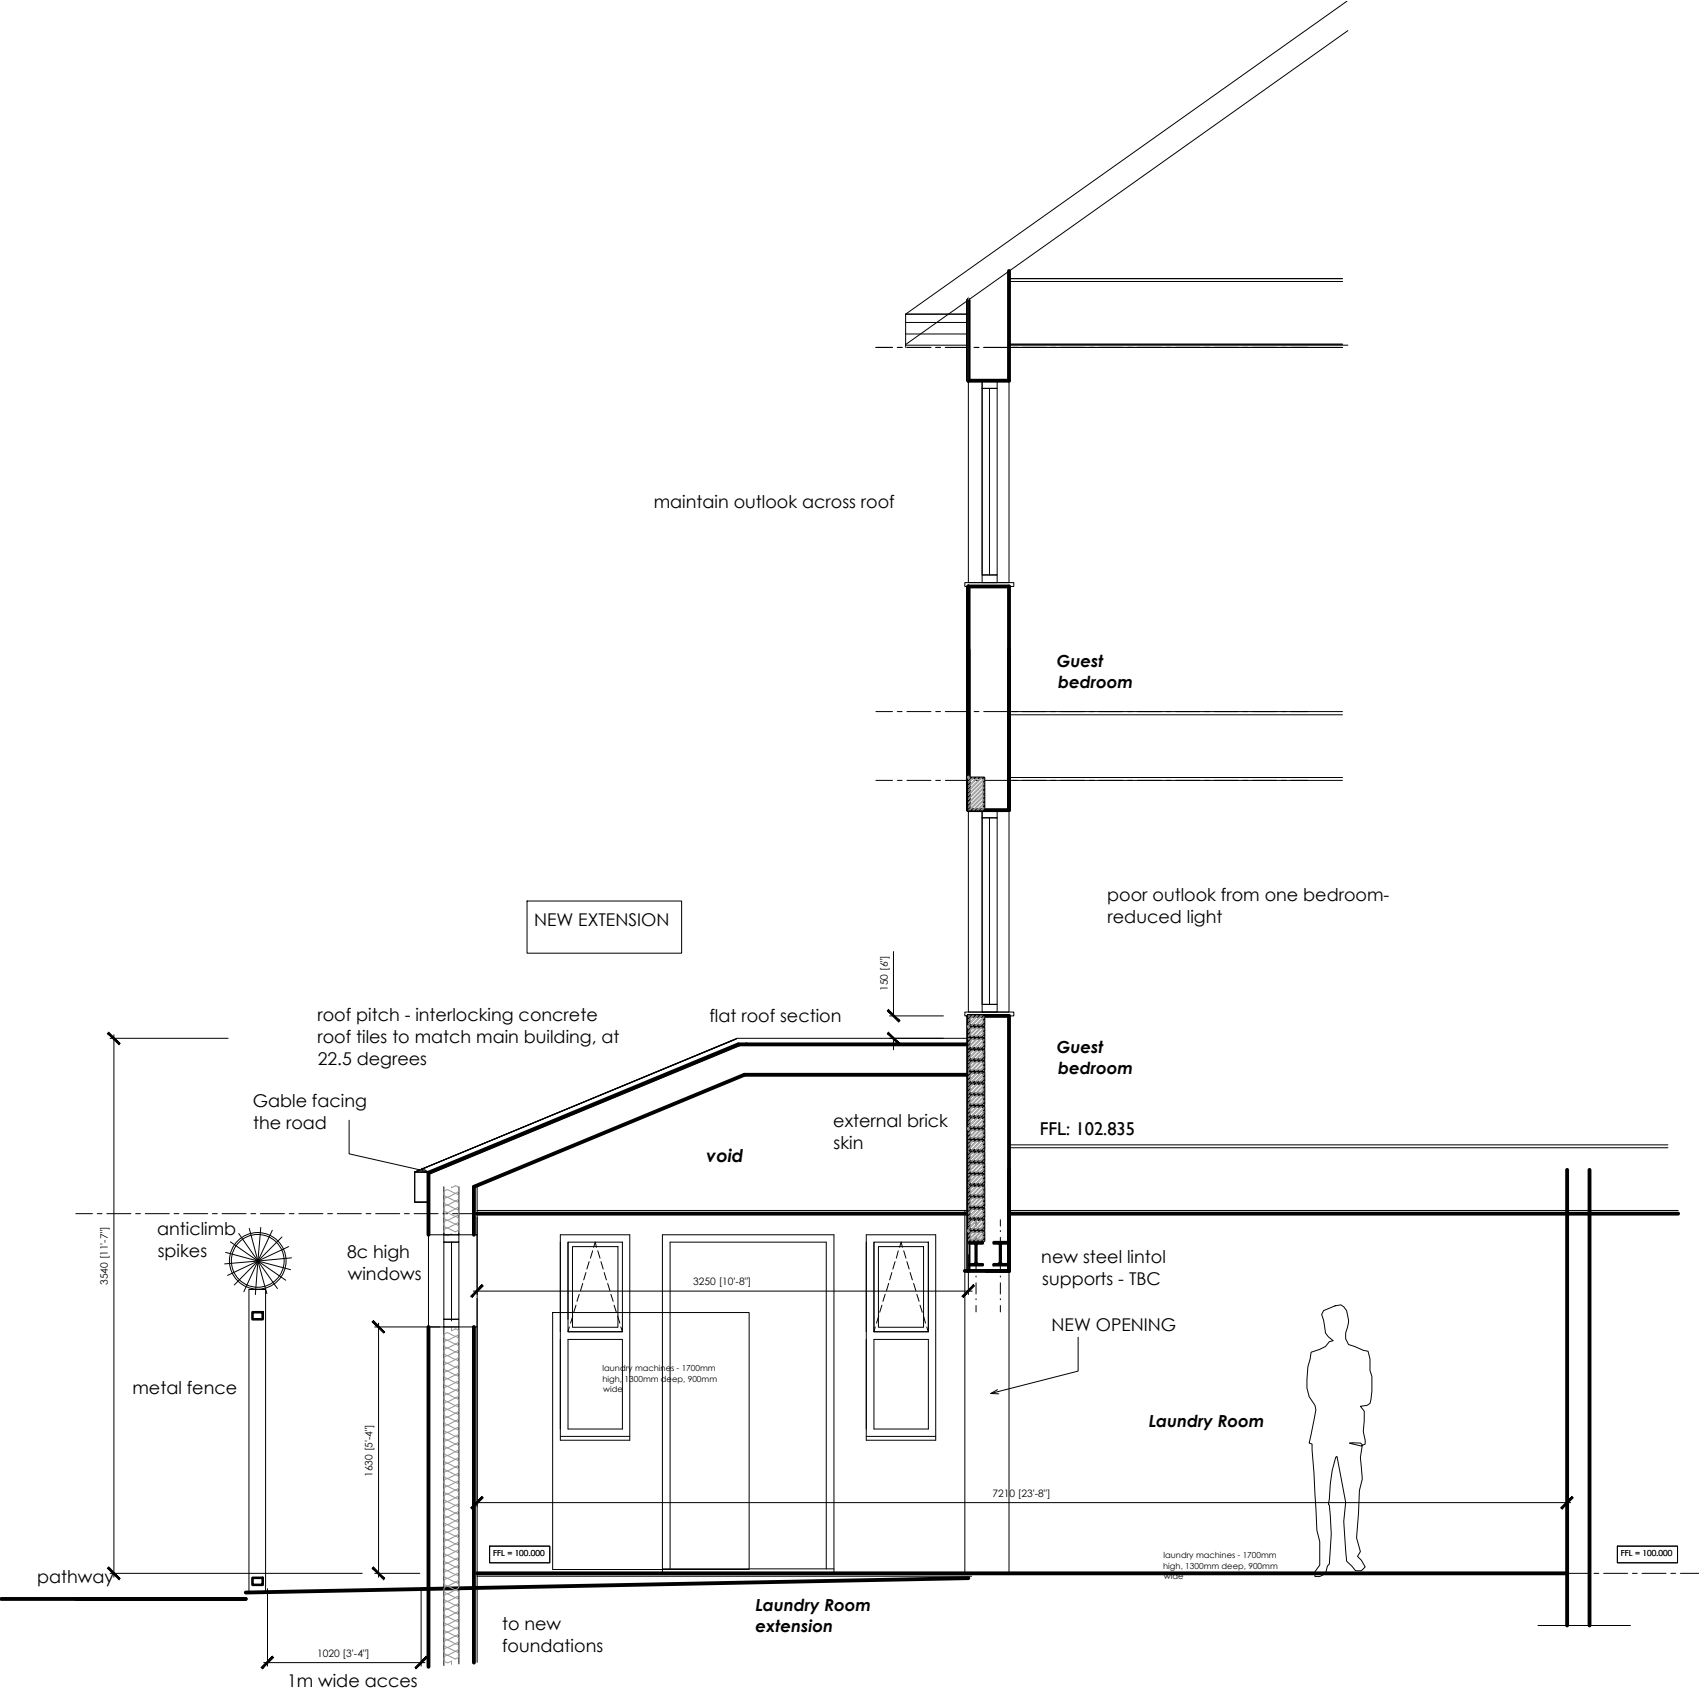

SECTION THROUGH YARD AREAS AS PROPOSED

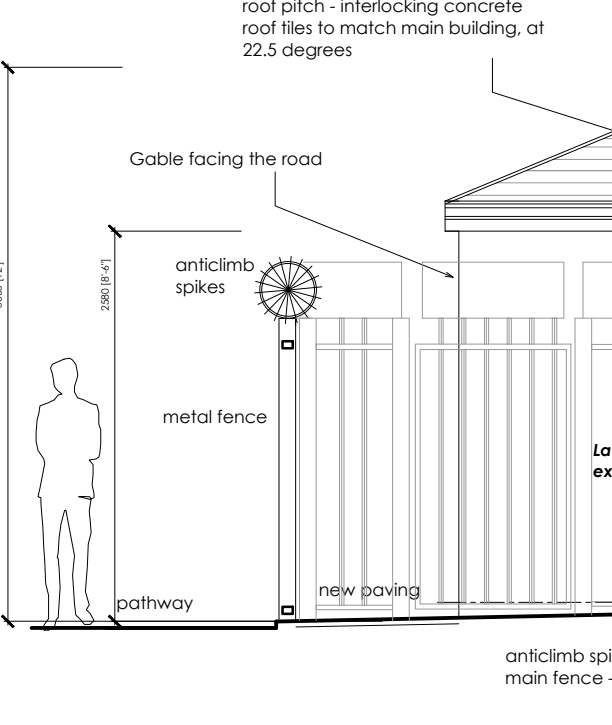

SIDE VIEW AS PROPOSED FACING KIRKMANSHULME ROAD

