




Location Plan

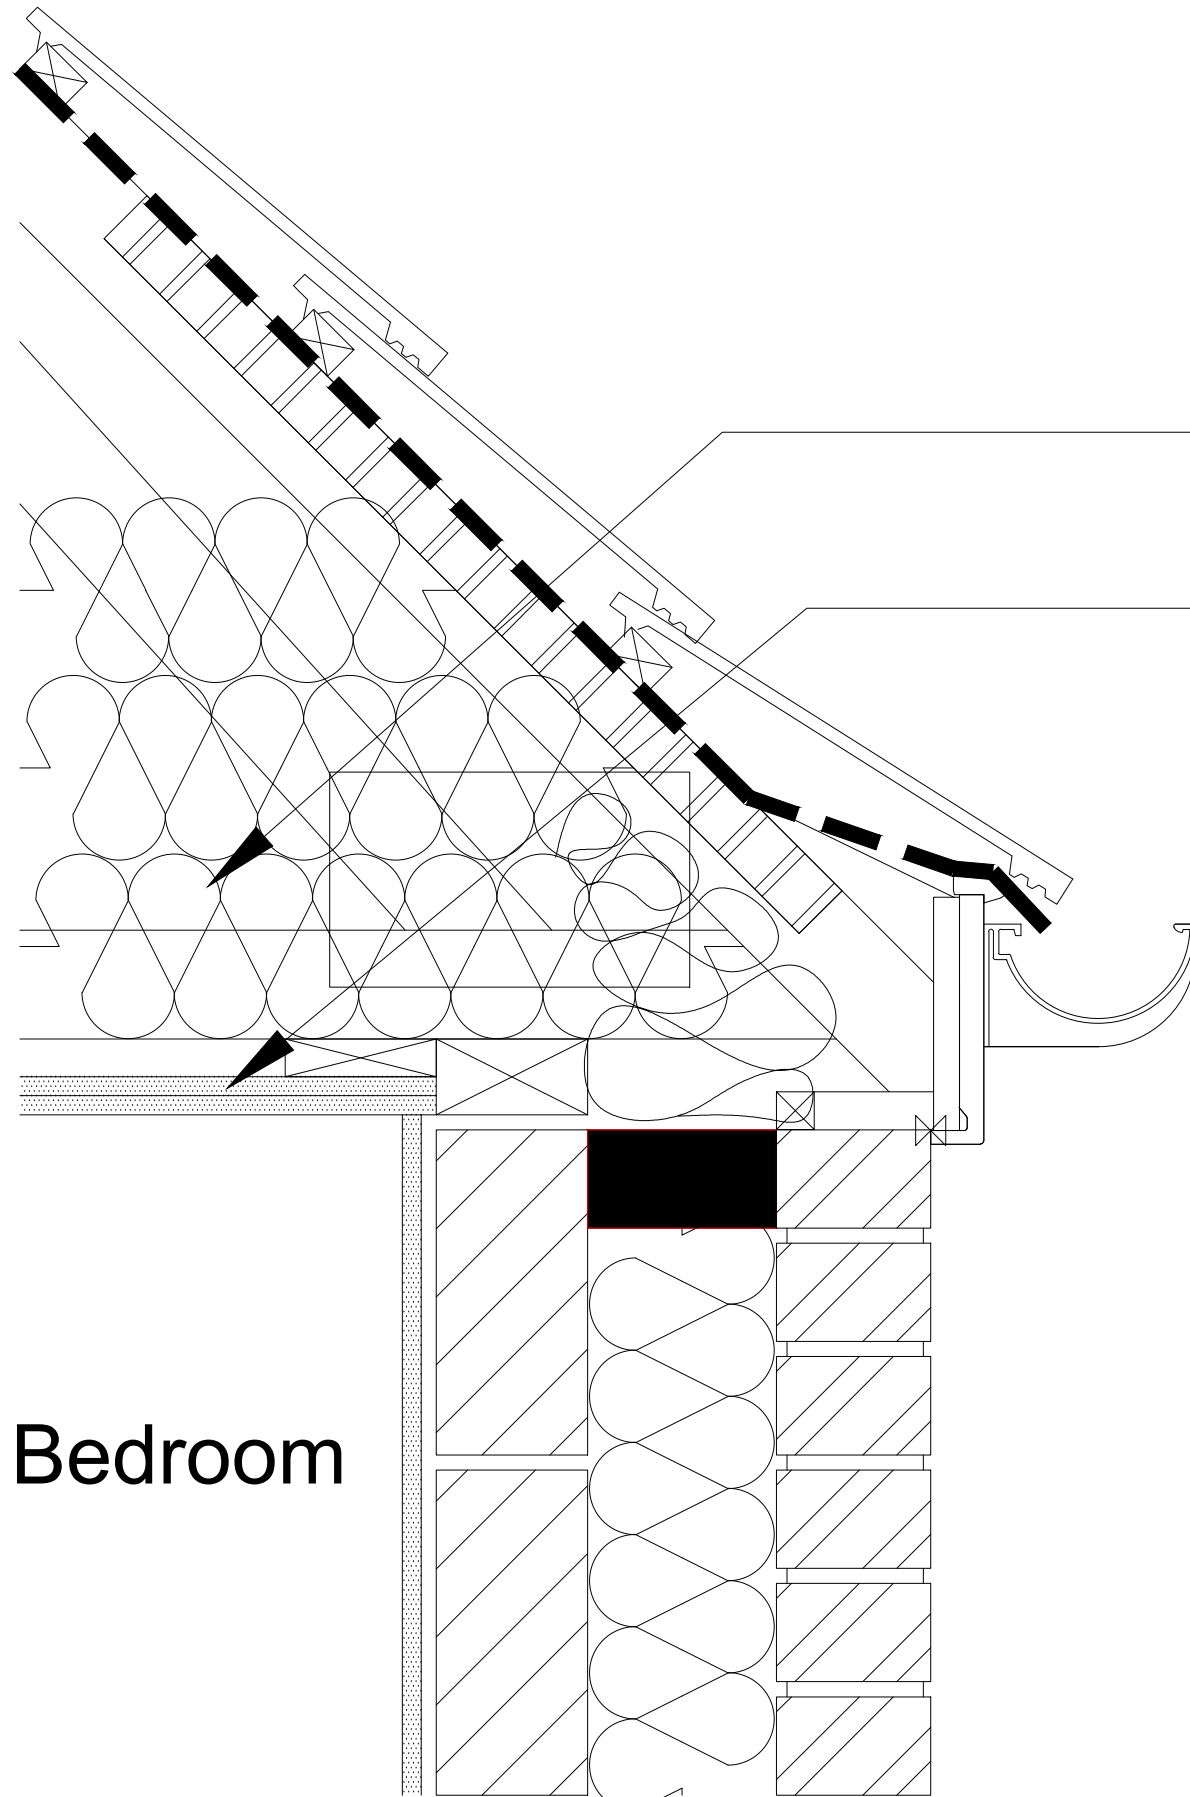

Section Through
Top Floor Bedroom




Window manufacturers
specification sheet



N.B. Penetrations such as electrical feed to ceiling rose to all bedrooms to be kept to a minimum. Downlighters to be avoided where possible.

Mineral wool insulation to be laid above ceiling chord

Two layers of plasterboard to be fixed to 25mm x 38mm timber battens secure to ceiling chord

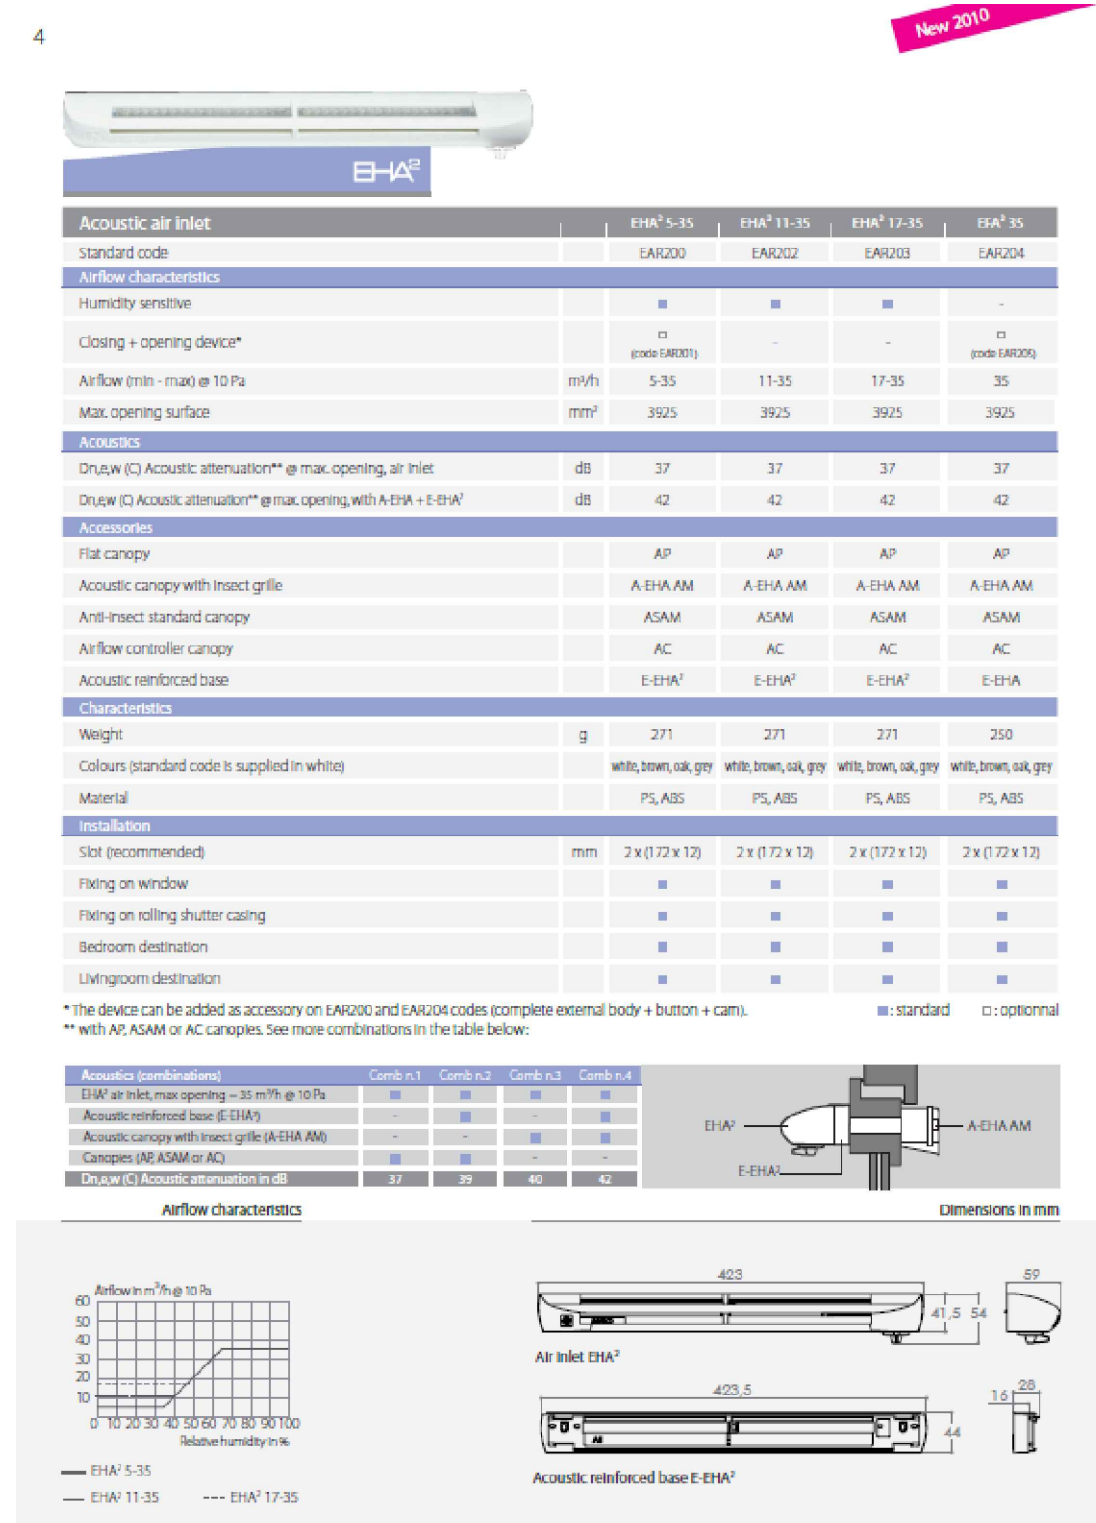

Acoustic trickle ventilation
manufacturers specification sheet

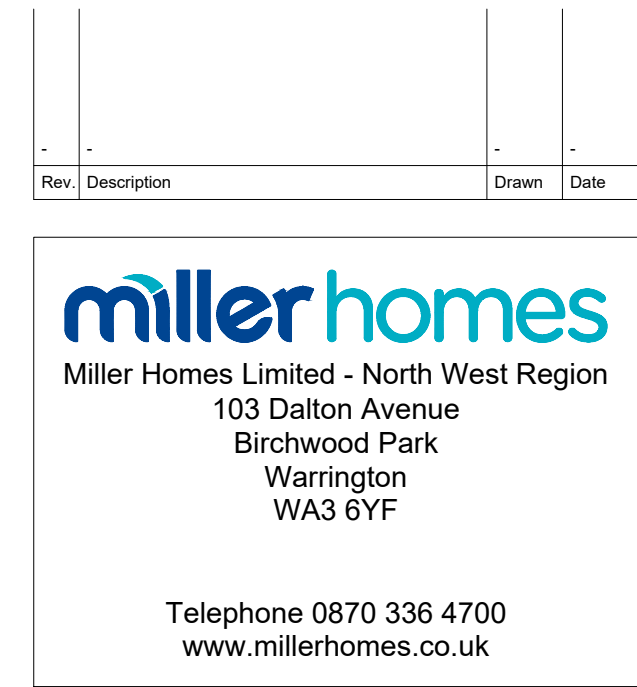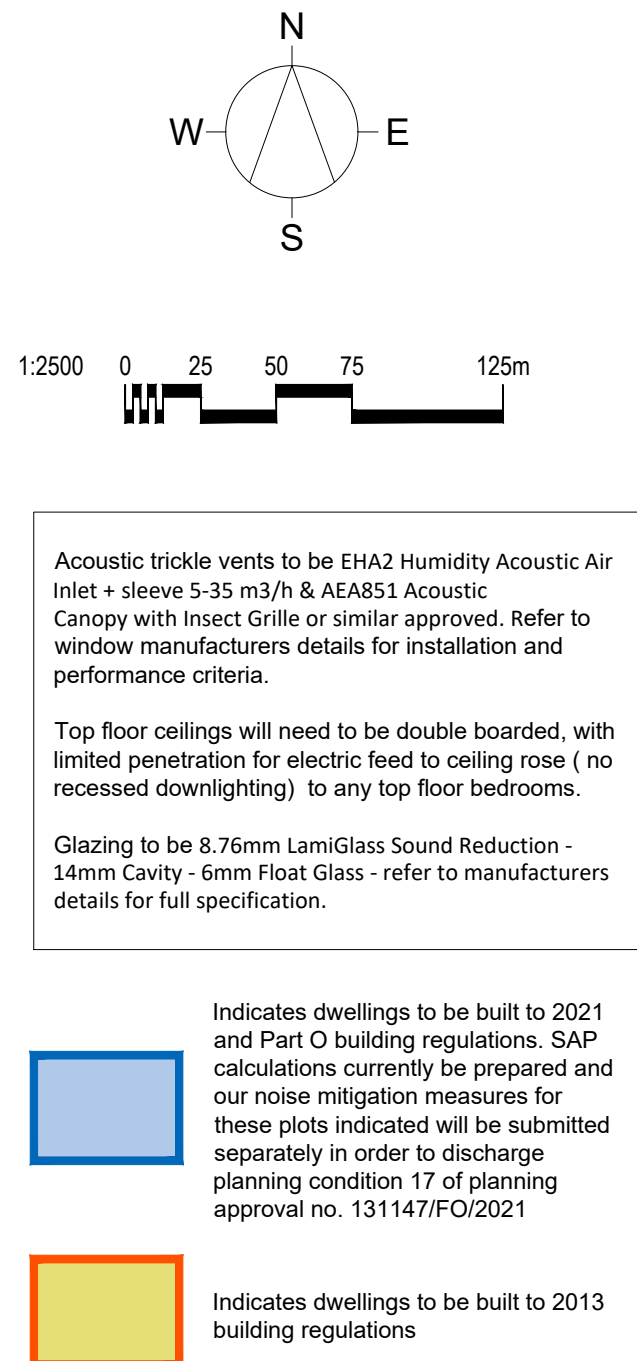

Project Title
Former Manchester College
Moss Hey Drive
Northenden

Drawing Title
Noise Mitigation Plan
Plots 184-197
2013 Building Regulations

Scale	Drawn By	Checked By	Authorised By
NTS	MH	MH	MH
	Date 17.11.22	Date 17.11.22	Date 17.11.22
Job No.	Drawing No.		Revision
	2131/NMP/01		#
Original Sheet Size A1 Do Not Scale From This Drawing			