


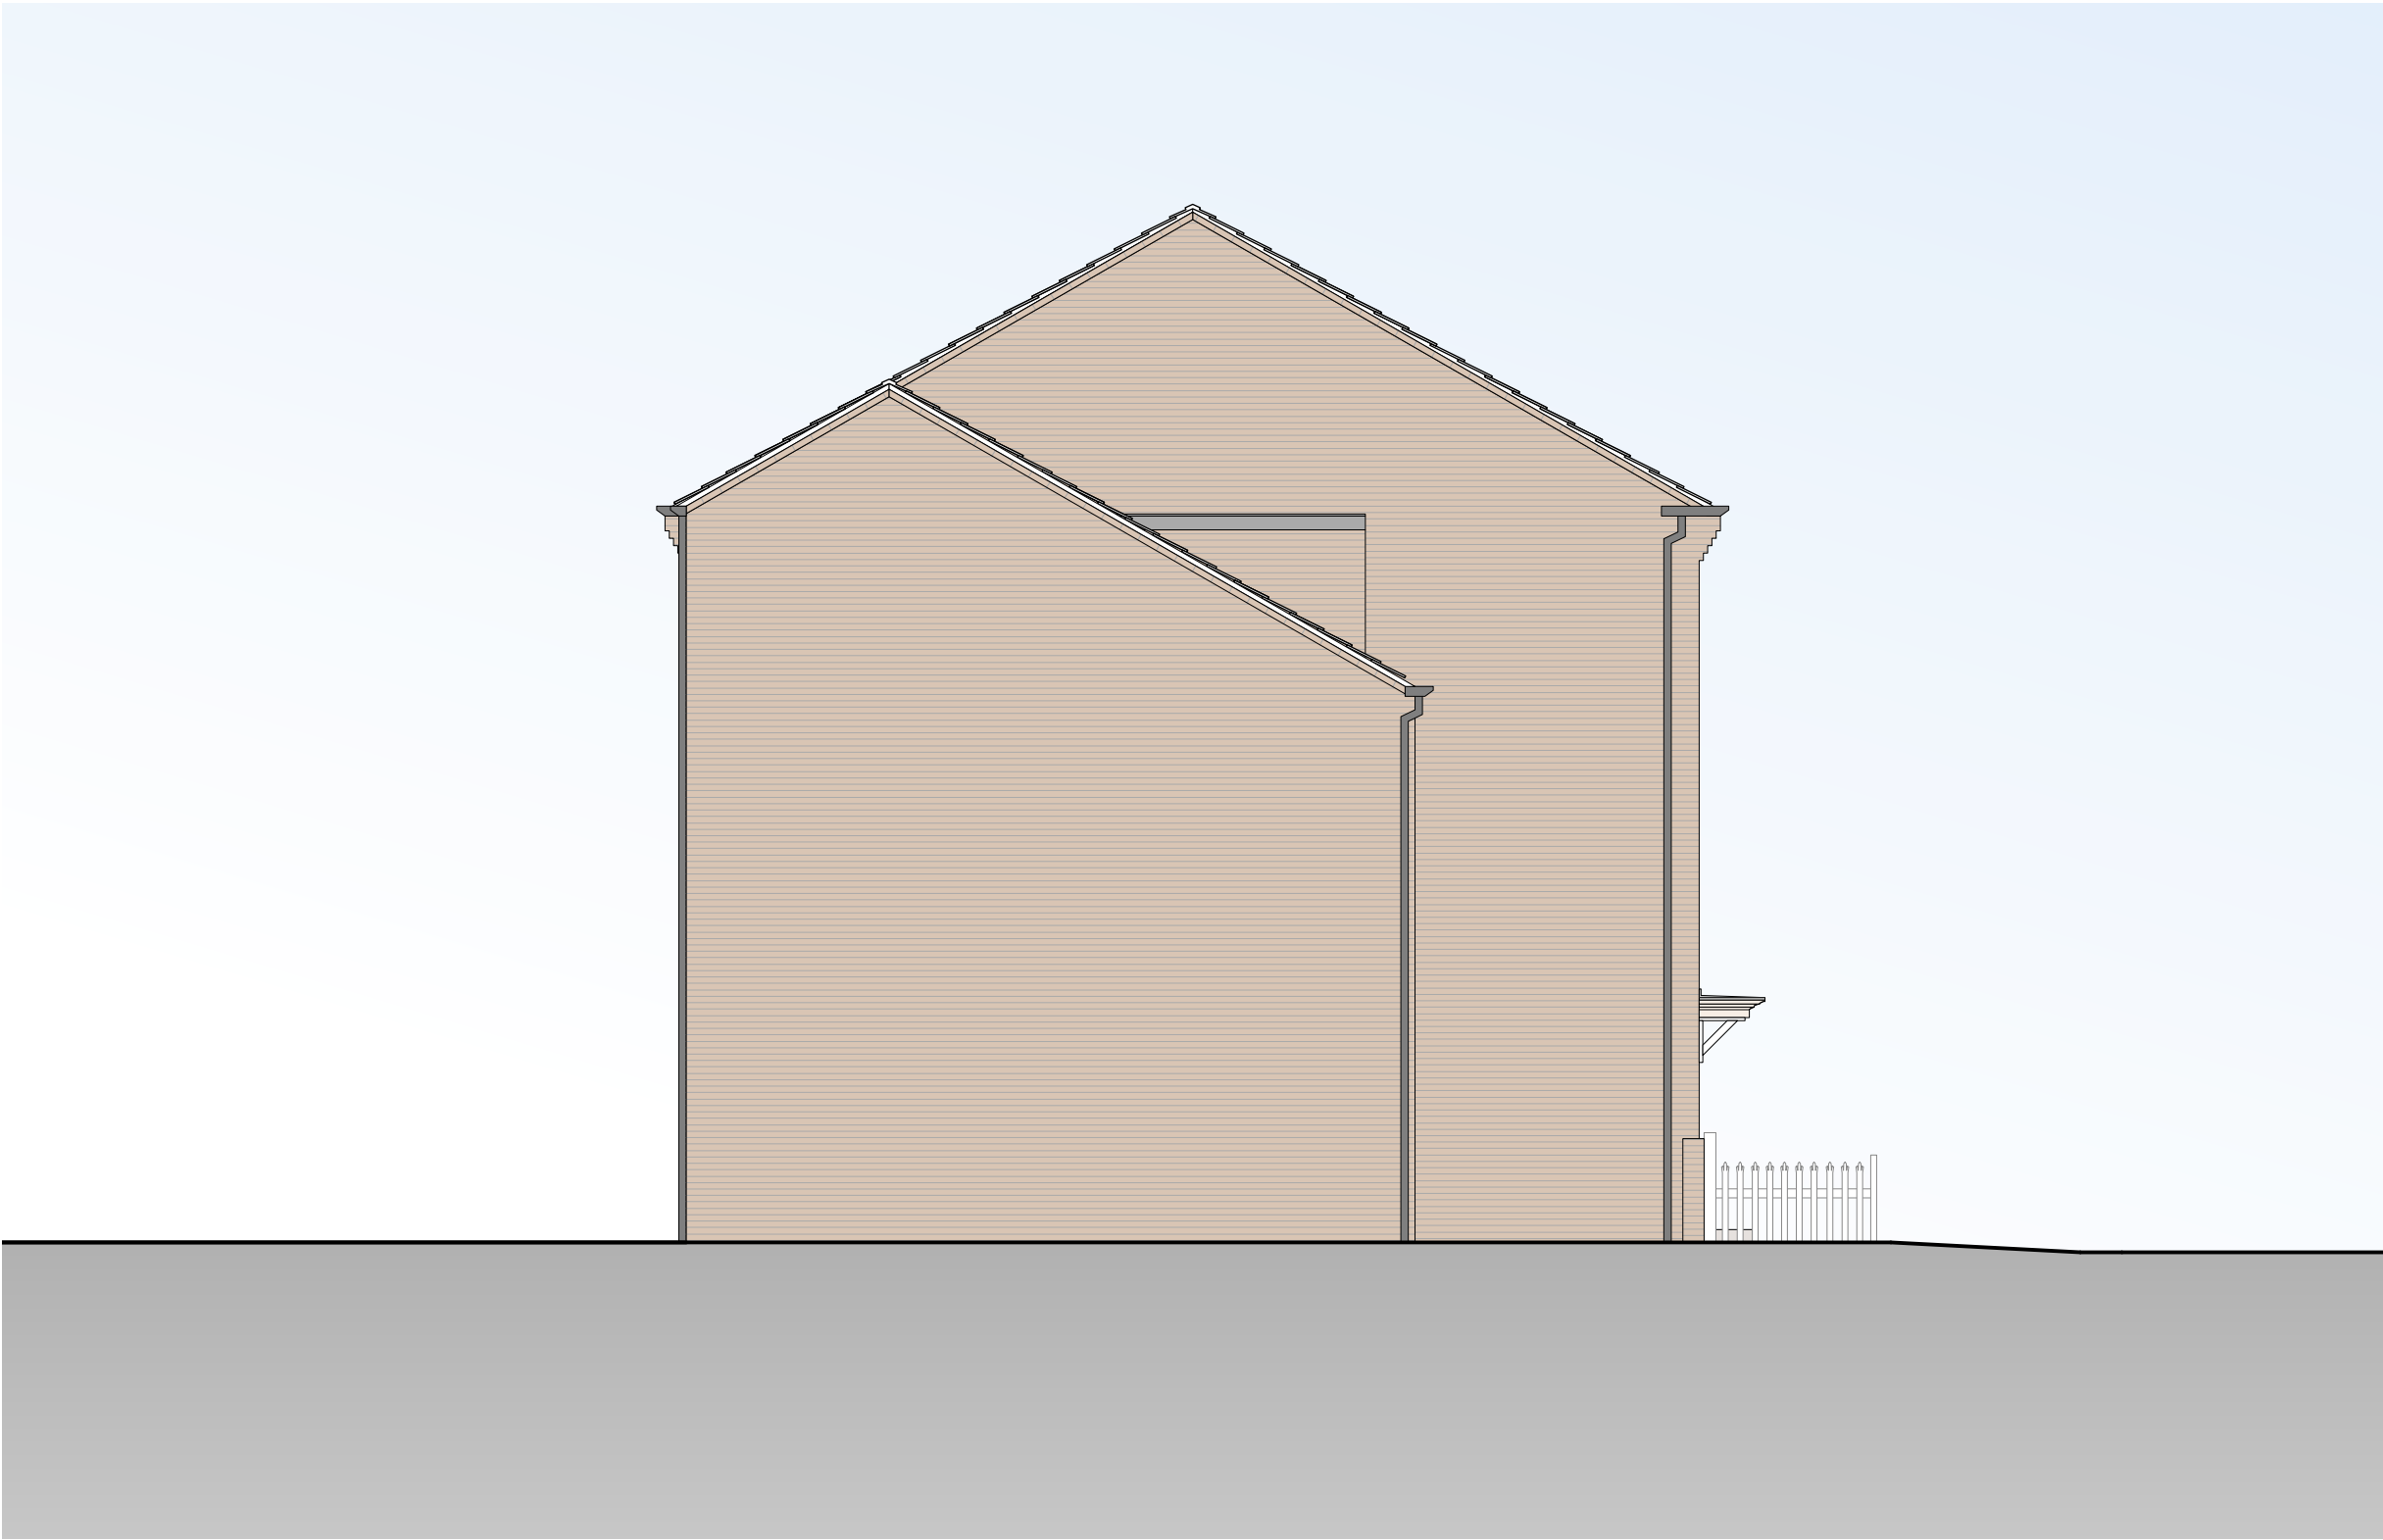

architecture.m

Moravian College,
14 Fairfield Square,
Manchester, M43 6AD.
+44 [0]161 370 6166
mail@architecturem.co.uk
www.architecturem.co.uk

Revision Notes

Project Title

Astoria Avenue

Date

16.11.22

Drawn By

MAH

Scale @ A3

1:75

Drawing Title

Proposed Side Elevation

Job Number

537

Status

• P

Drawing Number

• 206

Revision

• -