



NB: This is a visual in support of the planning application

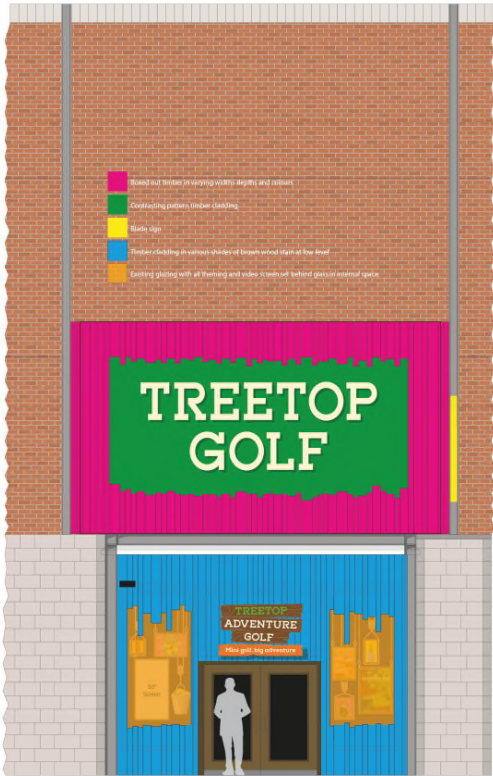

Design Intent Elevation

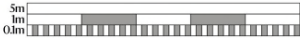

Topline finishes legend

ALL MATERIALS USED ARE TO CONFORM TO RELEVANT FIRE AND SAFETY REGULATIONS.
ALL STRUCTURES ARE TO BE CERTIFIED BY A QUALIFIED ENGINEER. IF IN DOUBT, PLEASE ASK.

NOTES :



Matthew Ringland Creative Ltd
Yeats Cottage
Hill View
Great Kimble
Buckinghamshire
HP17 9TP

Tel: +44 1844 275 879
email: mcr@matthewwringland.co.uk

CLIENT: Treetop Adventure Golf Printworks
Manchester

PROJECT: TTAG Printworks Street Facade

DRAWING
DESCRIPTION:
Proposal for planning application

DESIGNER: MCR

DATE: 21.09.22

SCALE: 1:100@A3

DRAWING No: TTAGPWM,EXF,SK002