



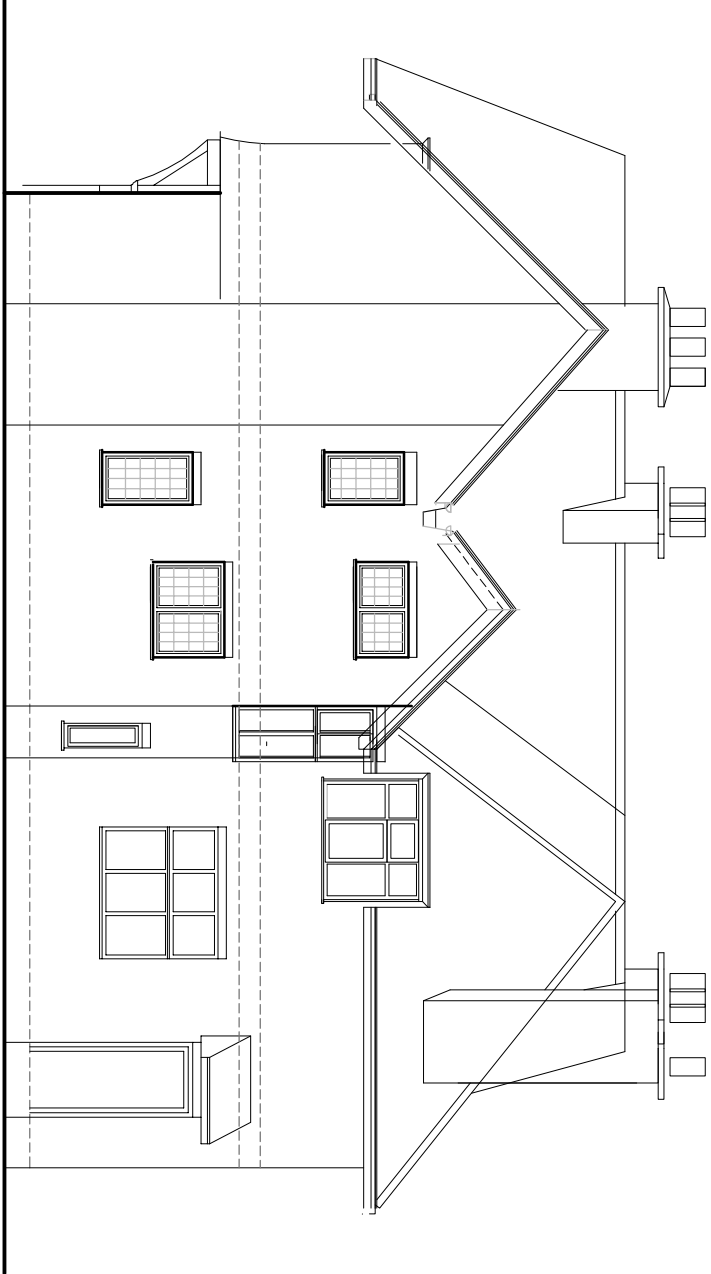


NORTH WEST ELEVATION - (SIDE)

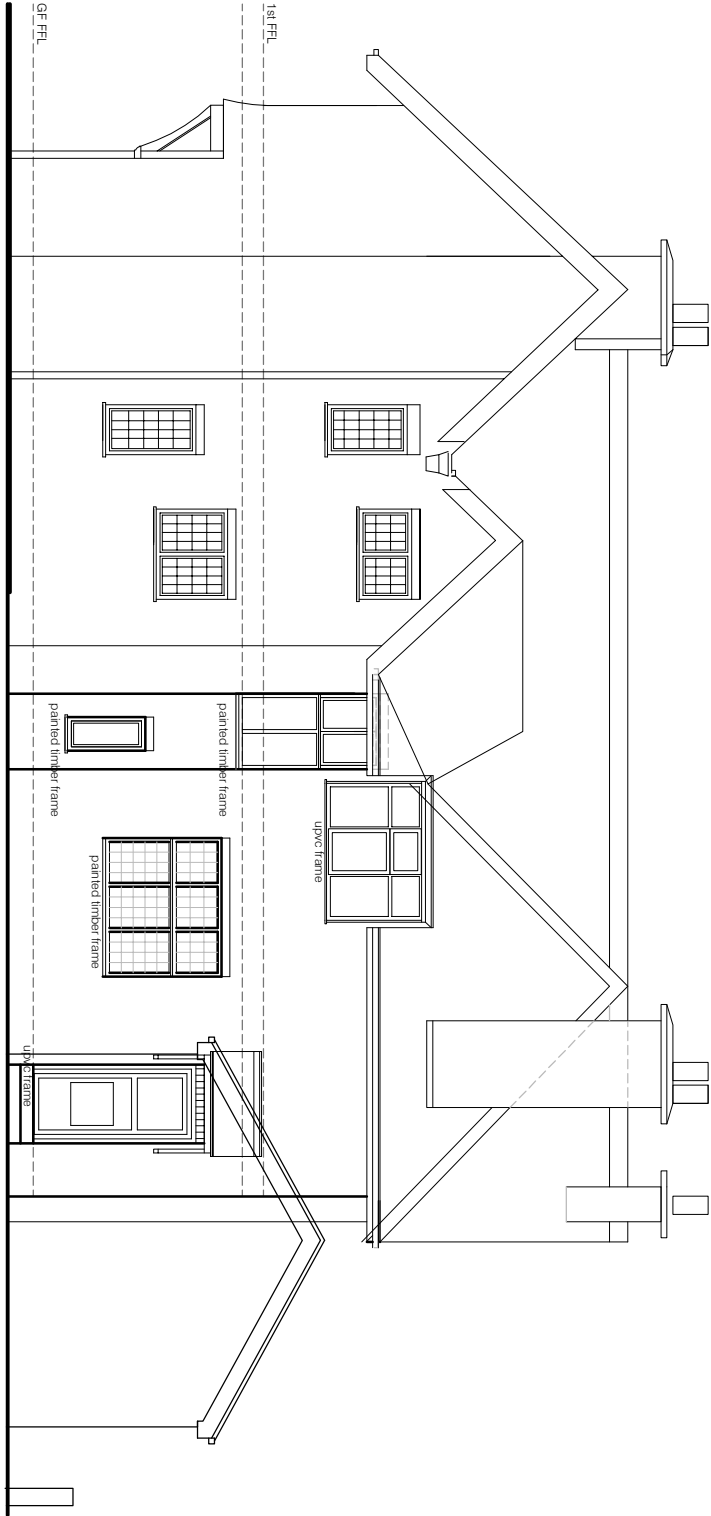

WEST ELEVATION - (REAR)

existing external materials
brown concrete tile roof
red smooth facing brick to all elevations
clay tiling vertically hung to front elevations at first floor
white painted timber and upvc windows
black fascias bargeboards and rain water goods

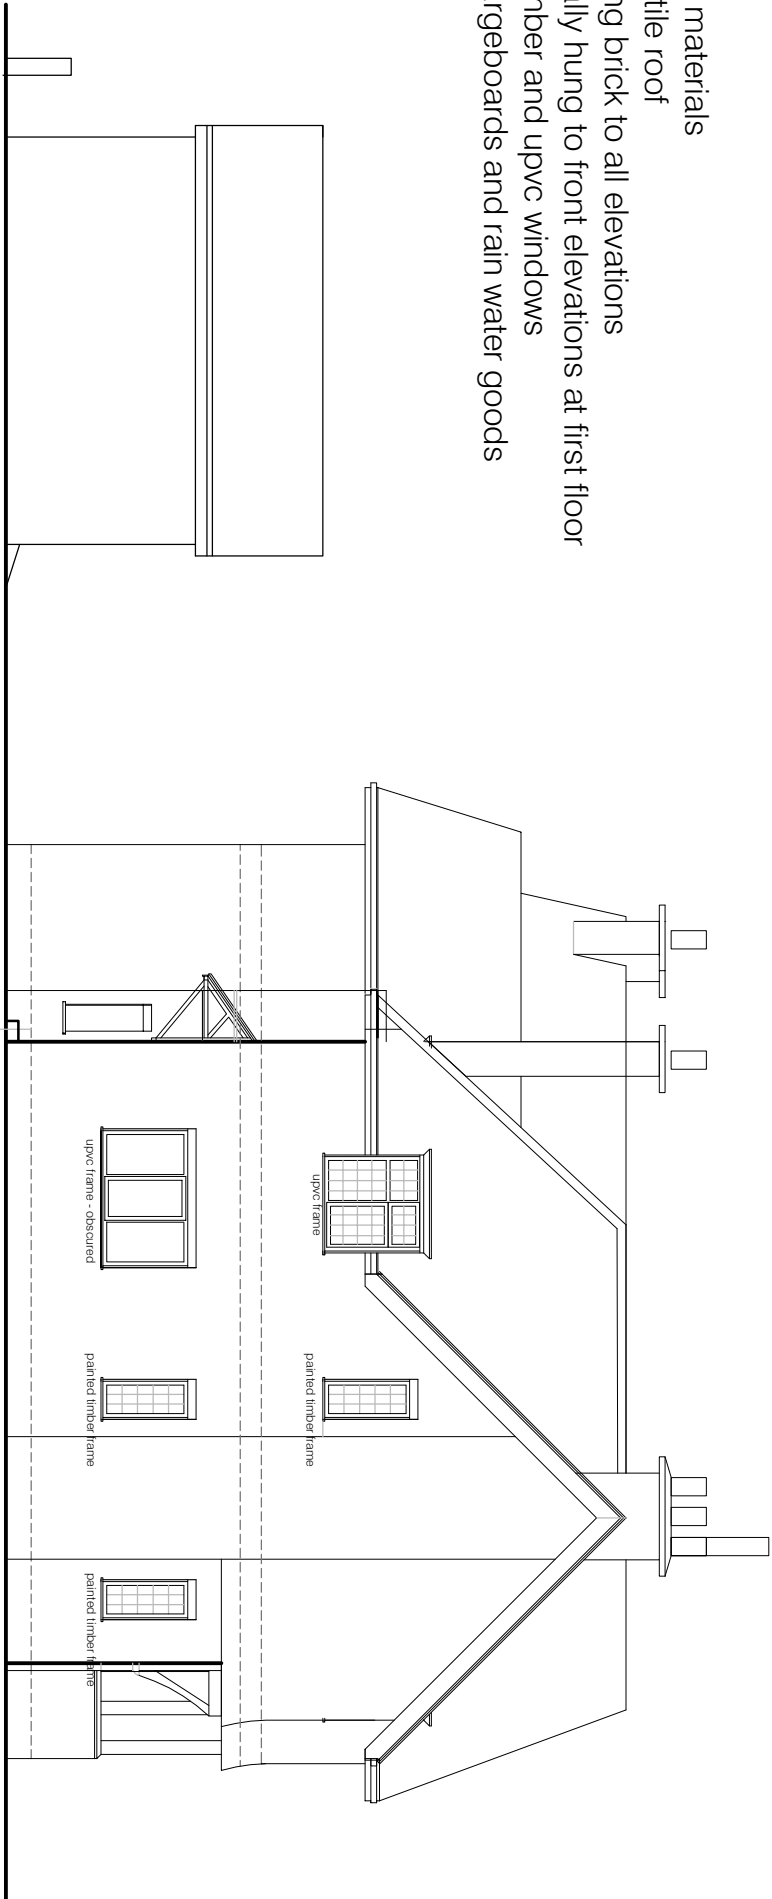

SOUTH ELEVATION - (SIDE)