
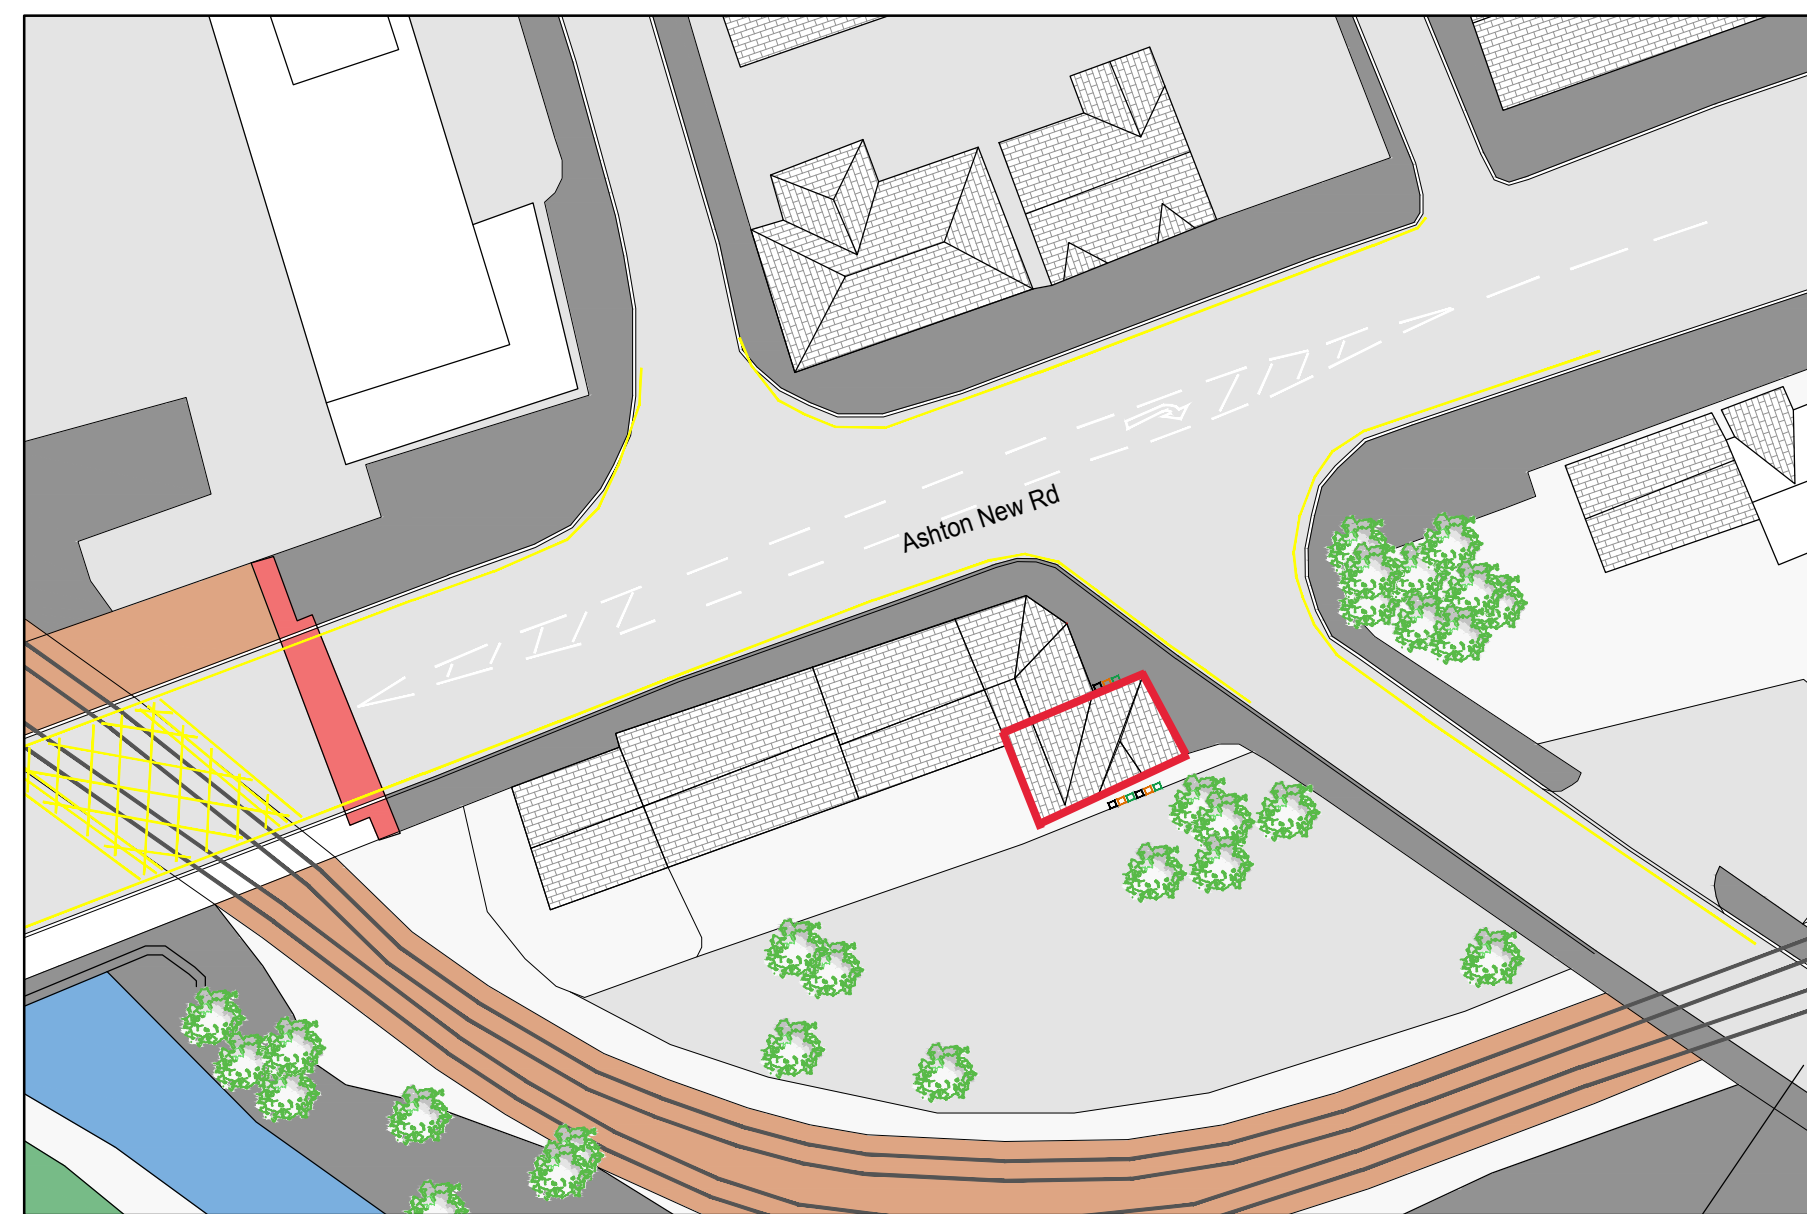
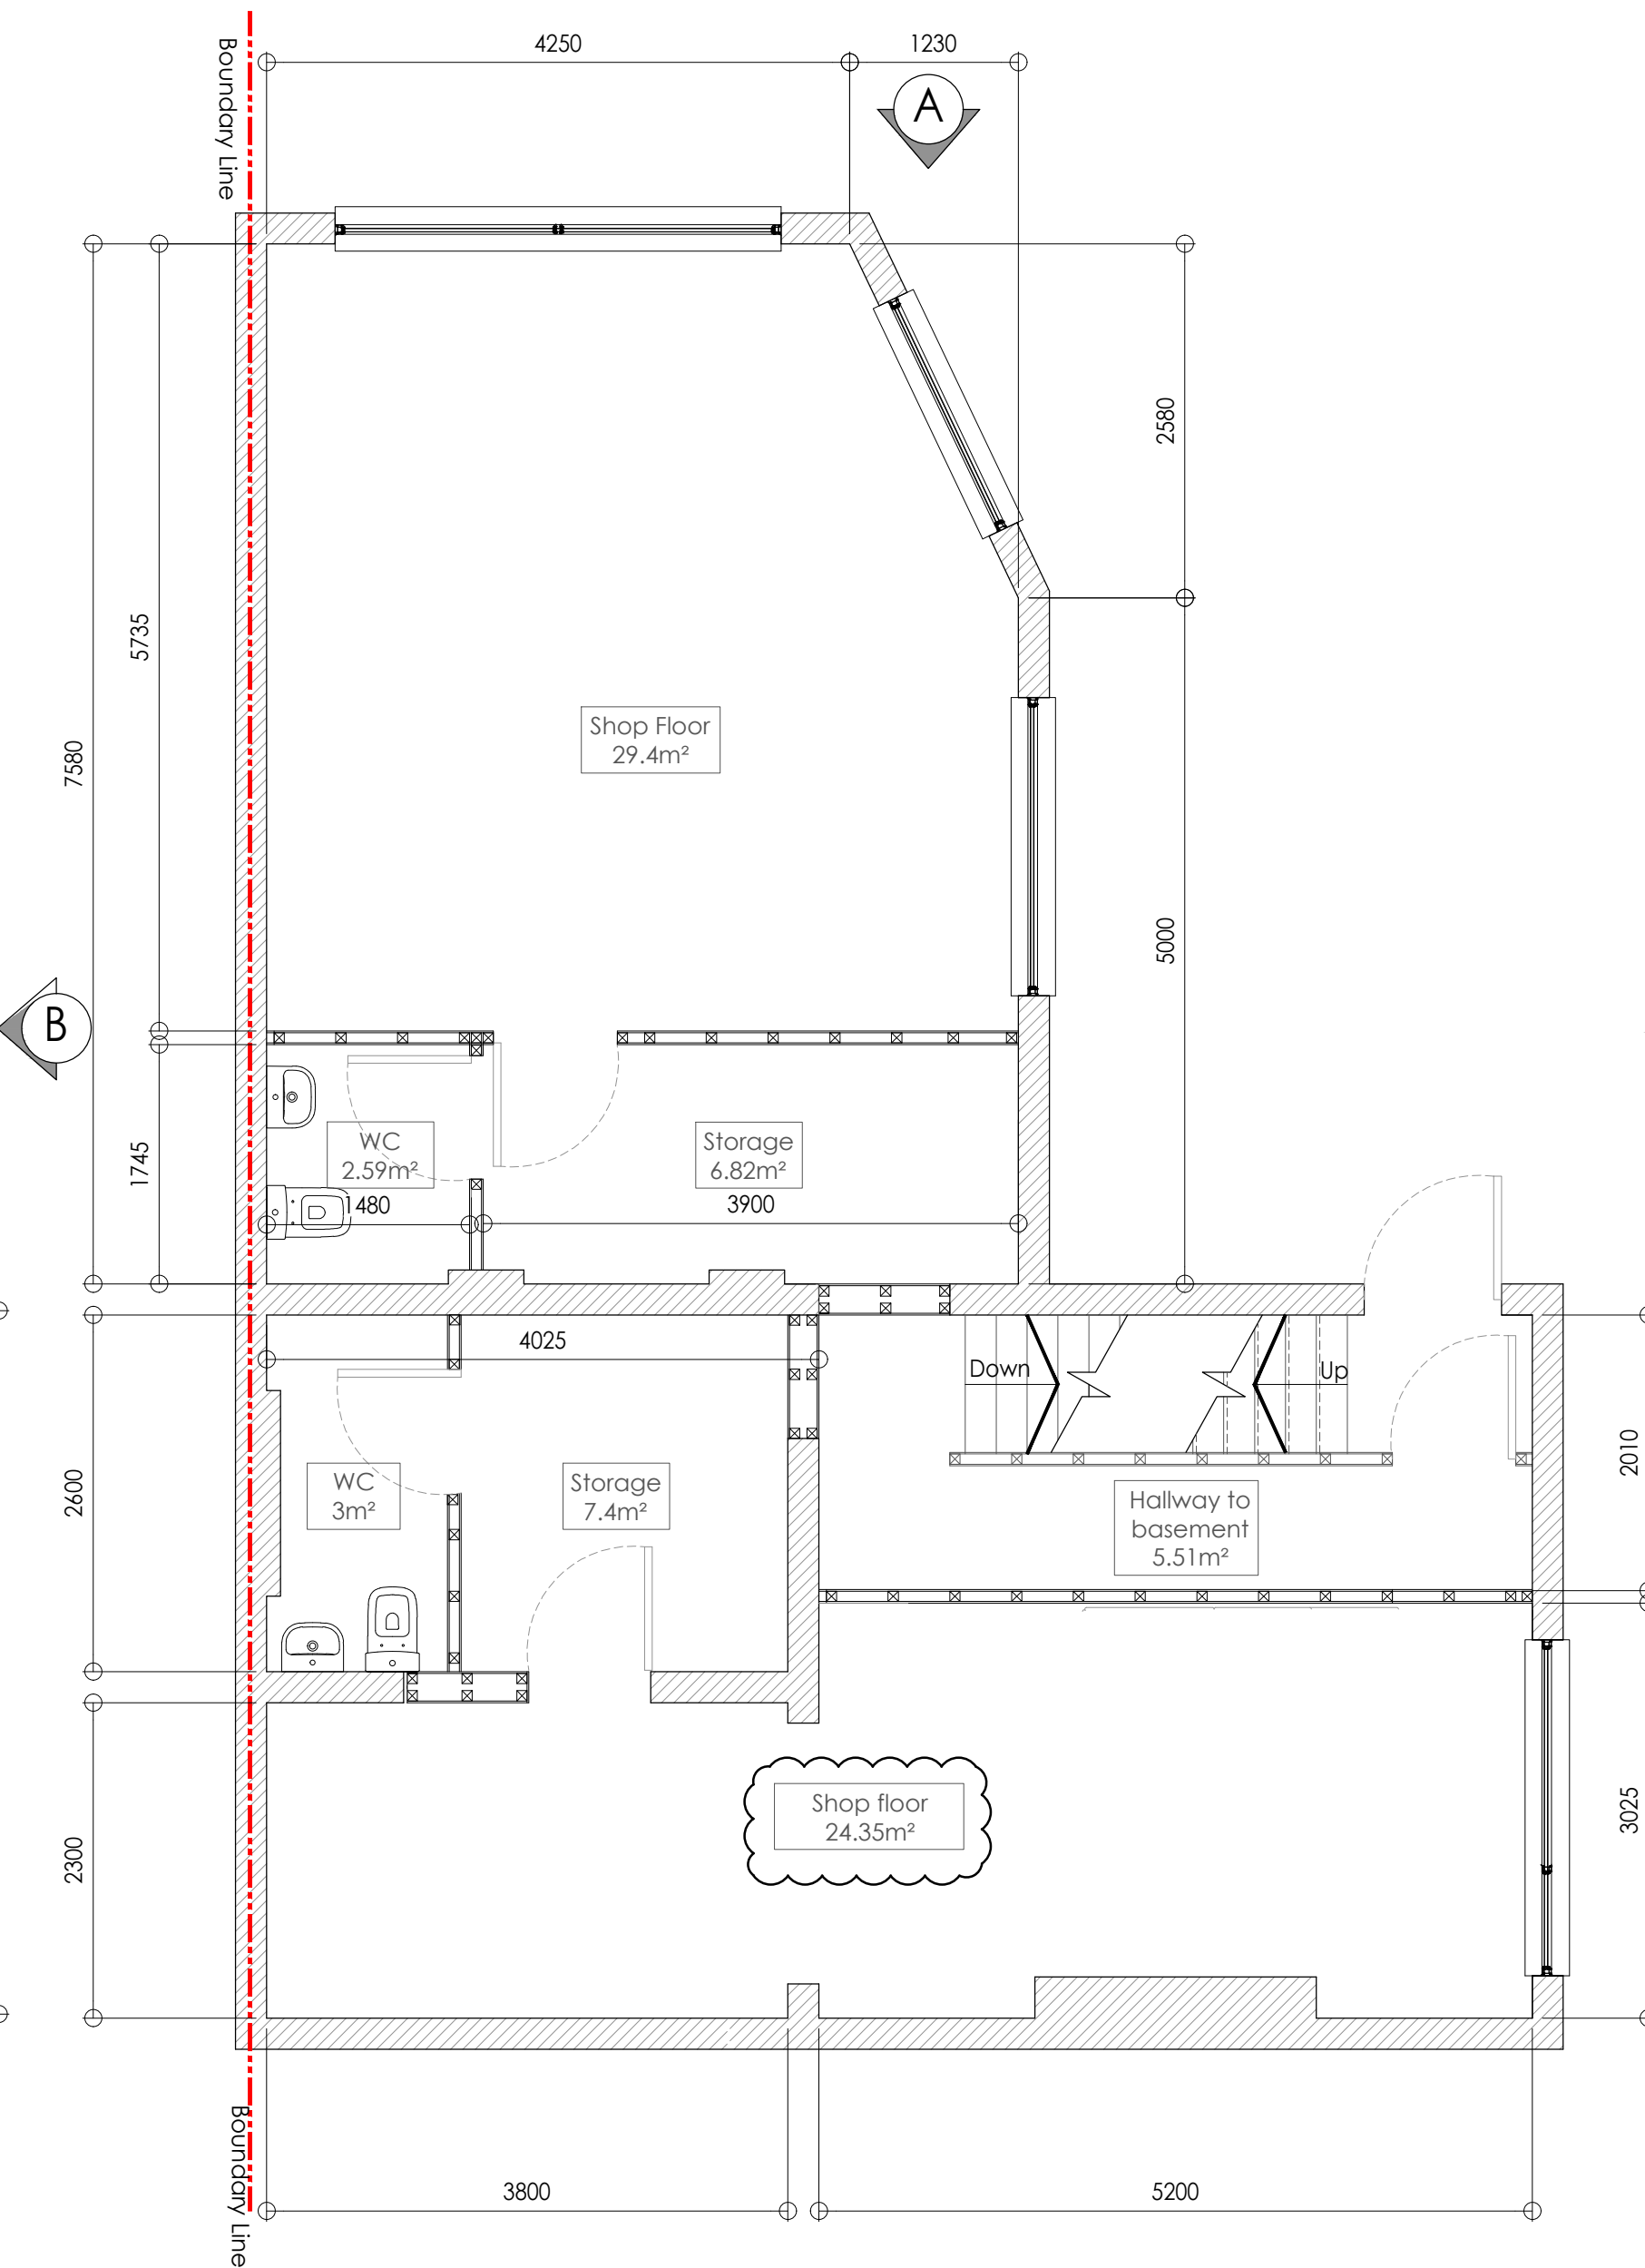



NOTES

1. DO NOT SCALE THIS DRAWING. ALL DIMENSIONS MUST BE CHECKED/ VERIFIED ON SITE. IF IN DOUBT ASK.
2. ALL DIMENSIONS IN MILLIMETRES UNLESS NOTED OTHERWISE. ALL LEVELS IN METRES UNLESS NOTED OTHERWISE.
3. ANY DISCREPANCIES NOTED ON SITE ARE TO BE REPORTED TO THE AUTHOR IMMEDIATELY.

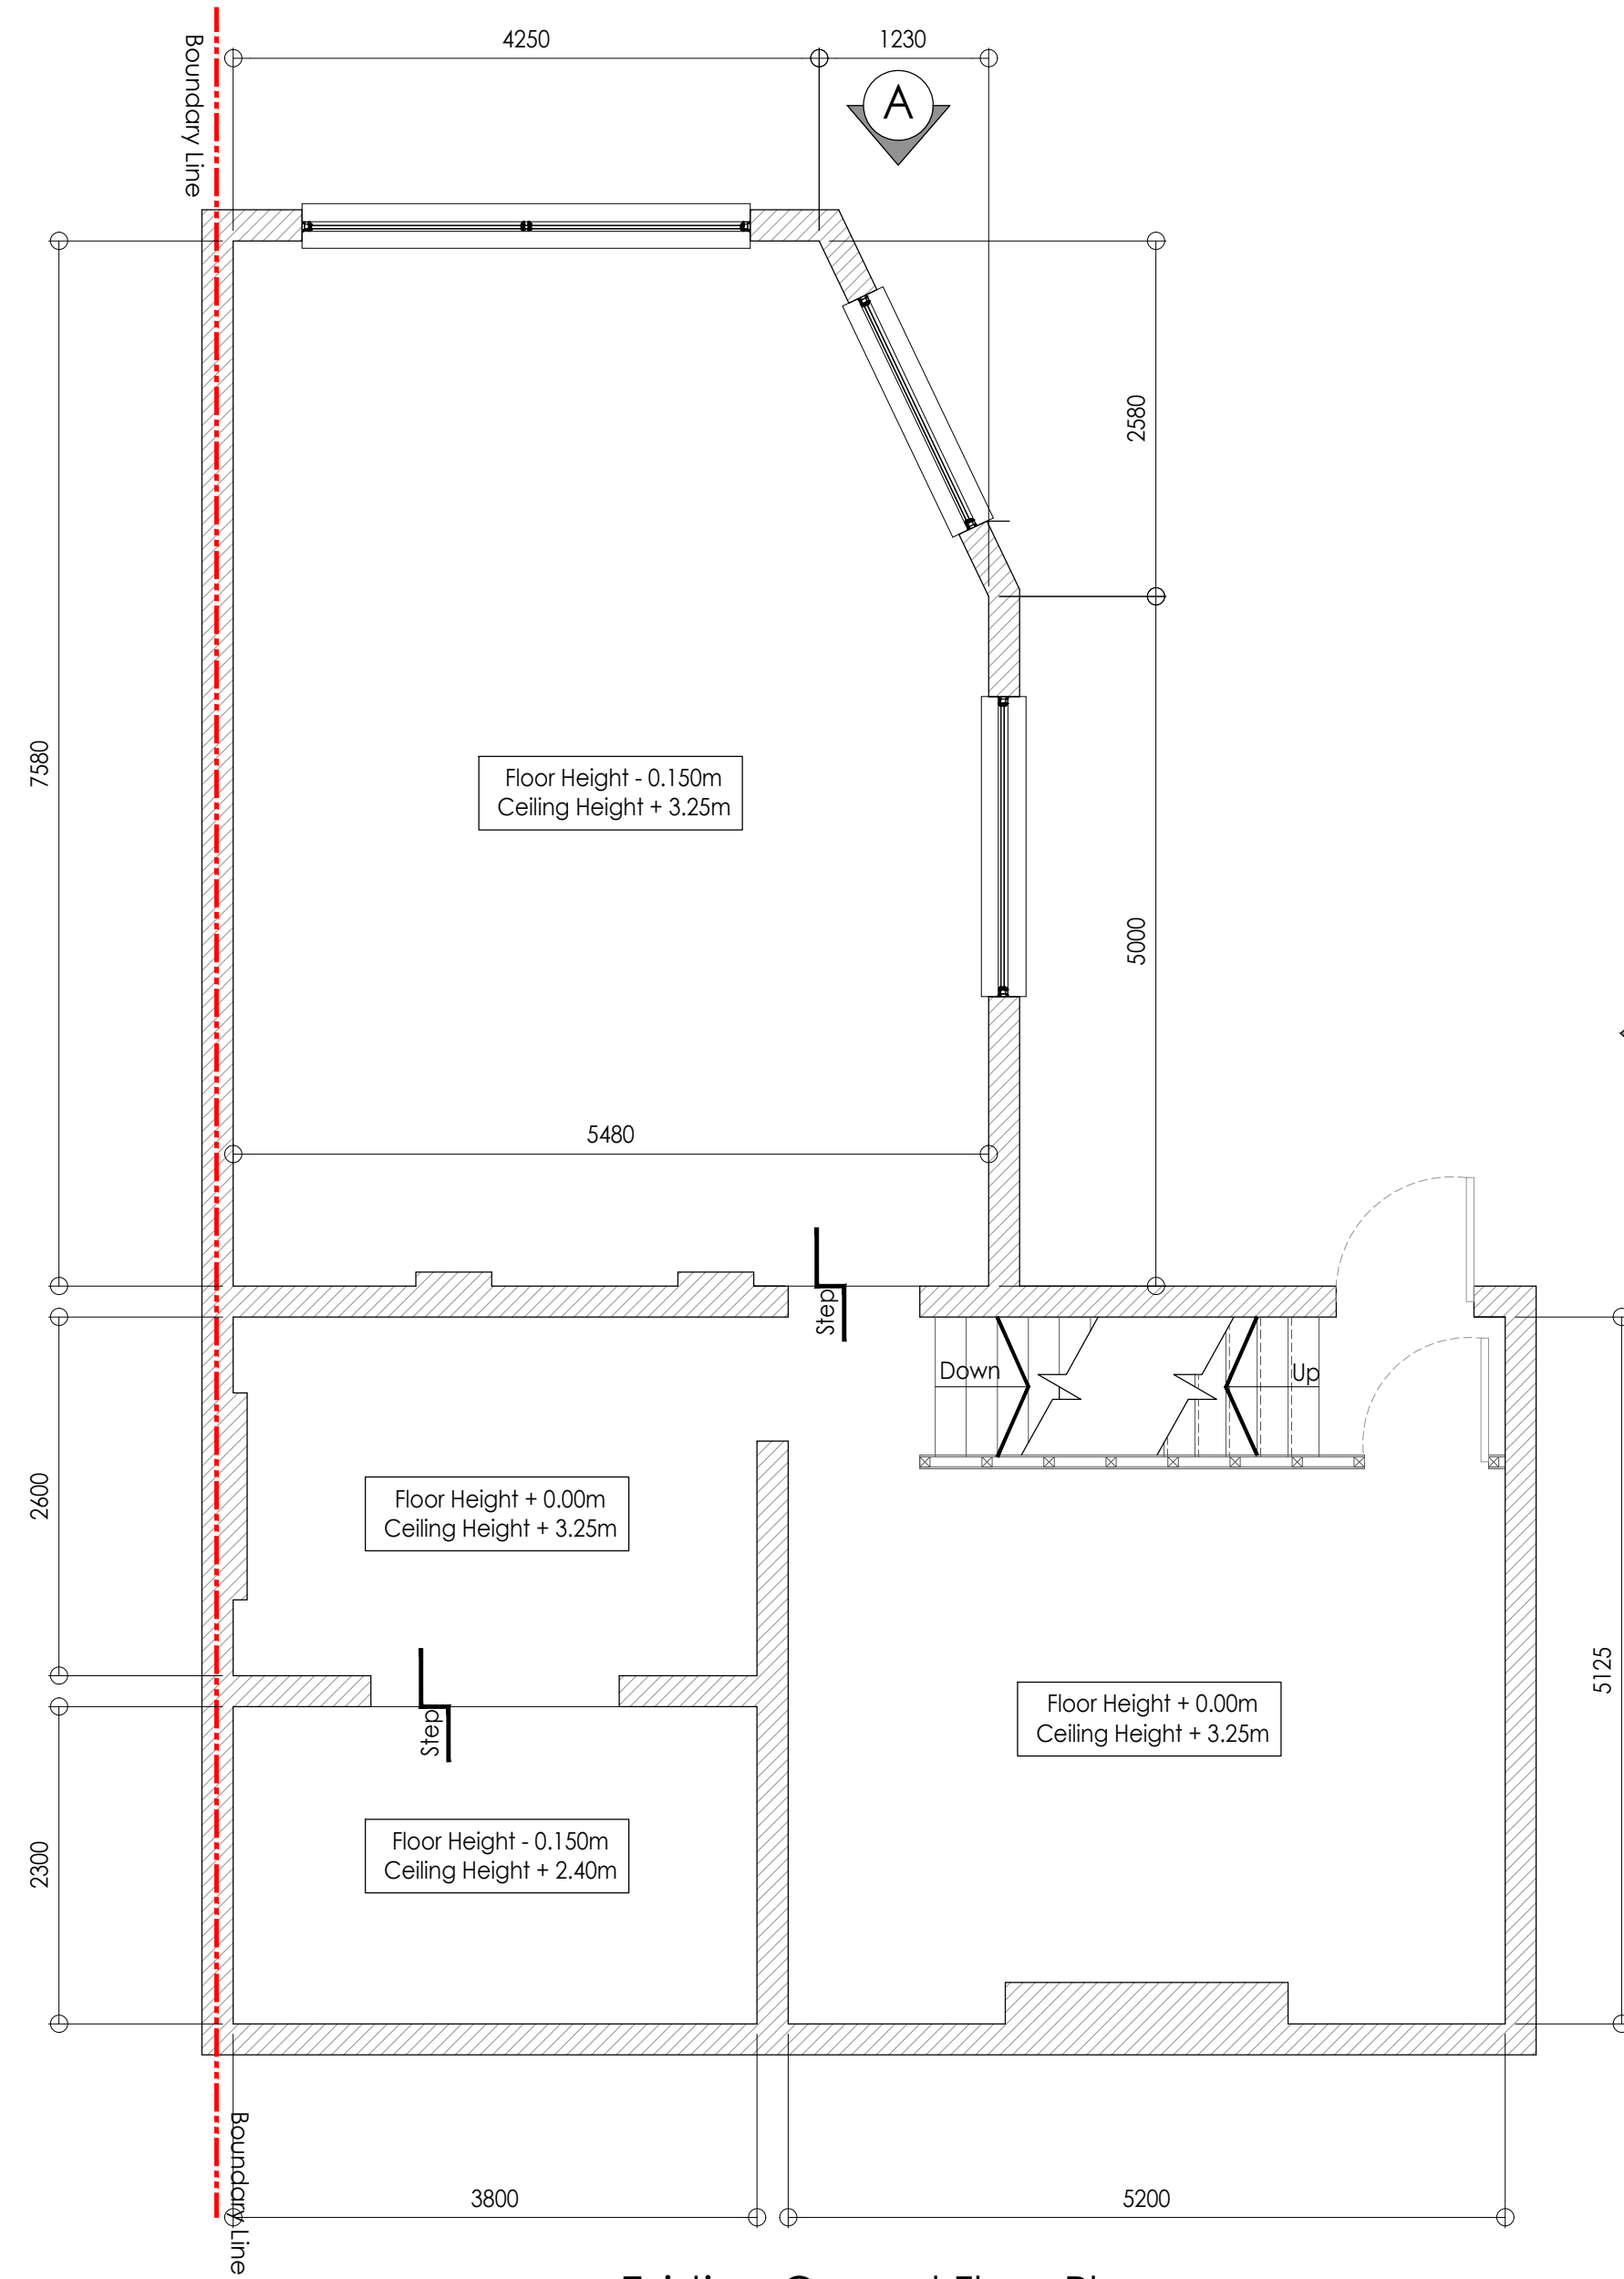

3 Croft Street
Clayton
M11 4RQ

REVISION:-
REVISION A - 14.01.19
REVISION B - 13.03.19
REVISION C - 31.05.19
REVISION D - 01.08.19

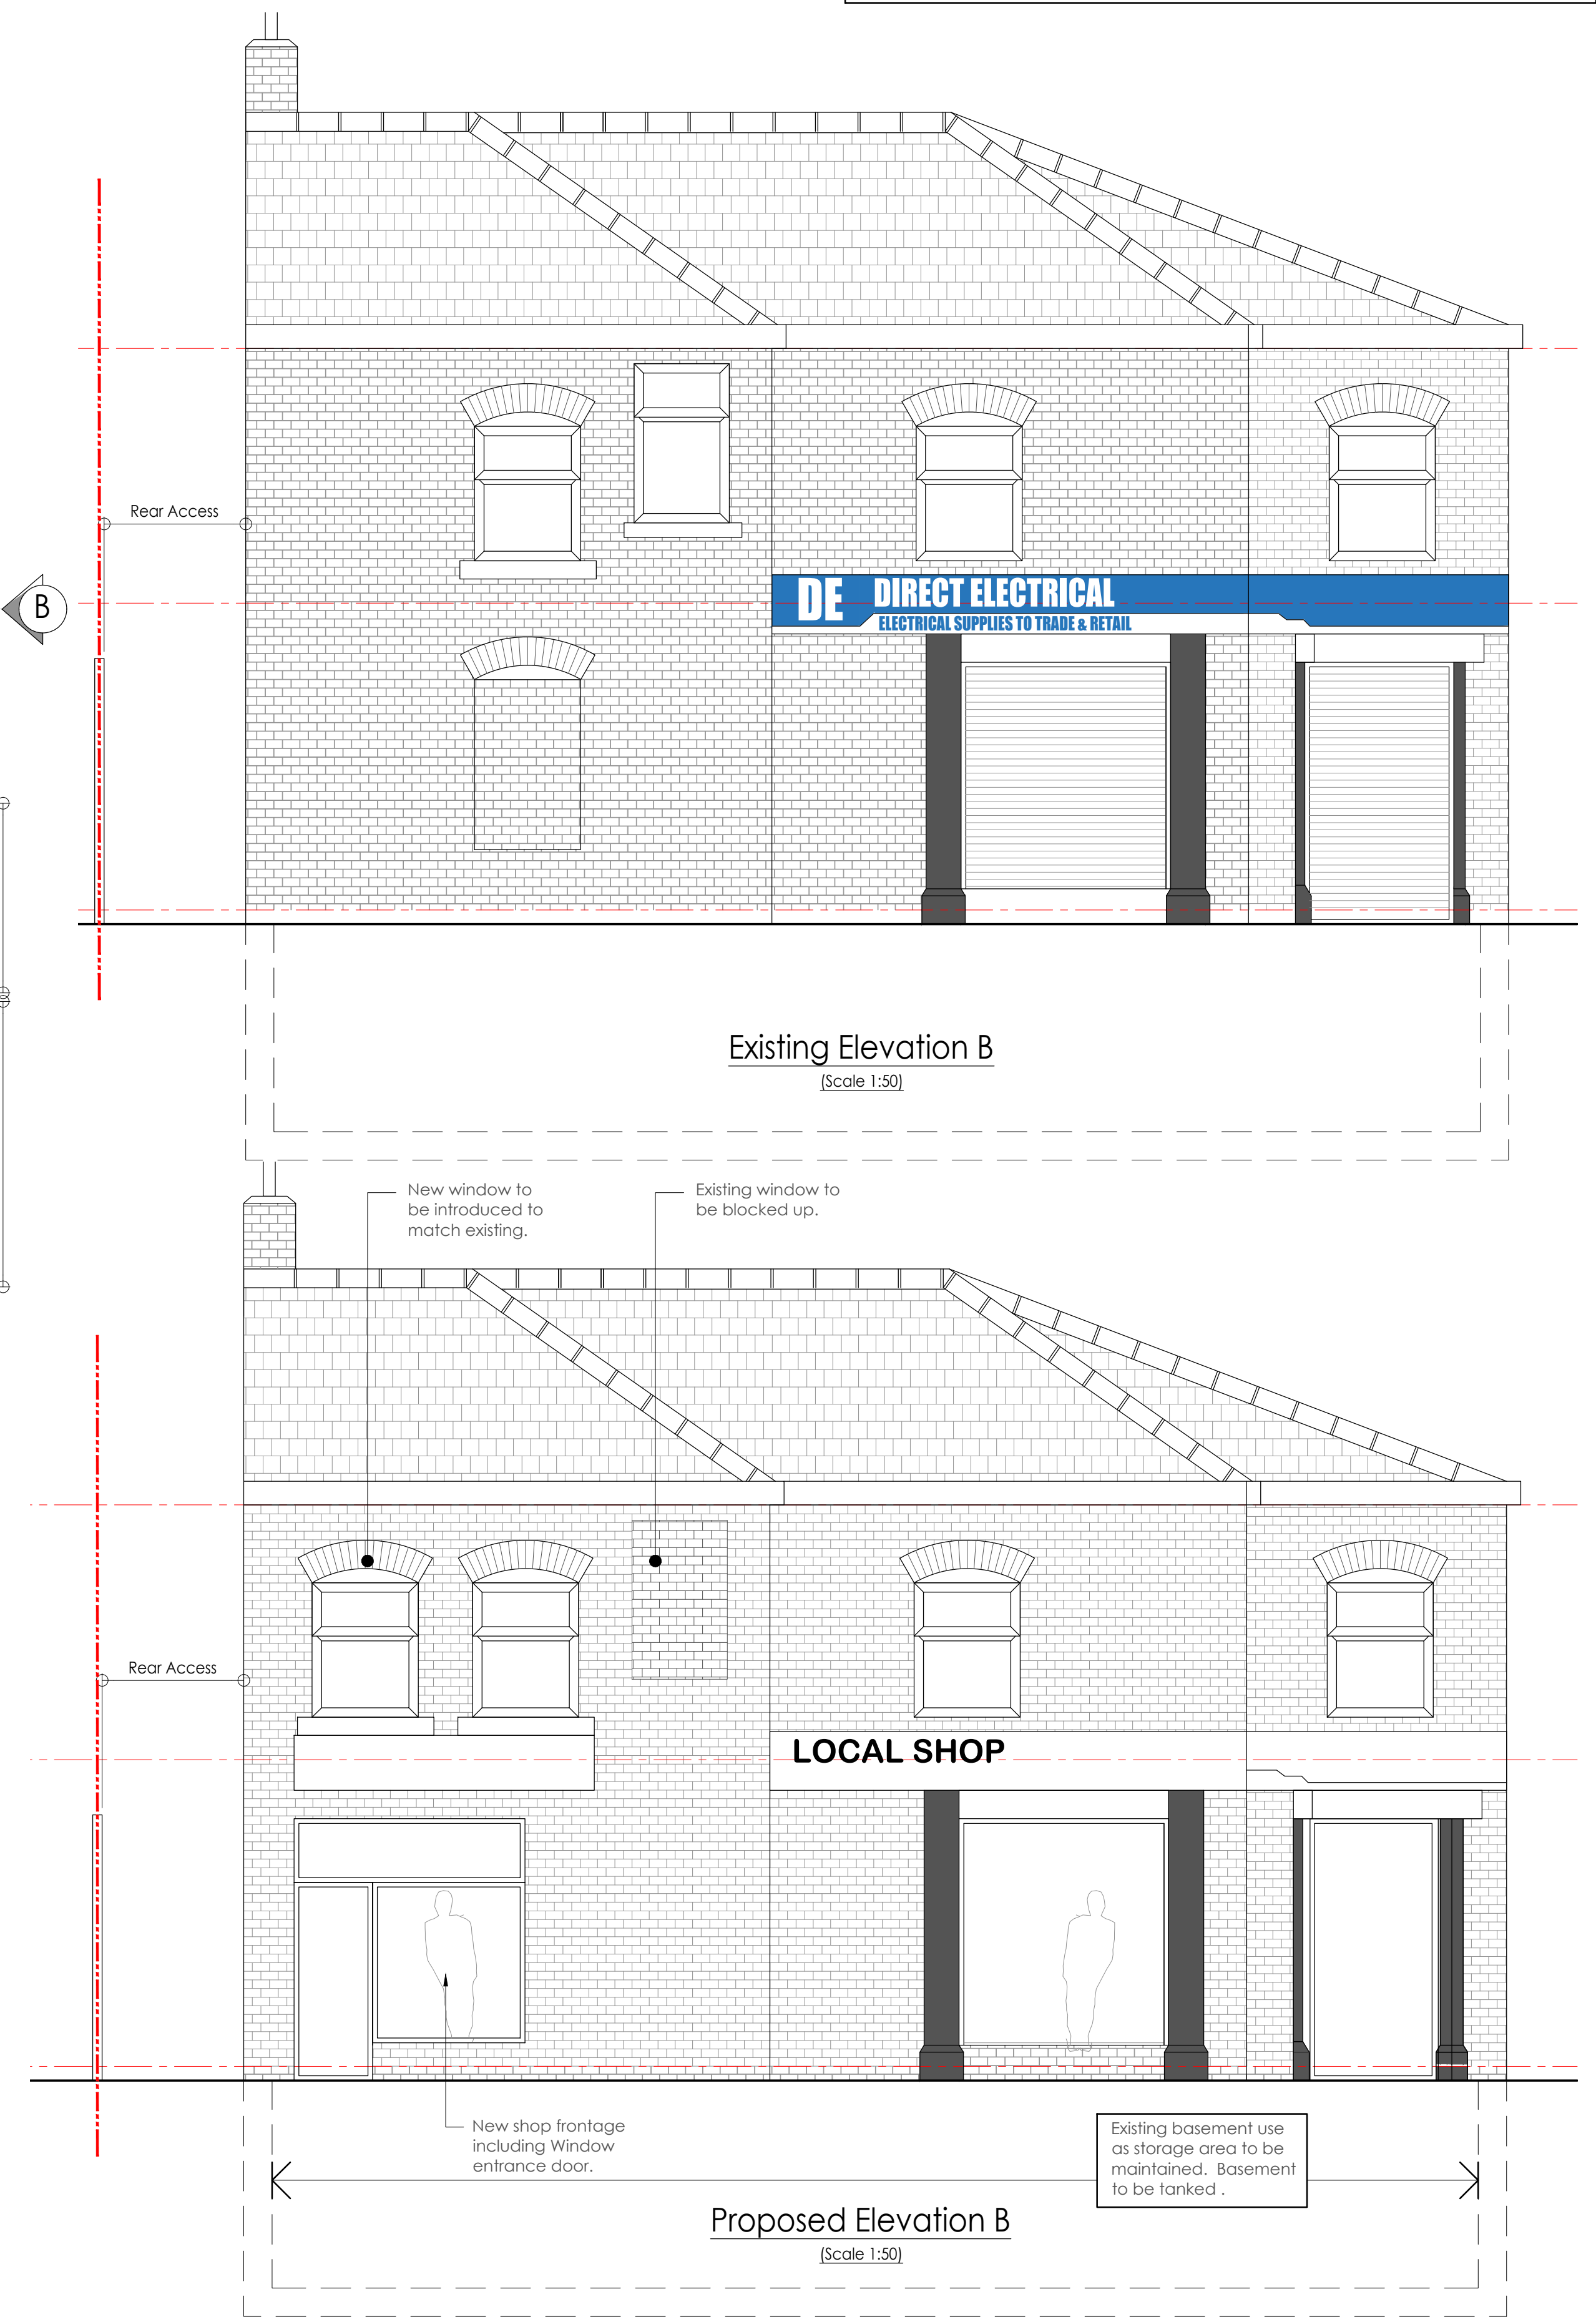

J NOLAN
186 MOSTON LANE EAST
M40 3GH
07904994985

JN

REVISION
D