


EXISTING ROOF PLAN 1:100

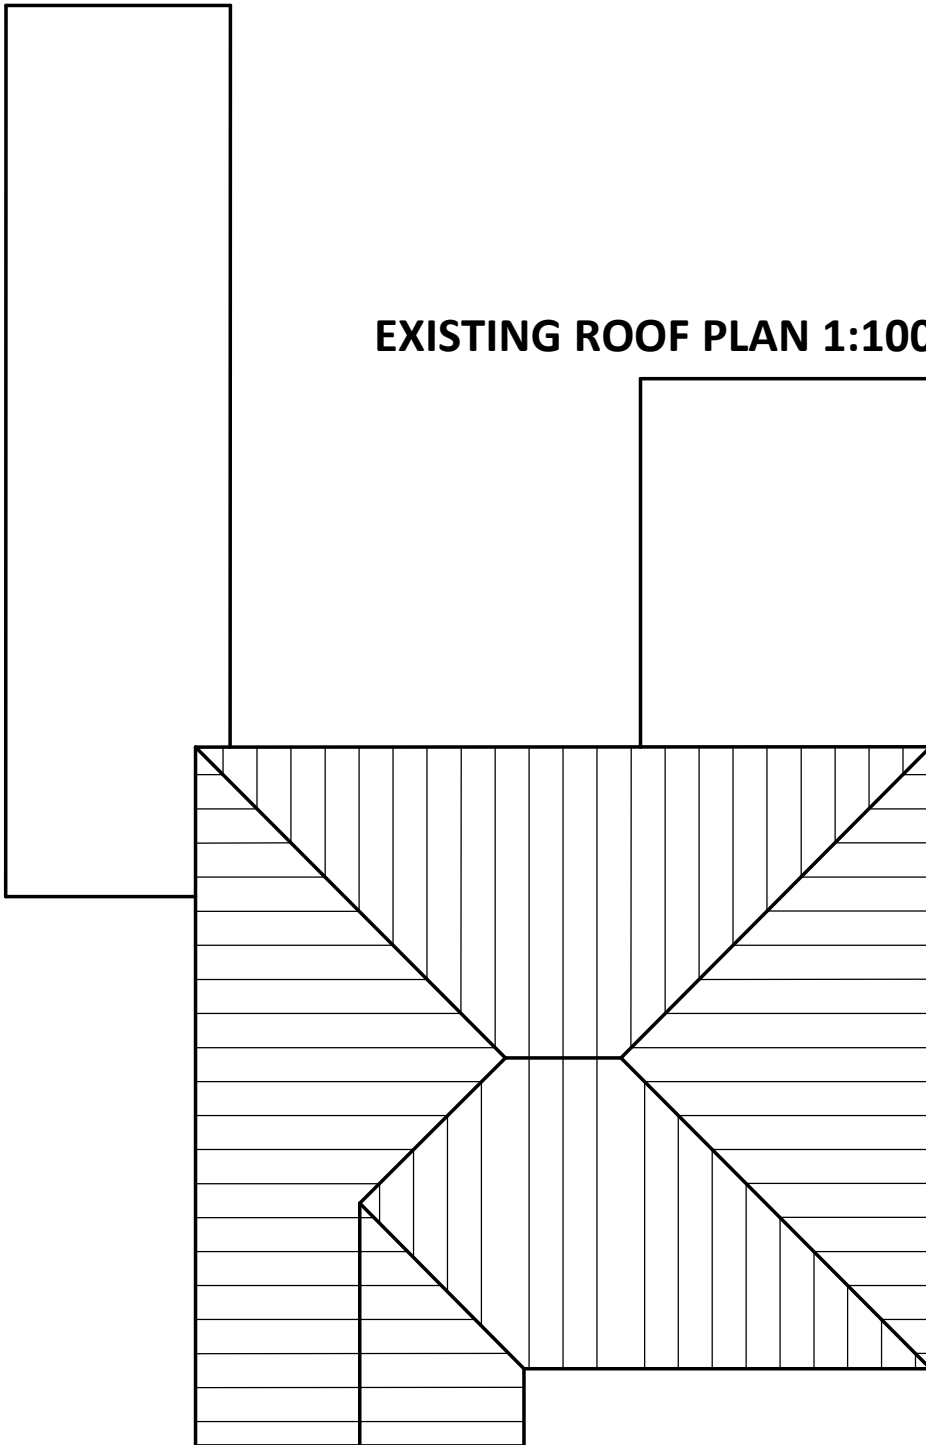

EXISTING GROUND FLOOR 1:100

