


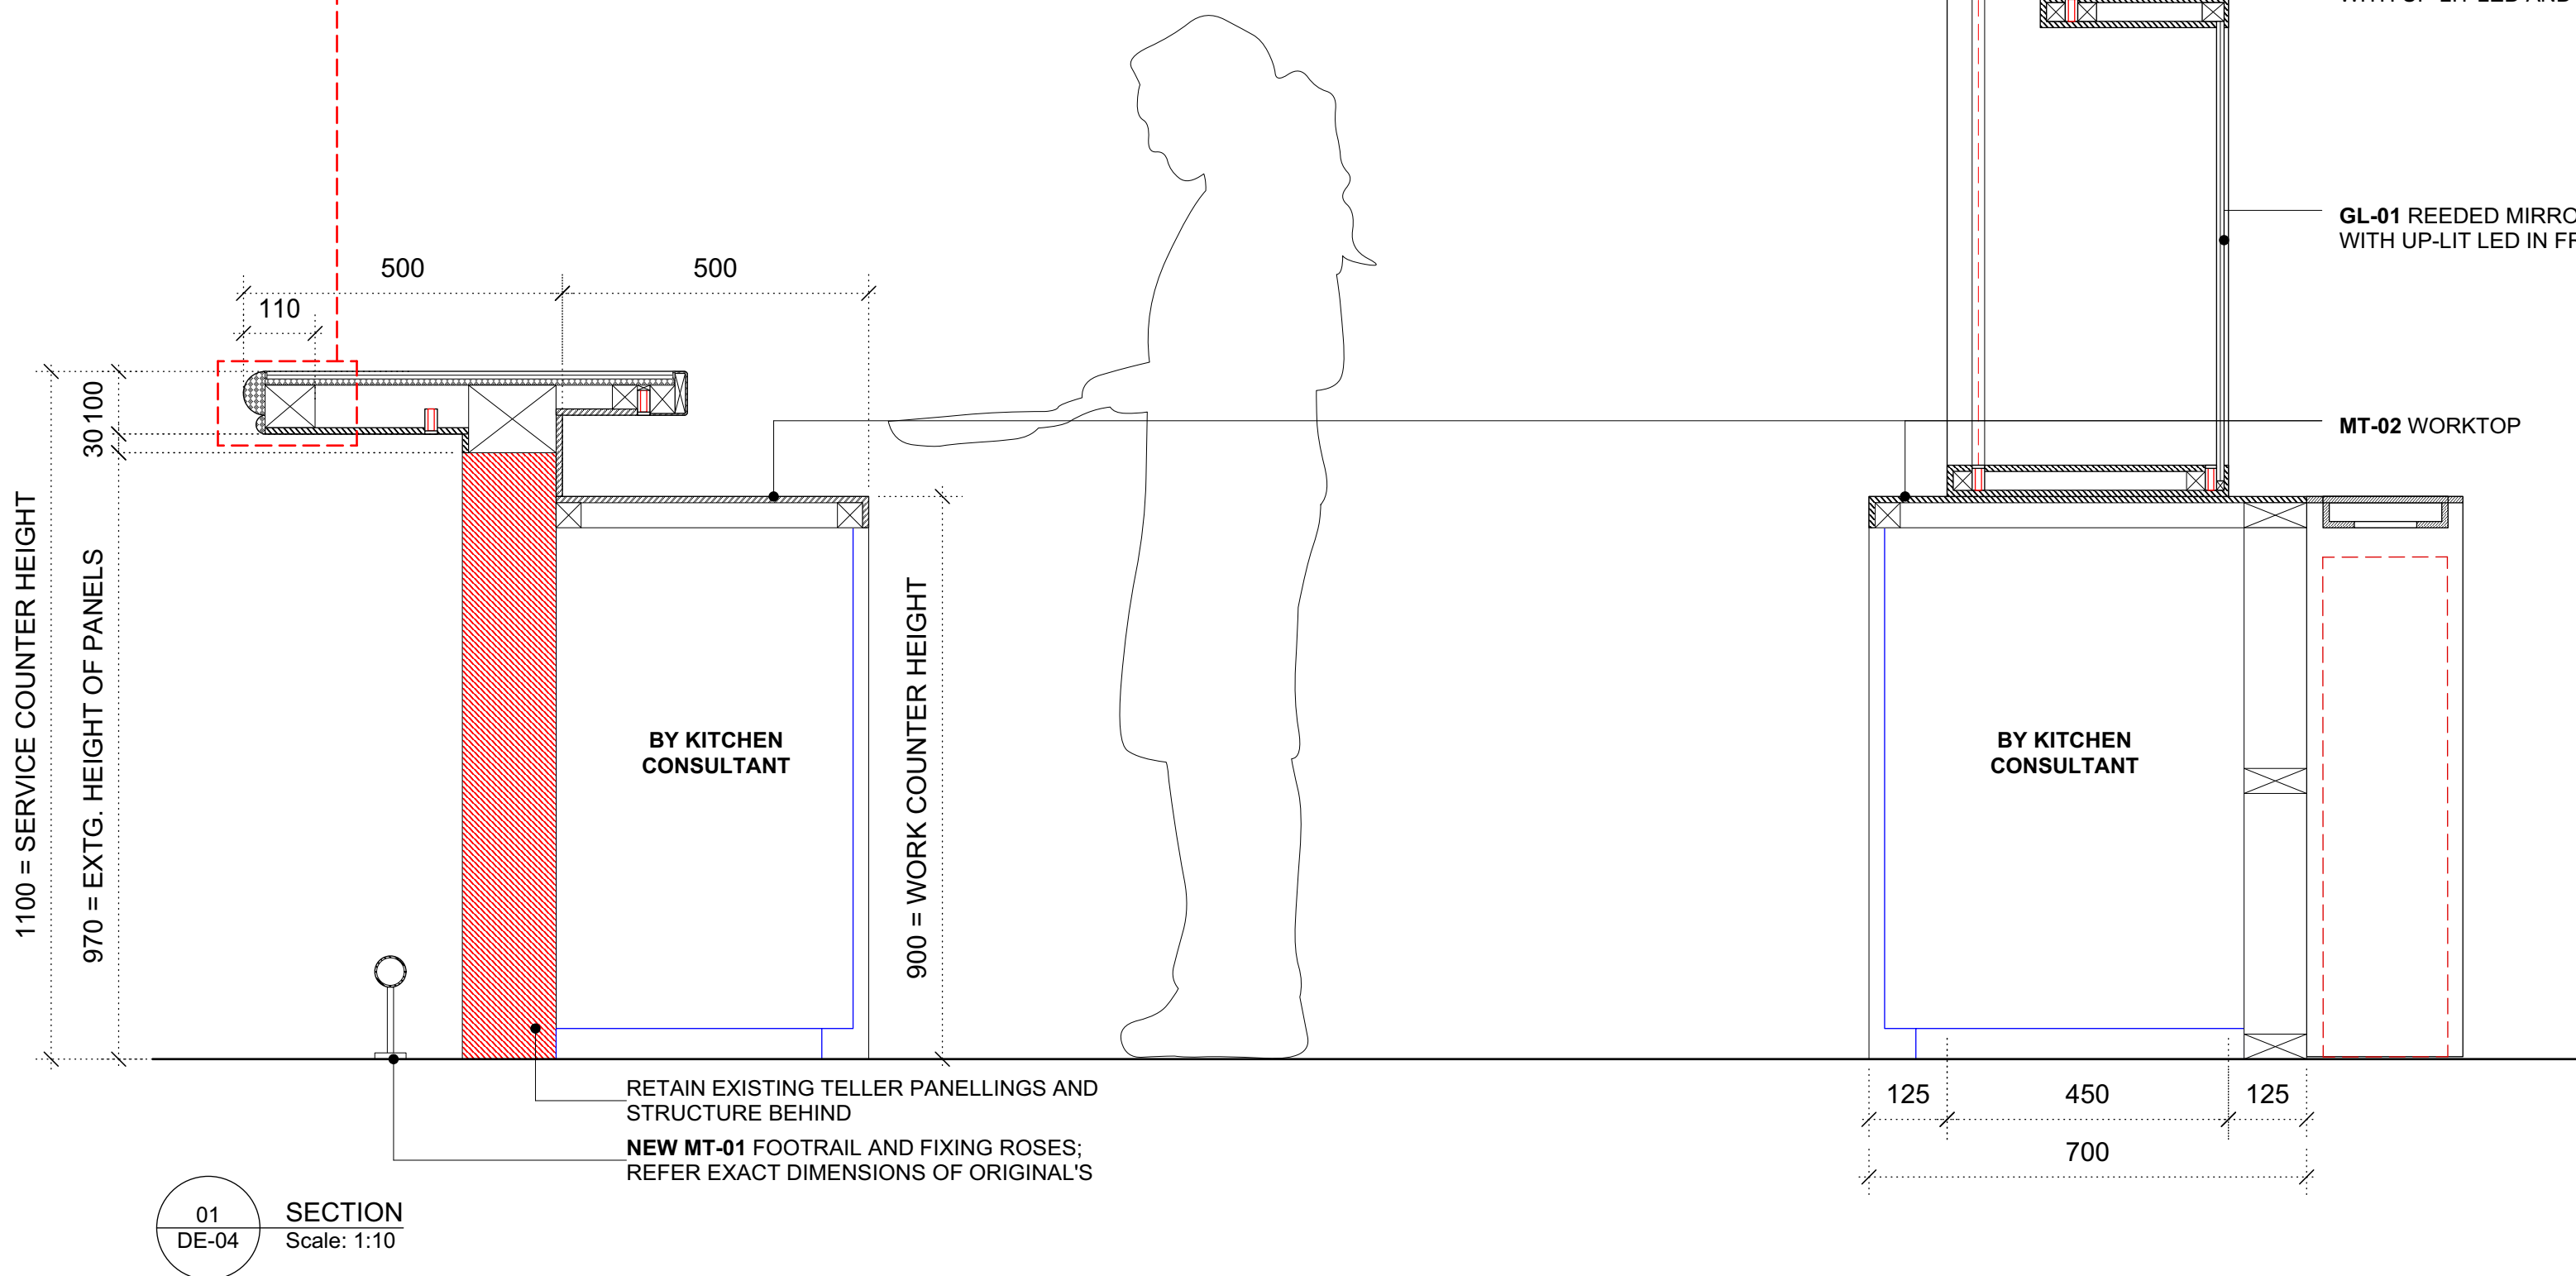

DRAWING STATUS:			
FOR HERITAGE APPRAISAL			
CLIENT: _____			
GRH			
PROJECT NO:	PROJECT:		
5287	LUCKY CAT. MANCHESTER		
DATE:	DRAWN:	CHECKED:	SCALE:
02 NOV 22	TL	RS	1:10 @ A1 1:20 @ A3
TITLE:			
J-02 - Sushi/ Bar Detail			
DWG. NO: _____			
REV: _____			