

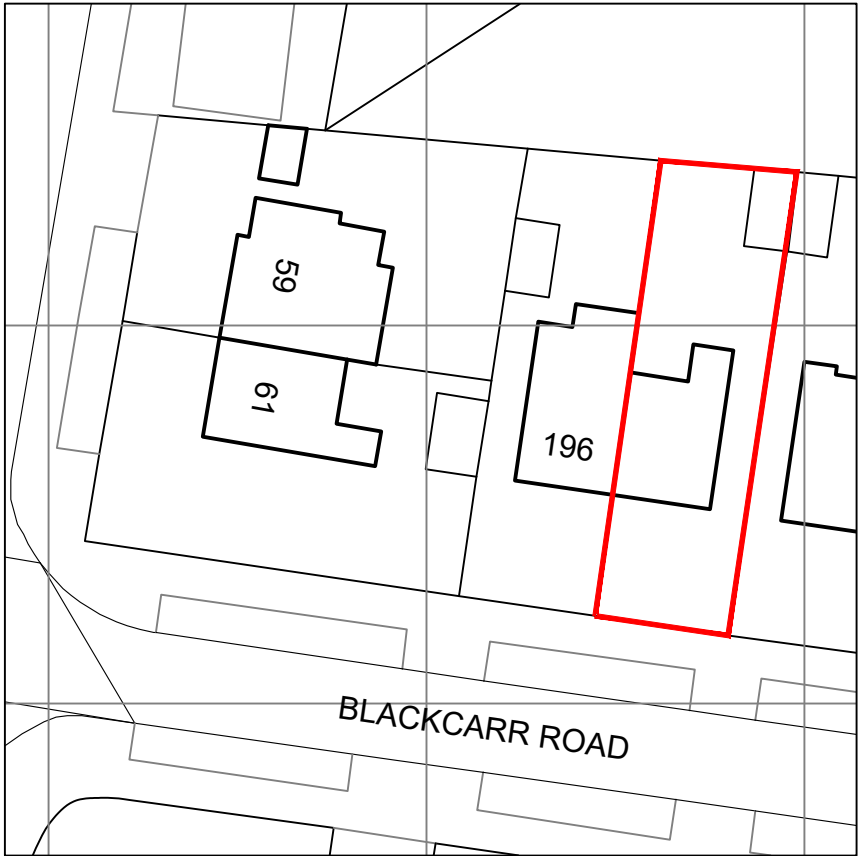
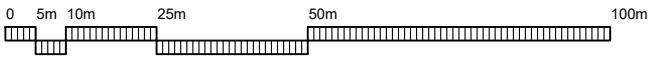



1:1250 Location Plan

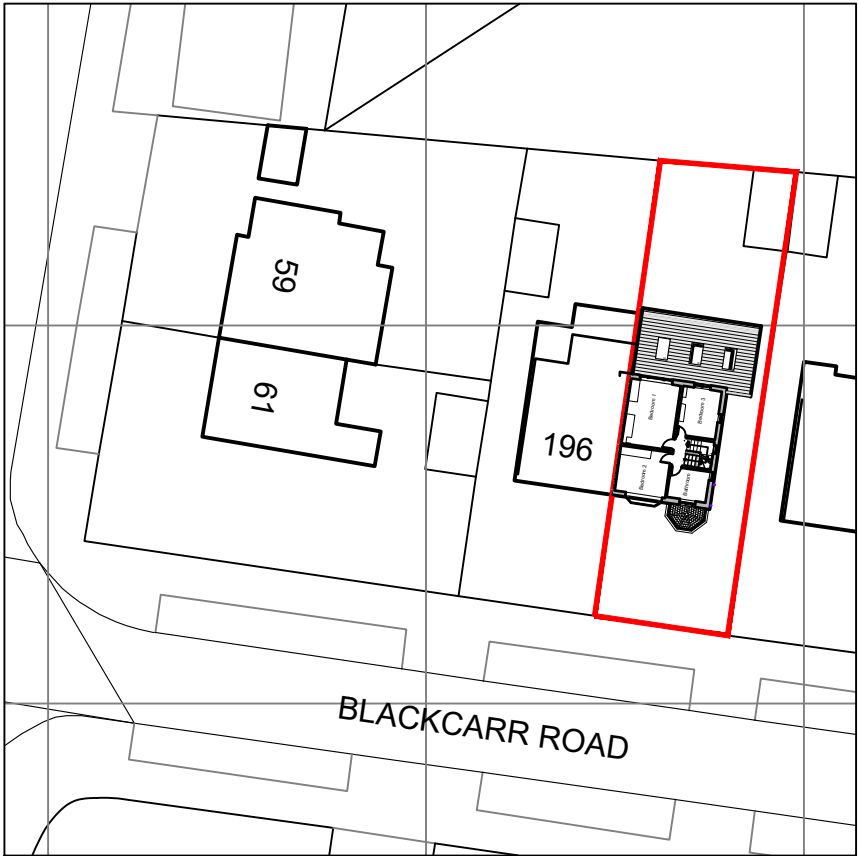


1:500 Site Plan Existing

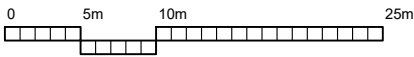


1:500 Site Plan Proposed

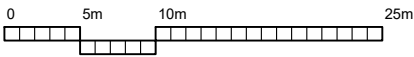


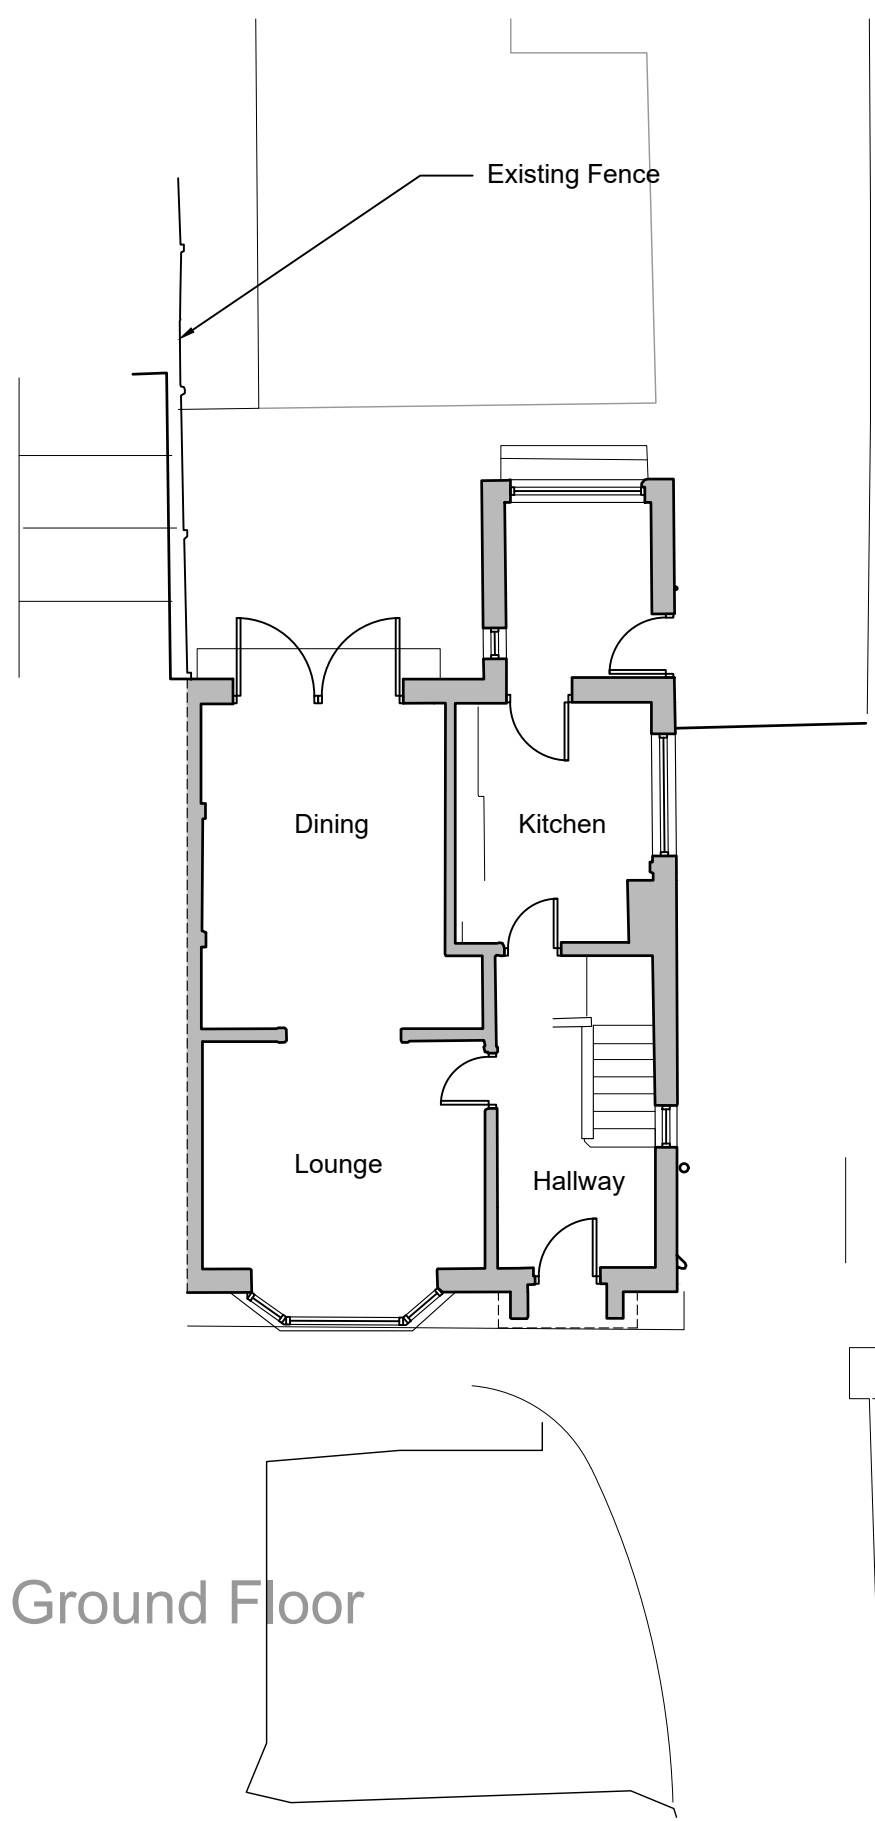


Ground Floor

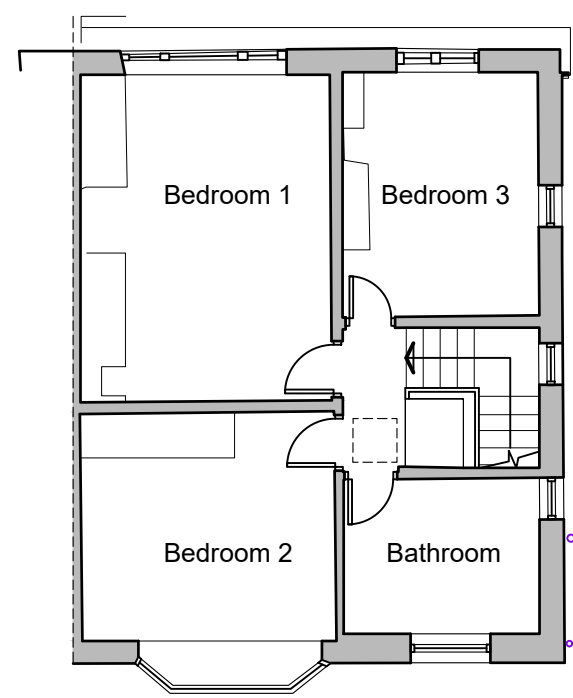

First Floor

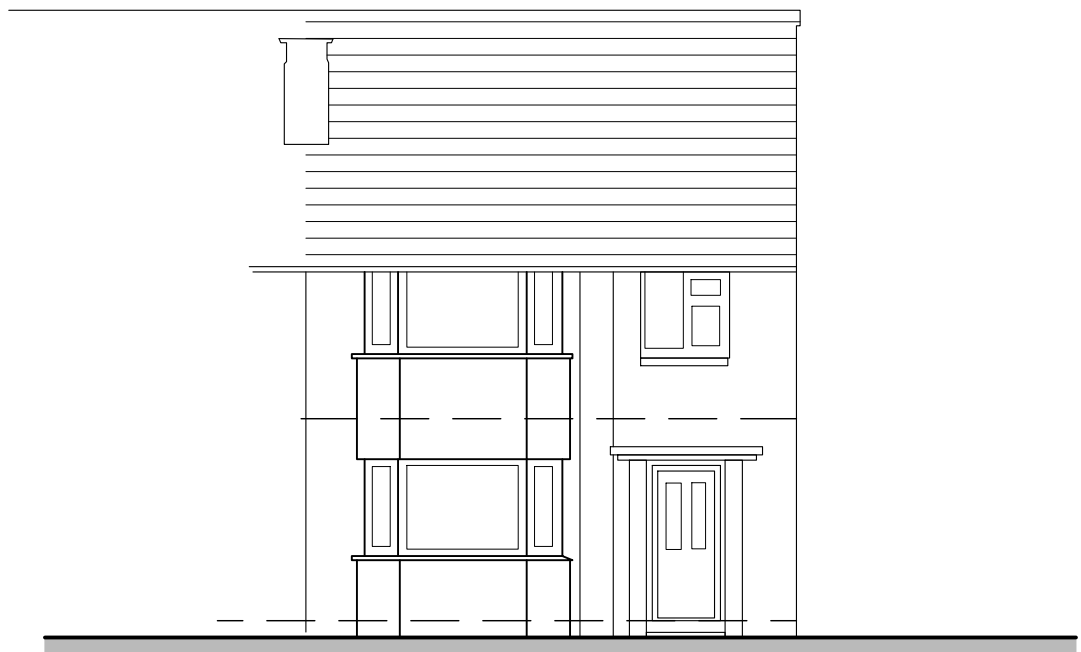

Front Elevation

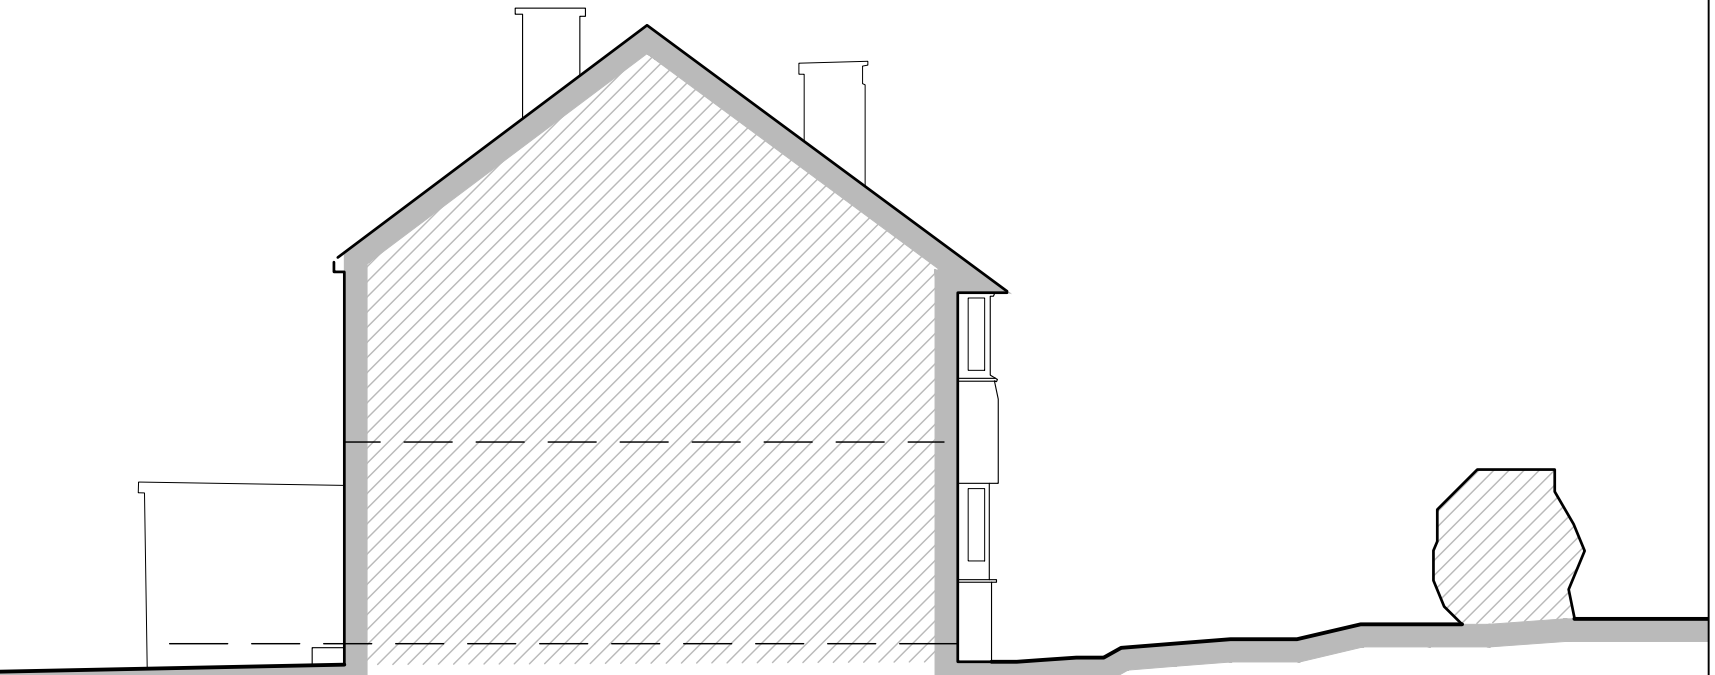

Side Elevation




Side Elevation




Rear Elevation


Apart from planning purposes: do not scale from this drawing, use figured dimensions only and check actual site dimensions where critical.

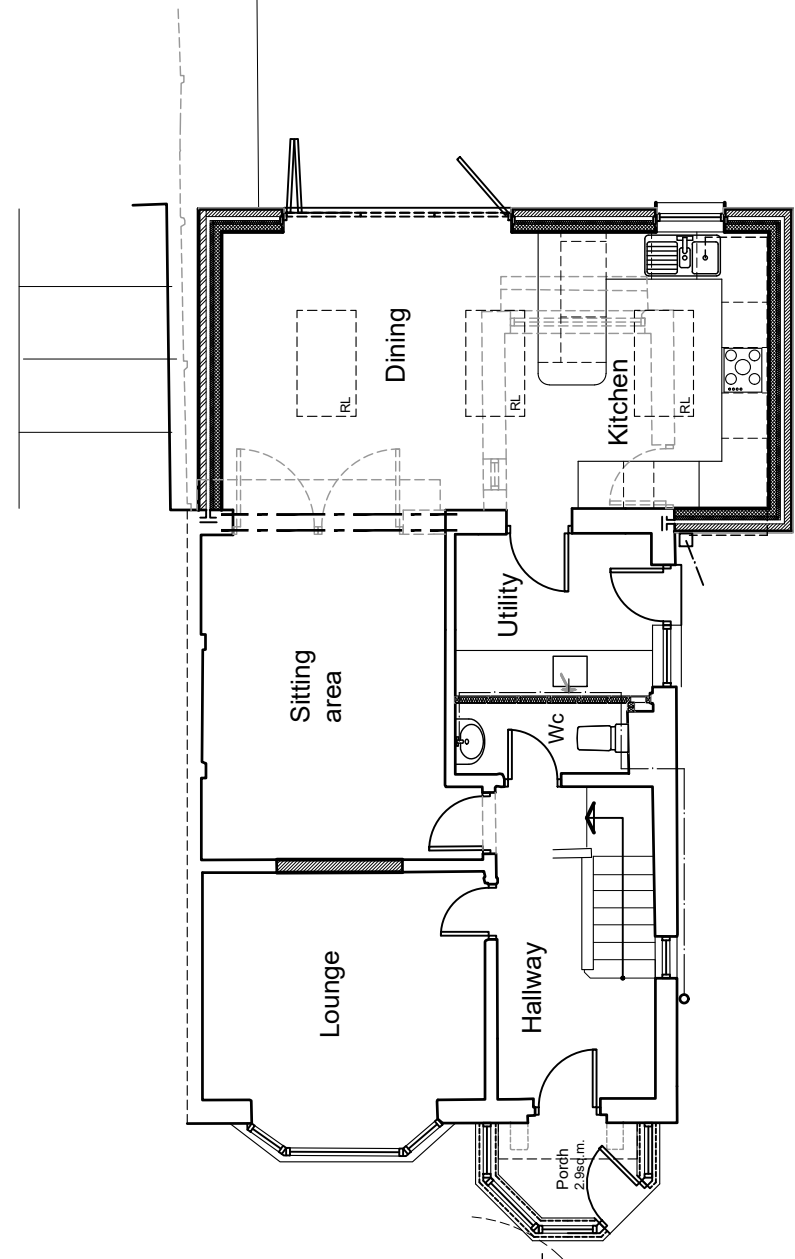


Ground Floor

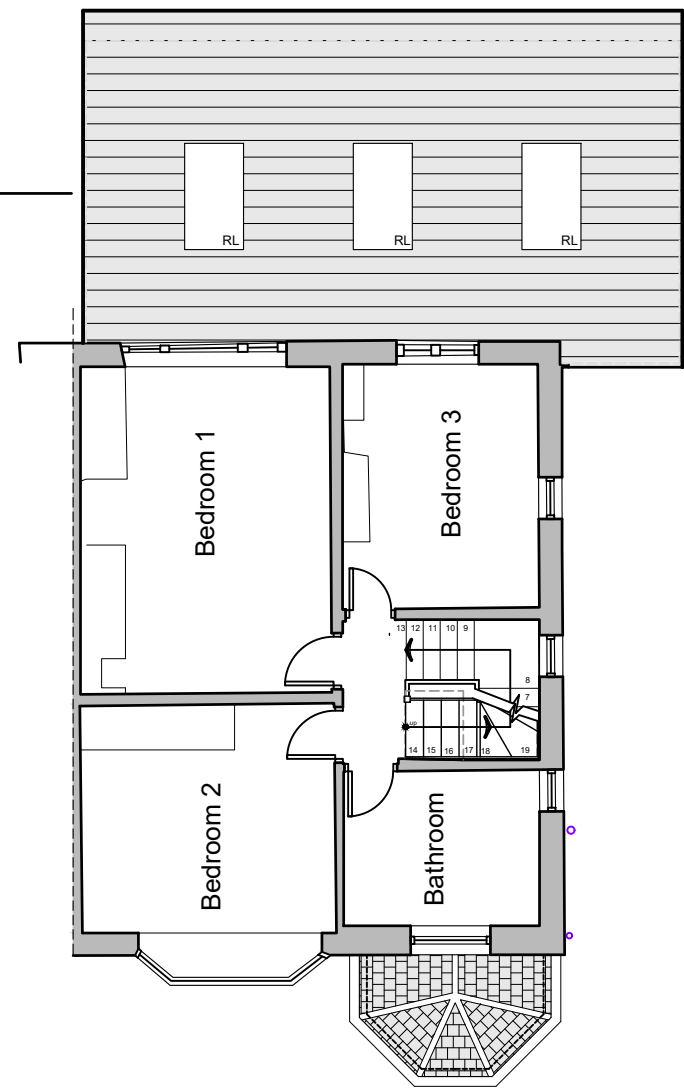


First Floor

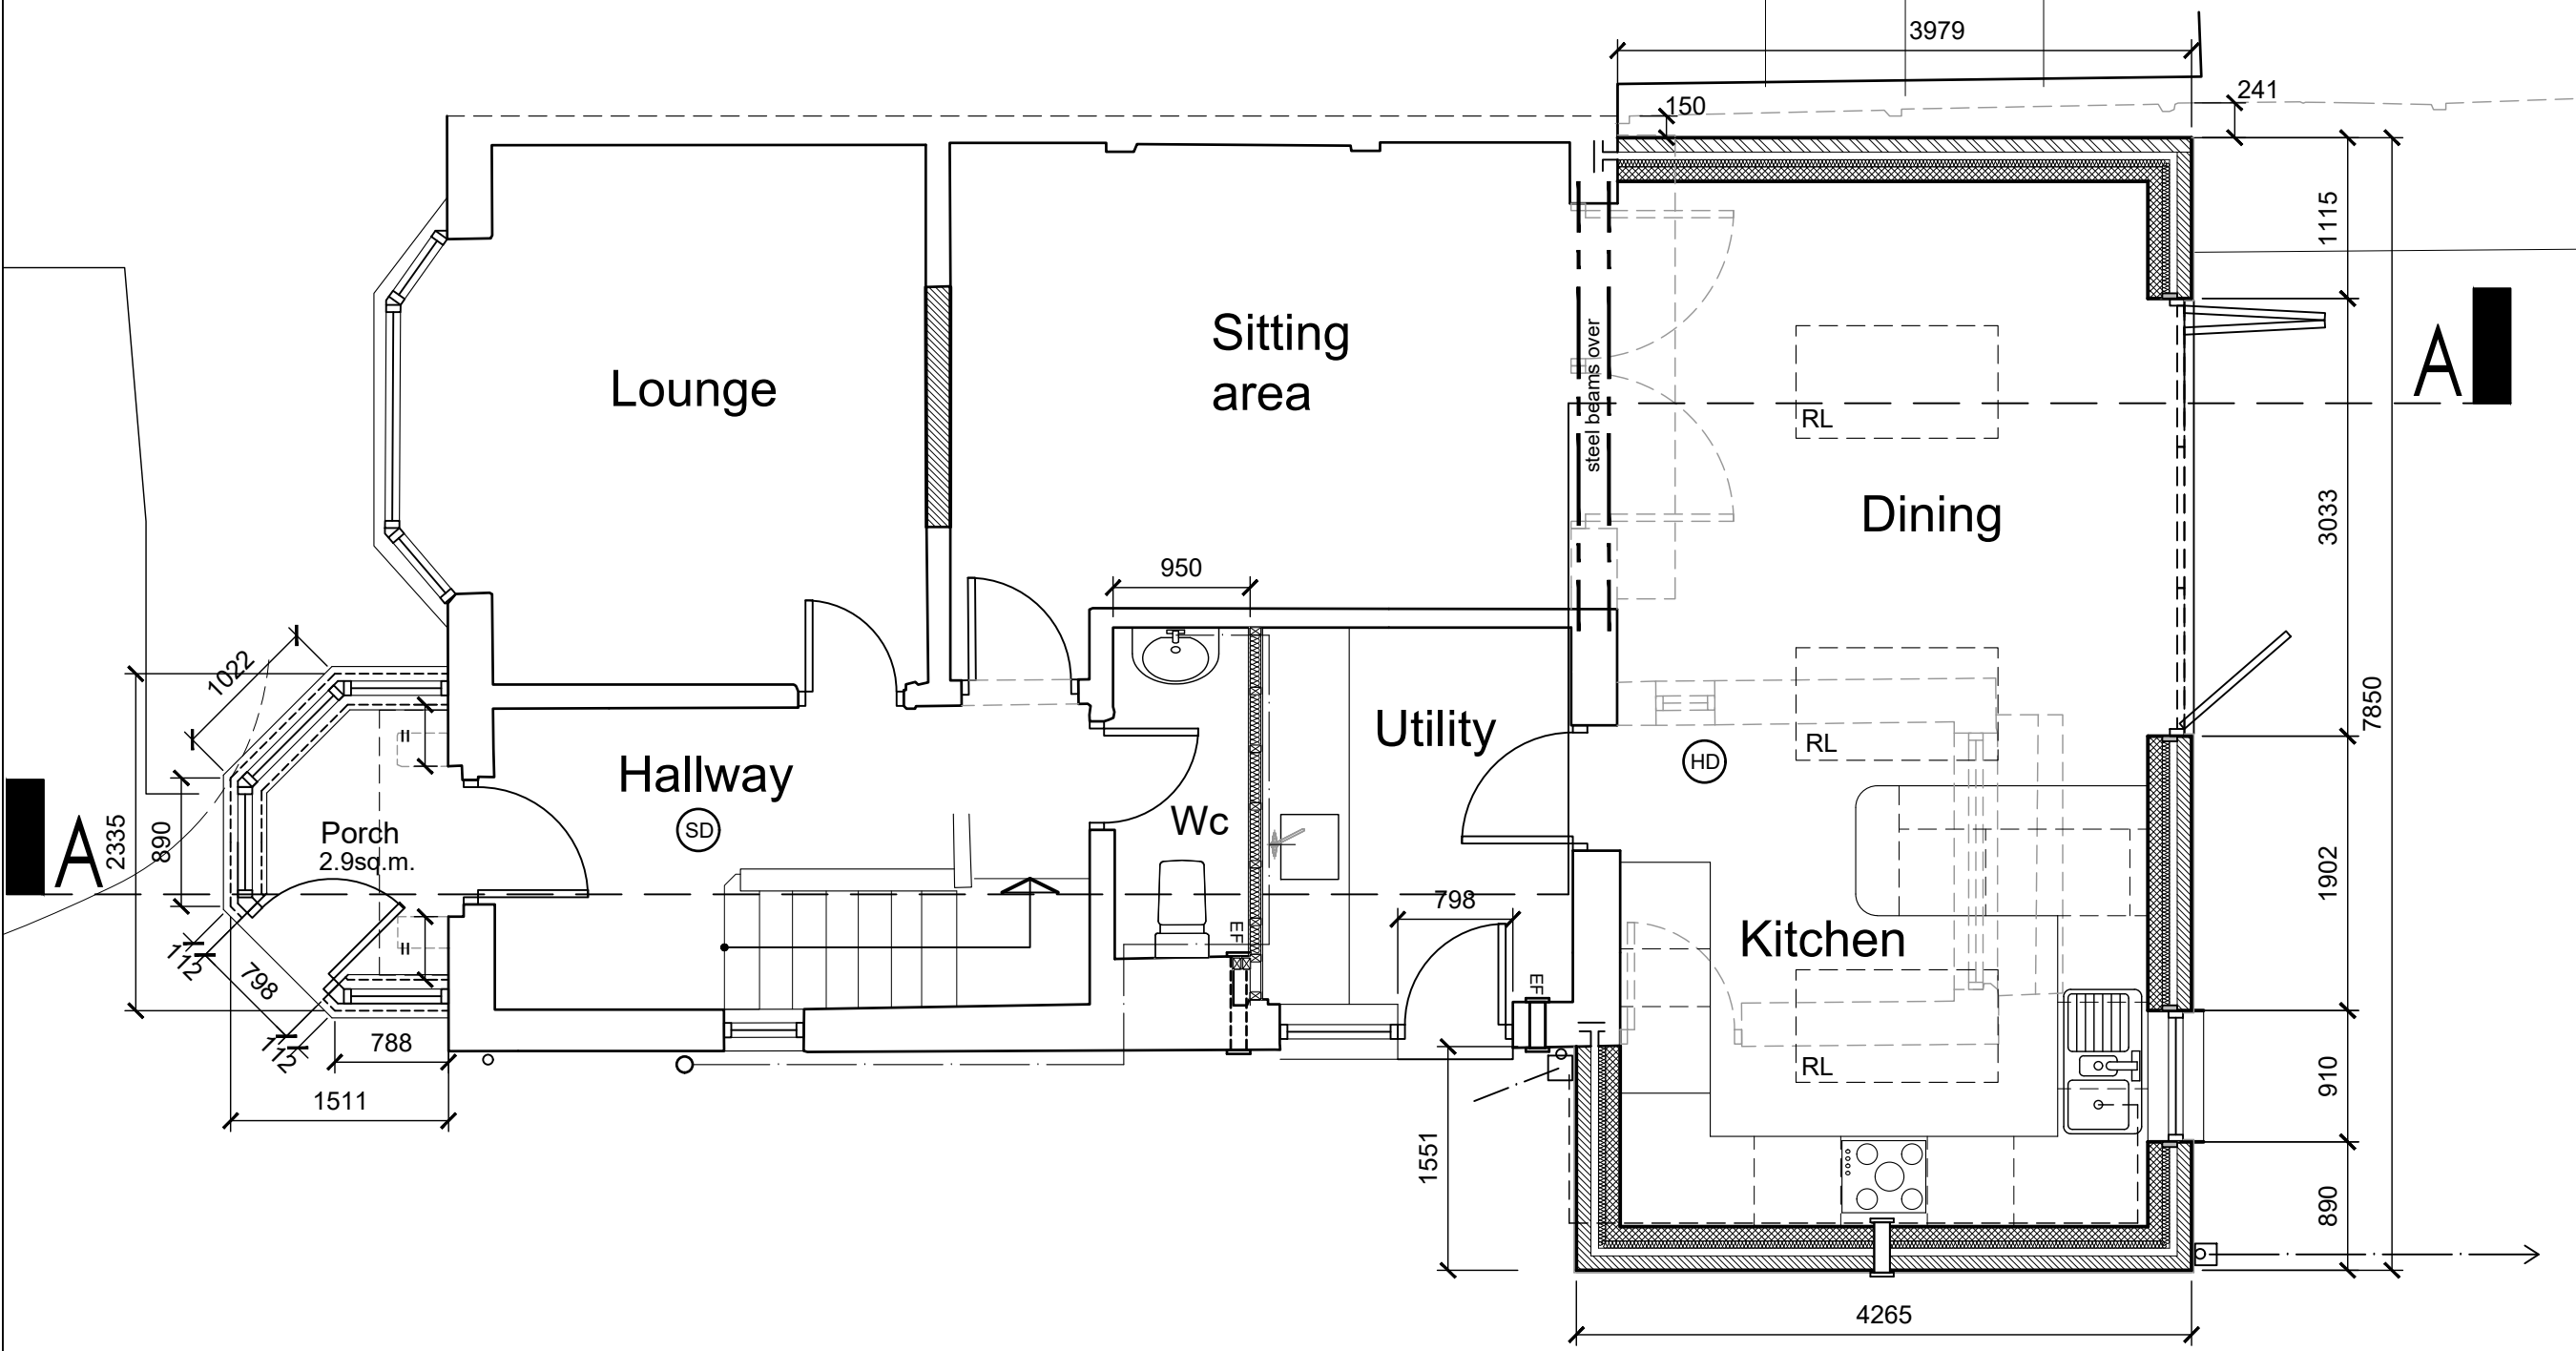

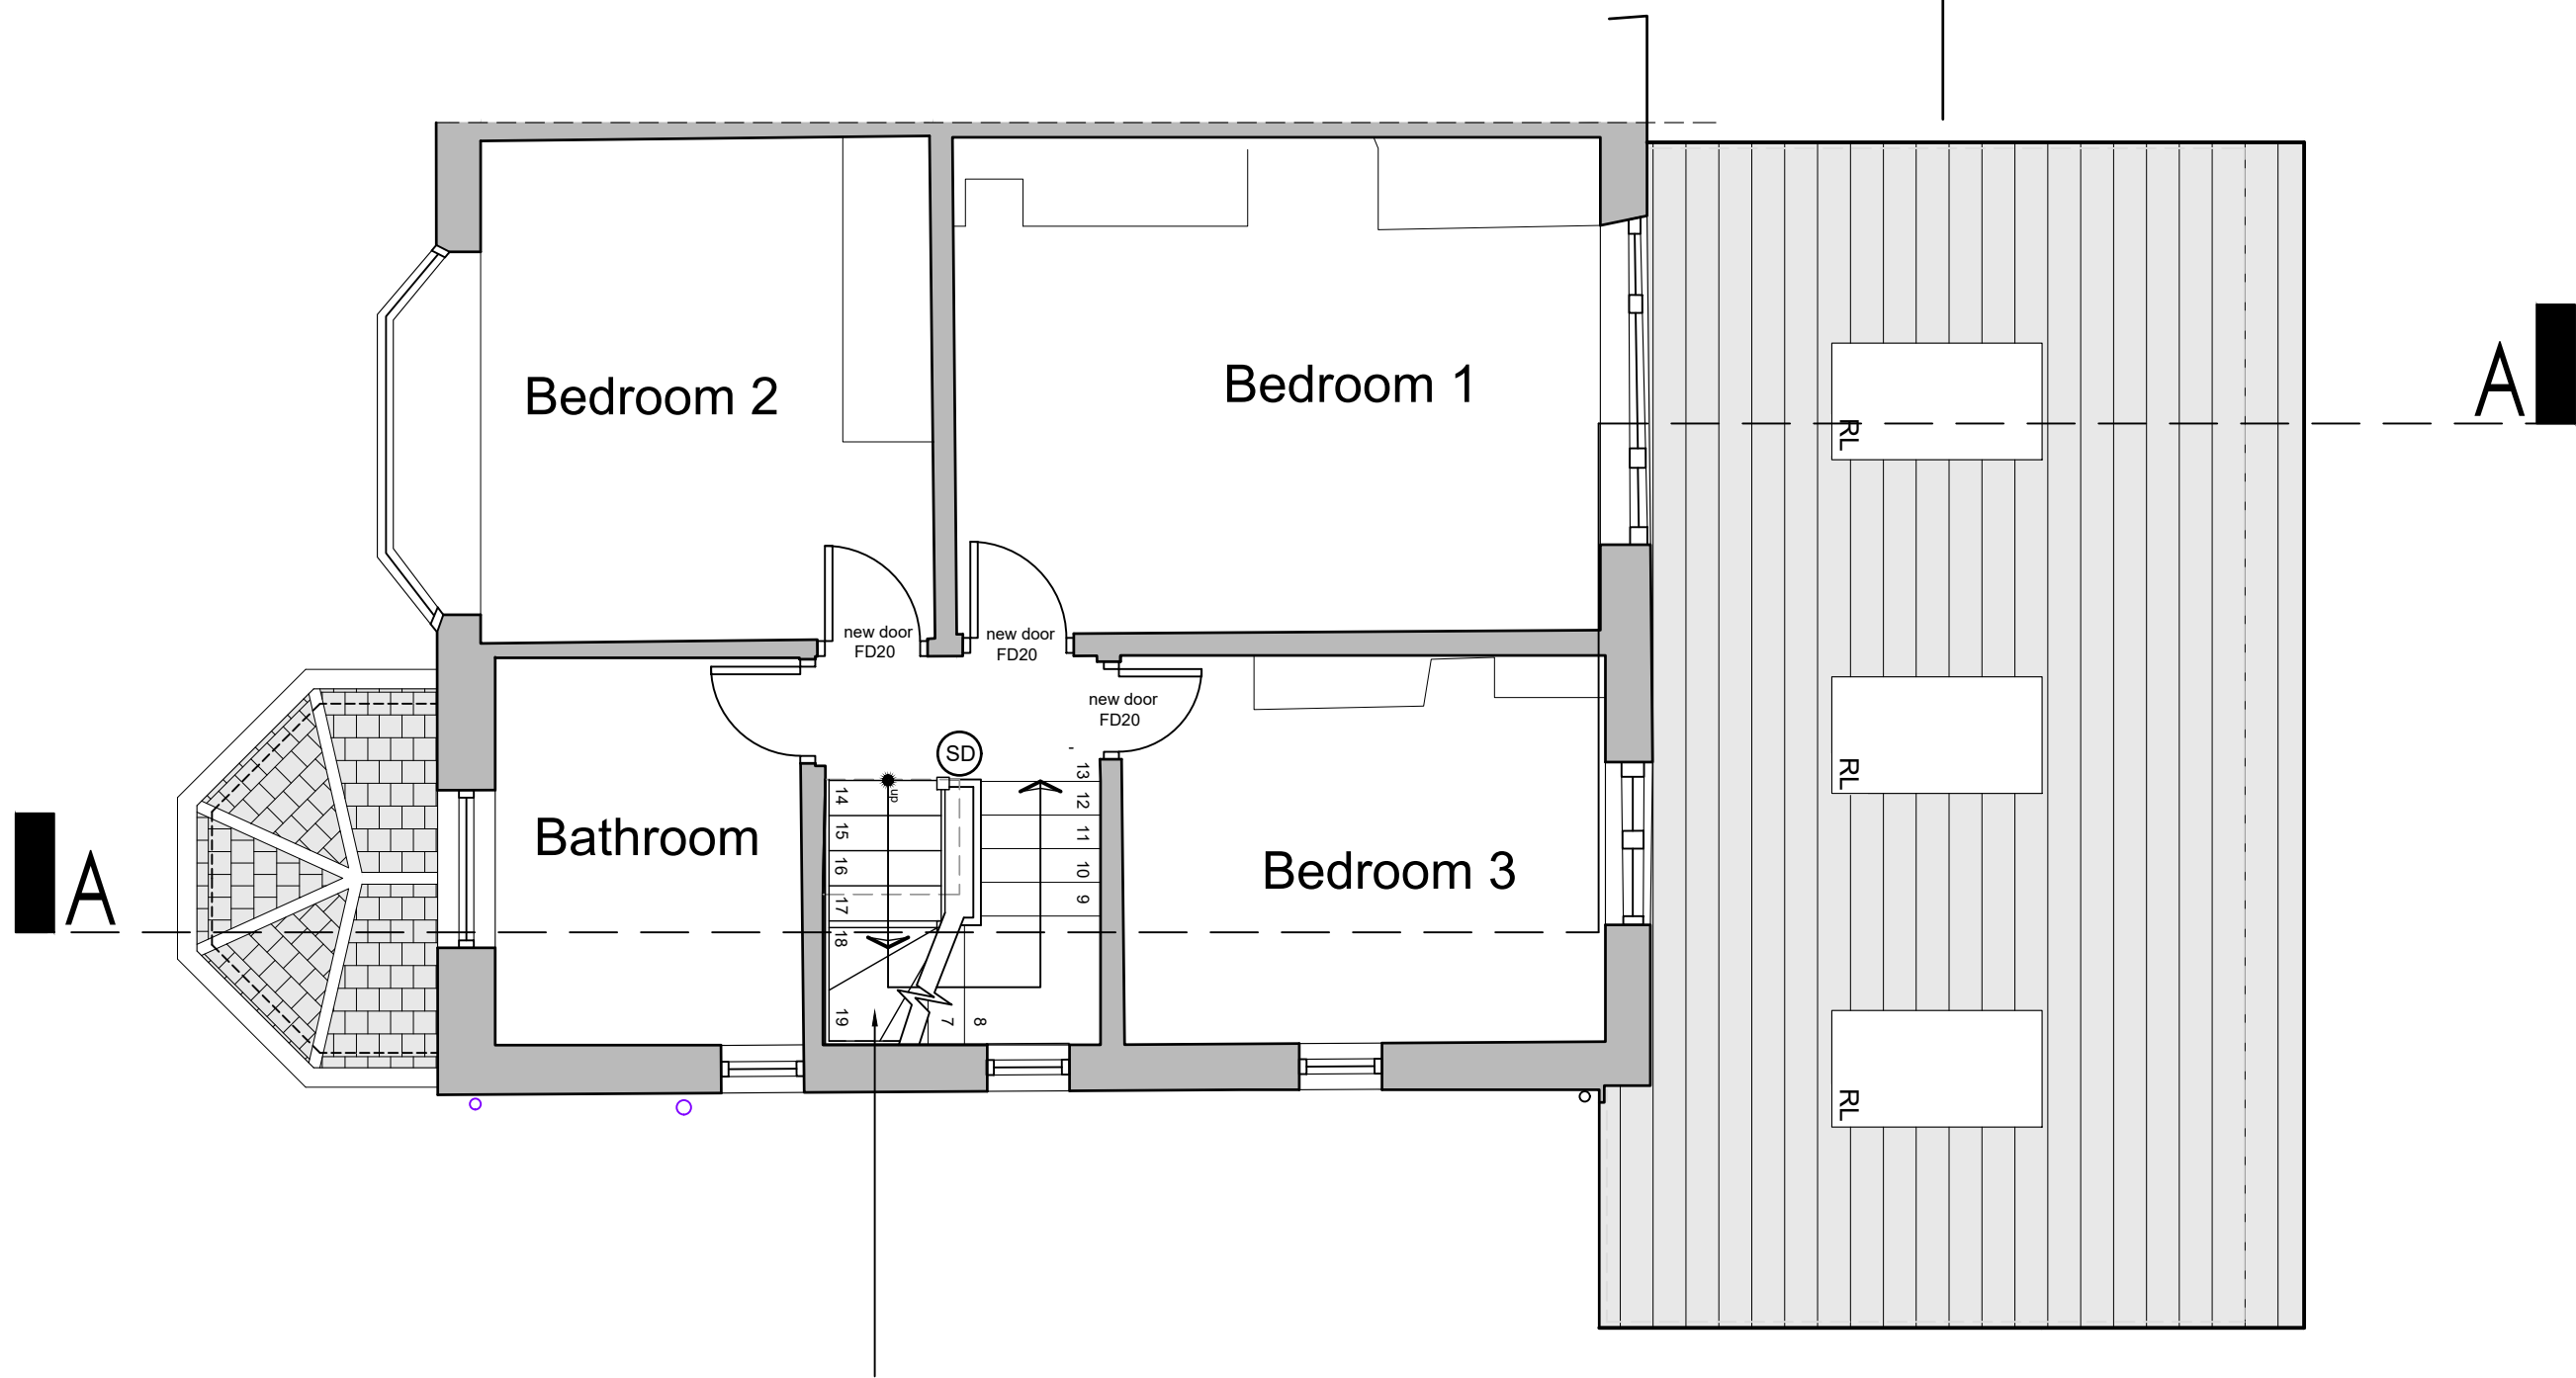


Form new staircase to new SF level
as detailed in Specification Notes 2

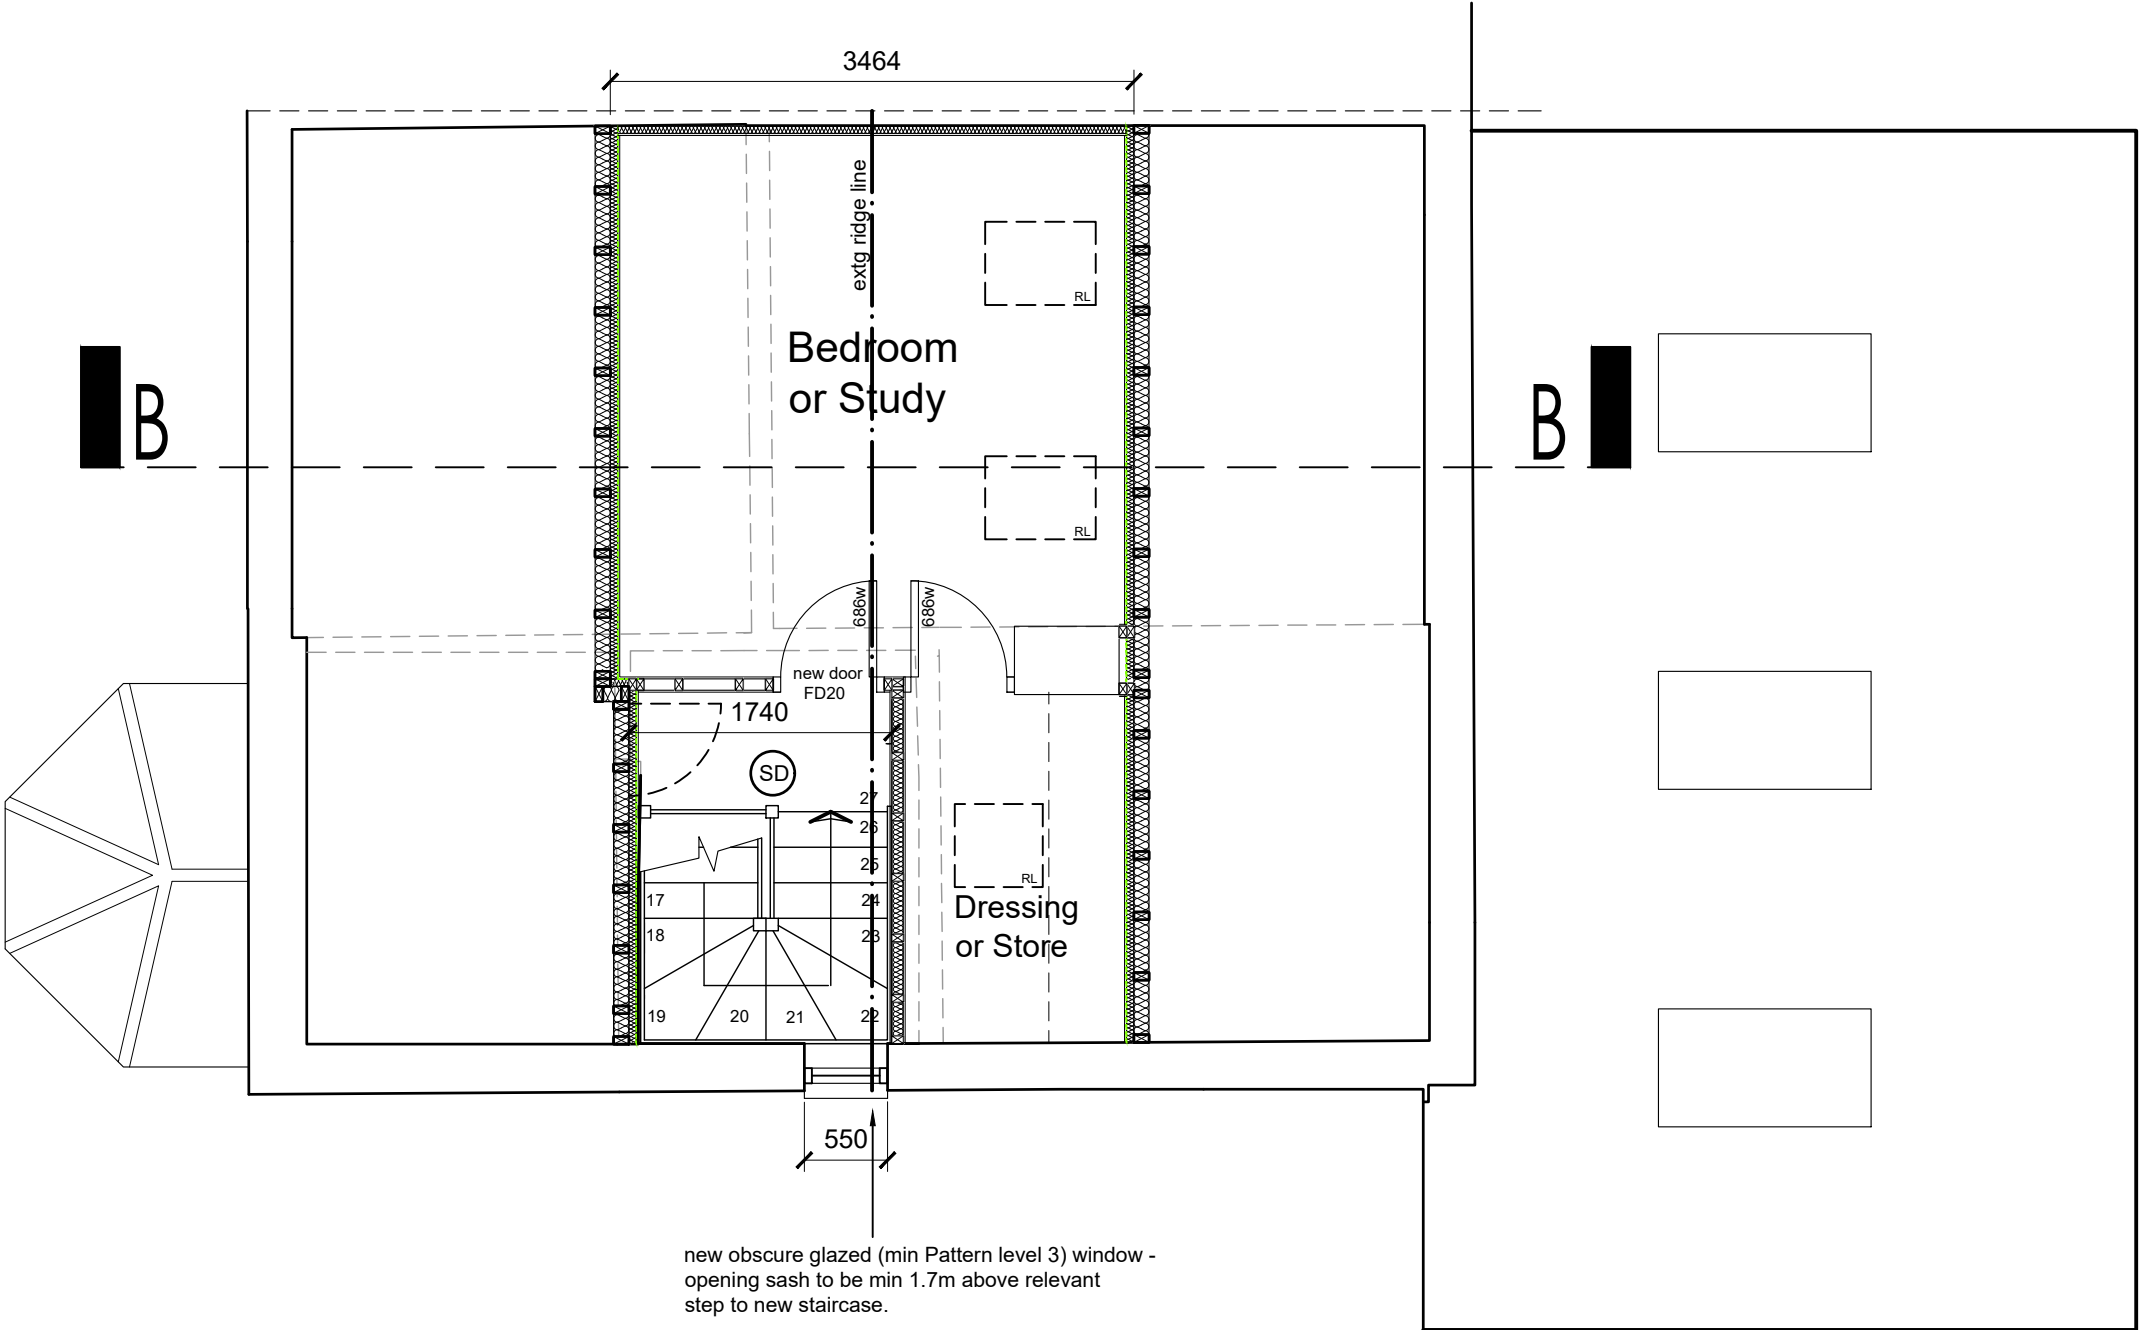




Front Elevation

Facing brickwork to
match existing

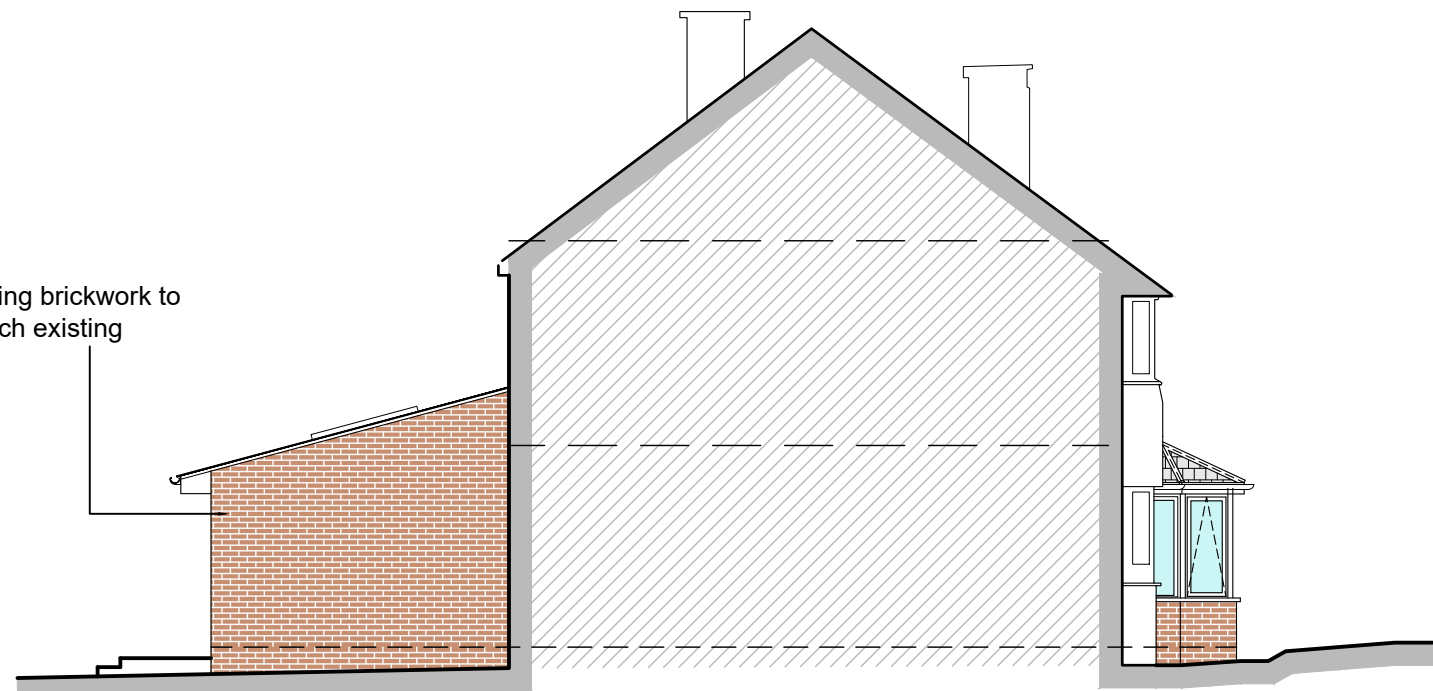

Side Elevation

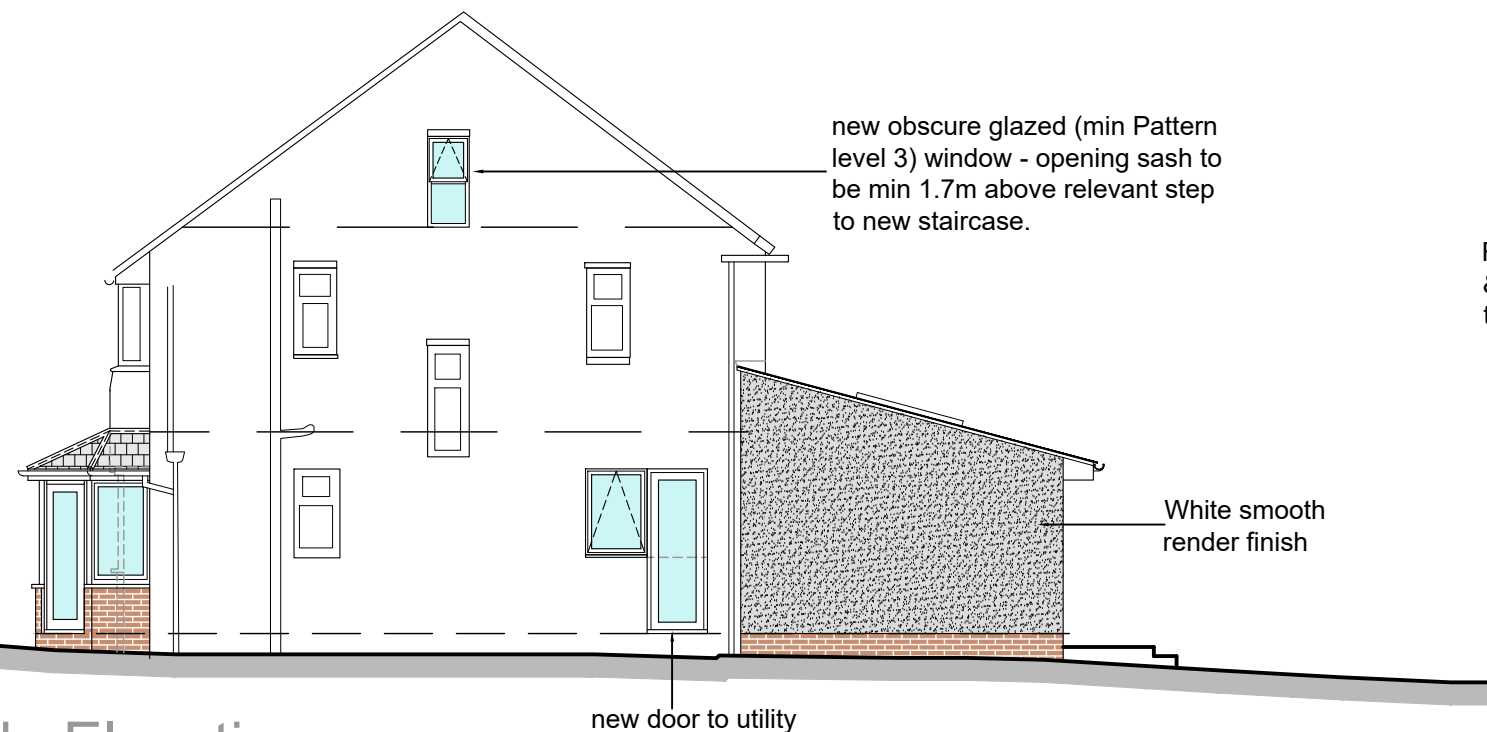


Side Elevation

new door to utility

White smooth
render finish

Roof tiles to be suitable for pitch
& of similar appearance
to existing

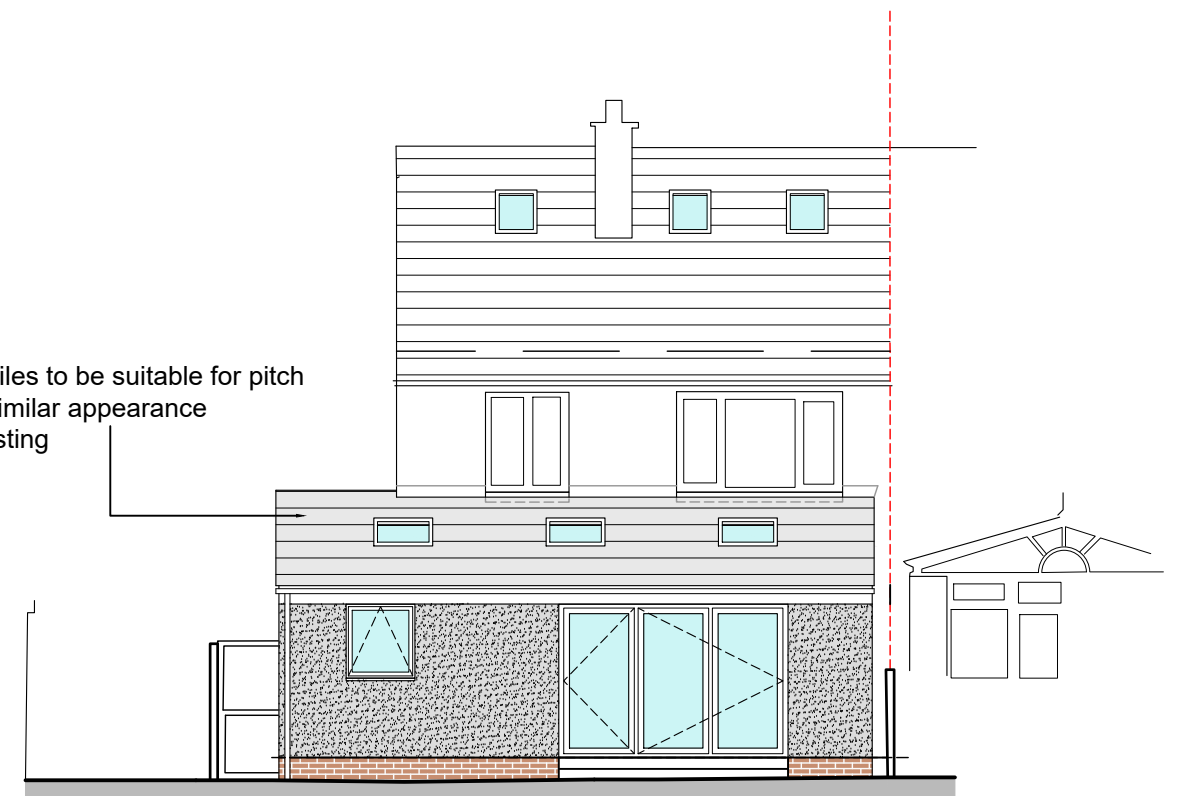

Rear Elevation

