


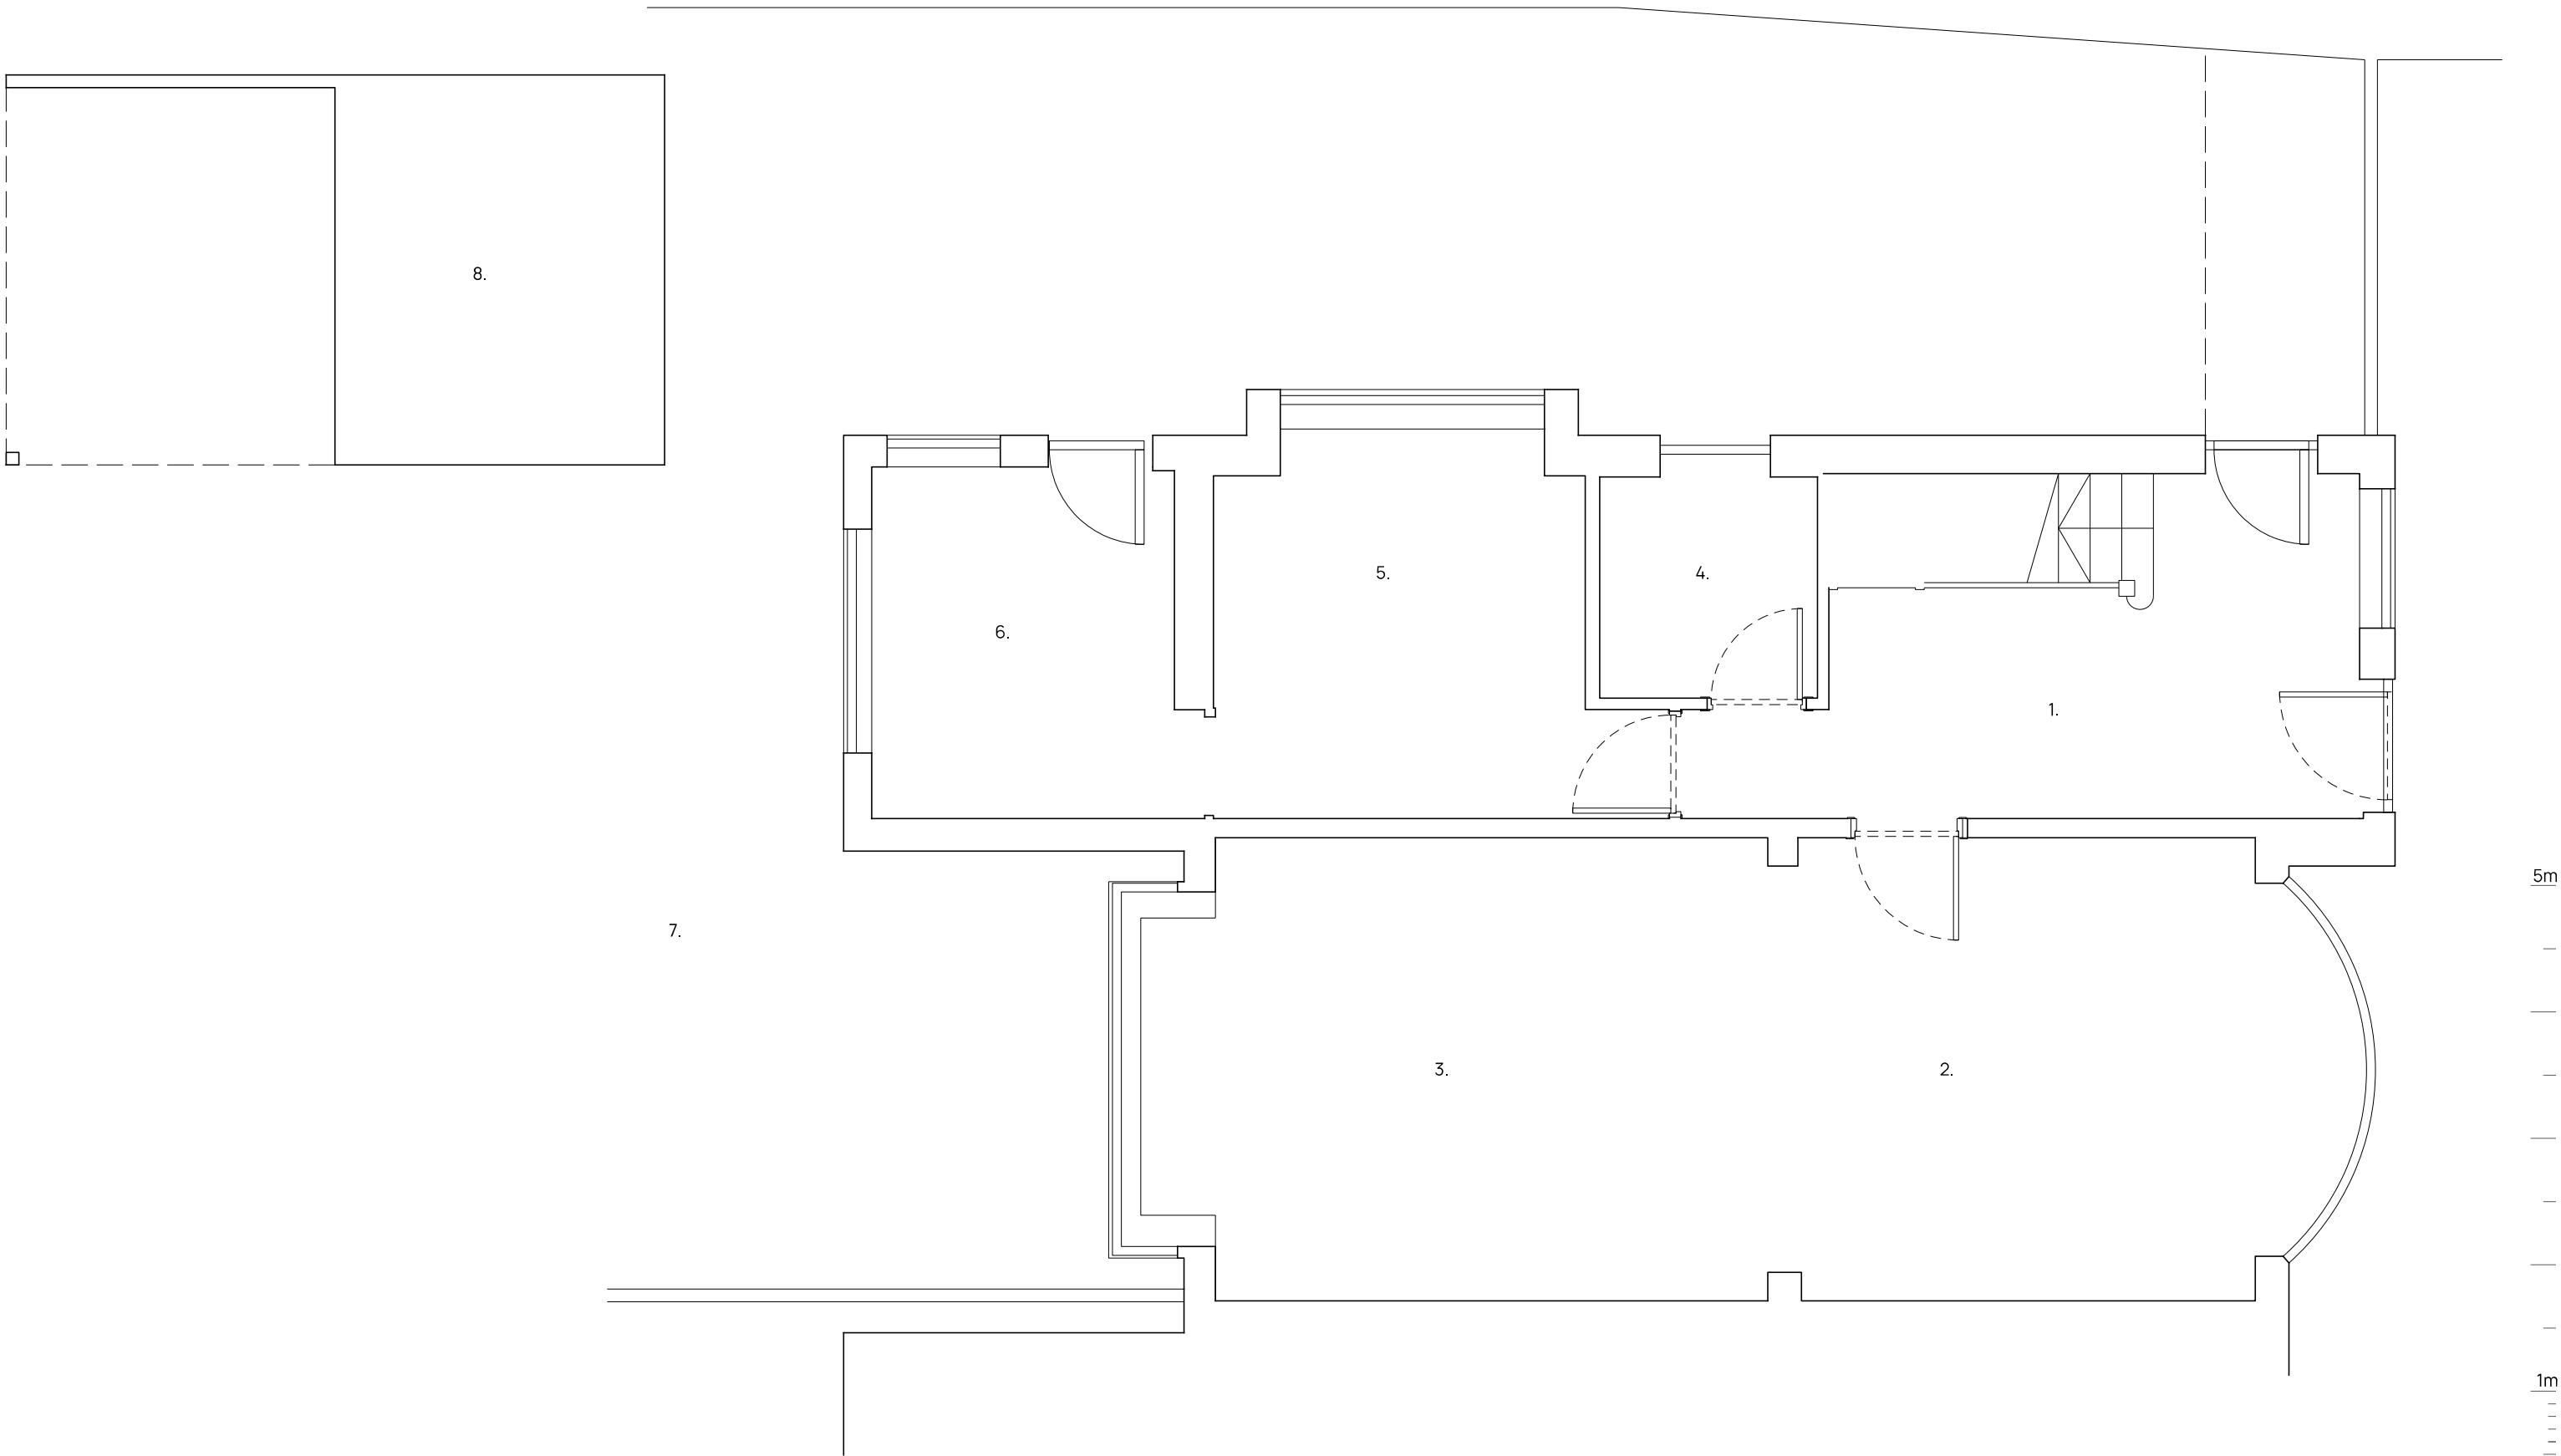

- 1. Hall
- 2. Lounge
- 3. Kitchen / Dining
- 4. WC
- 5. Lounge
- 6. Utility
- 7. Rear garden
- 8. Shed / garden room



rev	date	description			ARCDARC.COM	
Project		ABBERTON ROAD, DIDSBURY			ARCDARC.COM	
Title		GROUND FLOOR AS EXISTING			ARCD	
Project No.	22-13	Drawing No.	L(-2)010	Status	PLANNING	
Scale	1:50@A3	Date	NOV 2022	Rev	ARCHITECTS & DESIGNERS	