

Note !
Concealed Bracket Thickness Will
Not Exceed 10mm

Skirting Panels Will Have A Central Joint


SPECIFICATION - INSULATION
Kingspan GreenGuard GG300
'U' Value To Achieve 0.034 W/mK

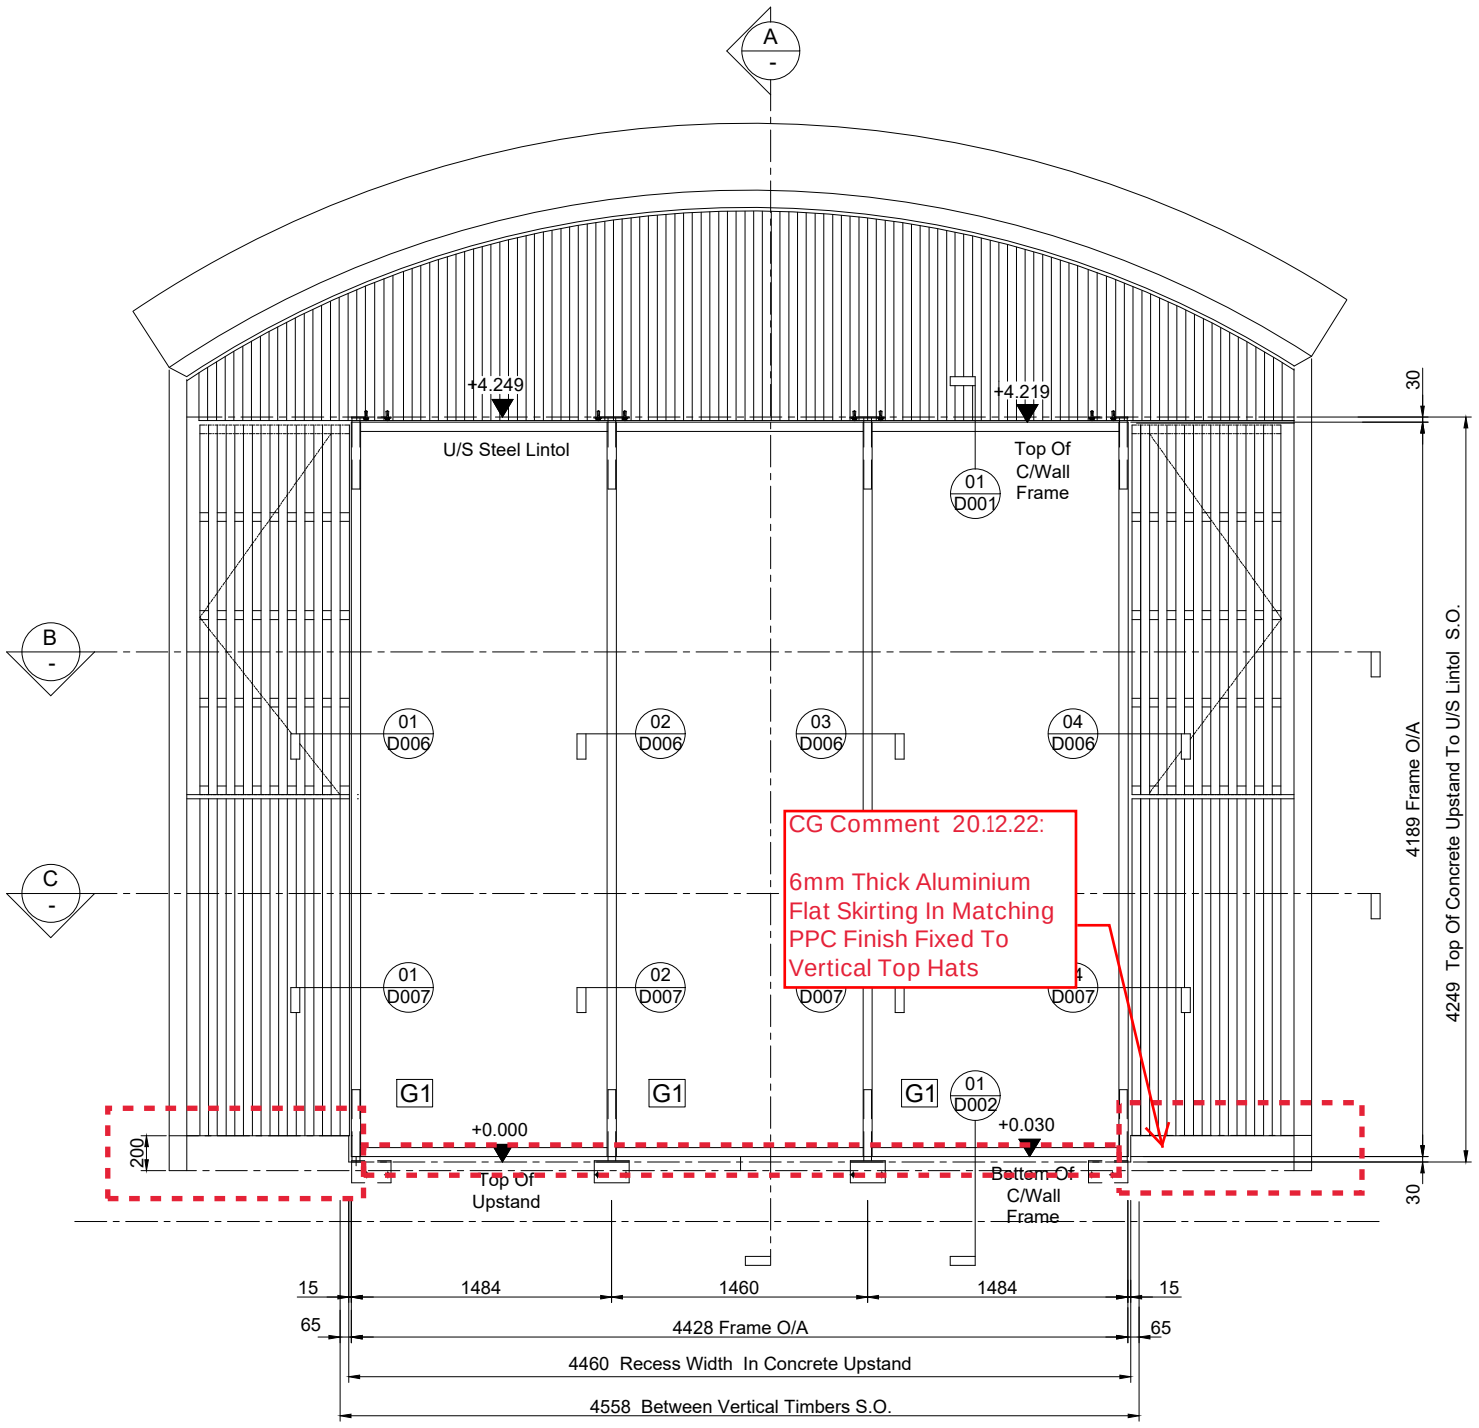


NORTH YARD - ELEVATION
FRAME - W.02

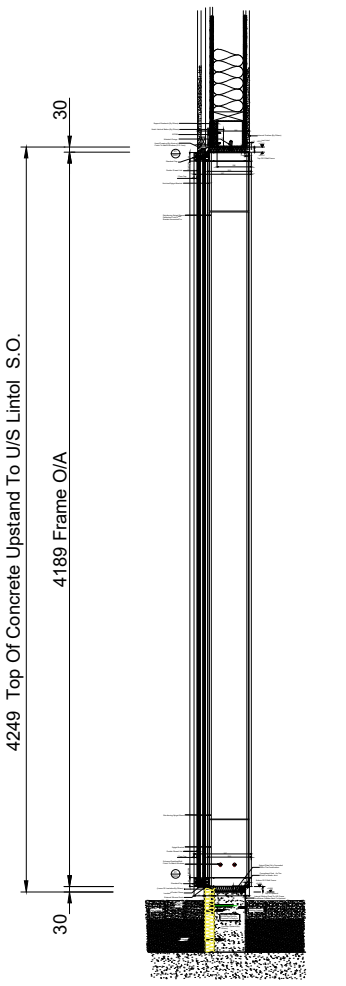

VERTICAL SECTION - A

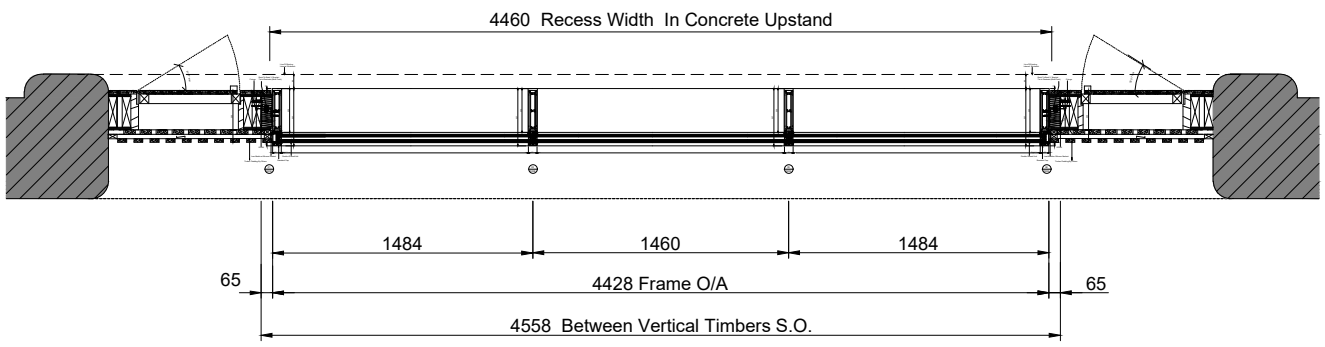

PLAN SECTION - B

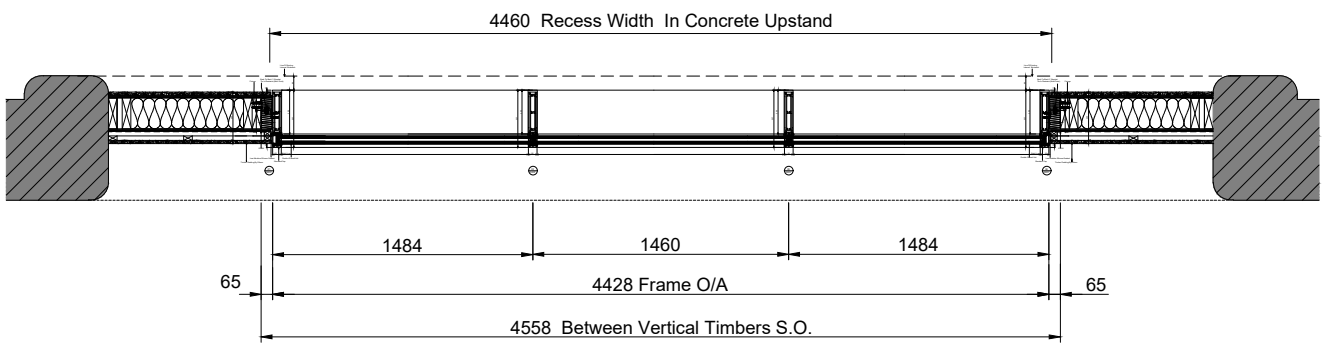

PLAN SECTION - C

SPECIFICATION - FRAME
Seniors SF52 Thermally Broken C/Wall Frame
With 250mm Box
& 17mm Horizontal & Vertical Caps

POWDER COATING COLOUR
Tiger Drylac 29/80081 LL / C
Iron Glimmer Effect P7

G1 SPECIFICATION - GLASS 43mm UNITS
Outer
Planiclear - 6mm Heat Strengthened Float
PVB Standard (4 x 0.38mm)
Planiclear - 6mm Heat Strengthened Float
Cool-Lite SKN 176 II
Cavity
Argon (90%) Air (10%) - 16mm Inner
Black - Warm Edge Spacer
Planiclear - 6mm Thermally Toughened Float
PVB Standard (4 x 0.38mm)
Planiclear - 6mm Thermally Toughened Float

ALUMINO
Alumino UK Ltd. Alumino House
Burma Road, Blidworth, Mansfield NG21 0RT
EMAIL: sales@alumino.co.uk
TEL: 01623 797372 | FAX: 0870 123 1592

Rev	Description	Date
D	Amended To Comments / Sizes Updated To Suit Site Survey	11.08.22
C	Amended To Comments	05.04.22
B	Amended To Comments	03.02.22
A	Amended To Comments	24.01.22

© copyright
THIS DRAWING IS THE COPYRIGHT OF ALUMINO UK LTD. AND MUST NOT BE COPIED, OR LOANED OR OTHERWISE COMMUNICATED TO A THIRD PARTY WITHOUT WRITTEN PERMISSION.

CLIENT: HH SMITH
JOB TITLE: MANCHESTER SCIENCE MUSEUM
DRG. TITLE: SCREEN W-02 ELEVATION & SECTIONS NORTH YARD

DRN BY: GH | DATE: 11.11.21
SCALE: 1:300 @ A3
Checked By: | Date:
Drawing Status: CONSTRUCTION
DRG. No. 7562-P001 | REV D
All Elevations Viewed Externally