



Plot Stamp: Z:\8443 Broomcroft Hall - replacement of conservatory\05 Drawings & Specifications\3 Proposed\Building\Planning Proposed.dwg Plot Date and Time Stamp: 23/11/2022 12:28:16

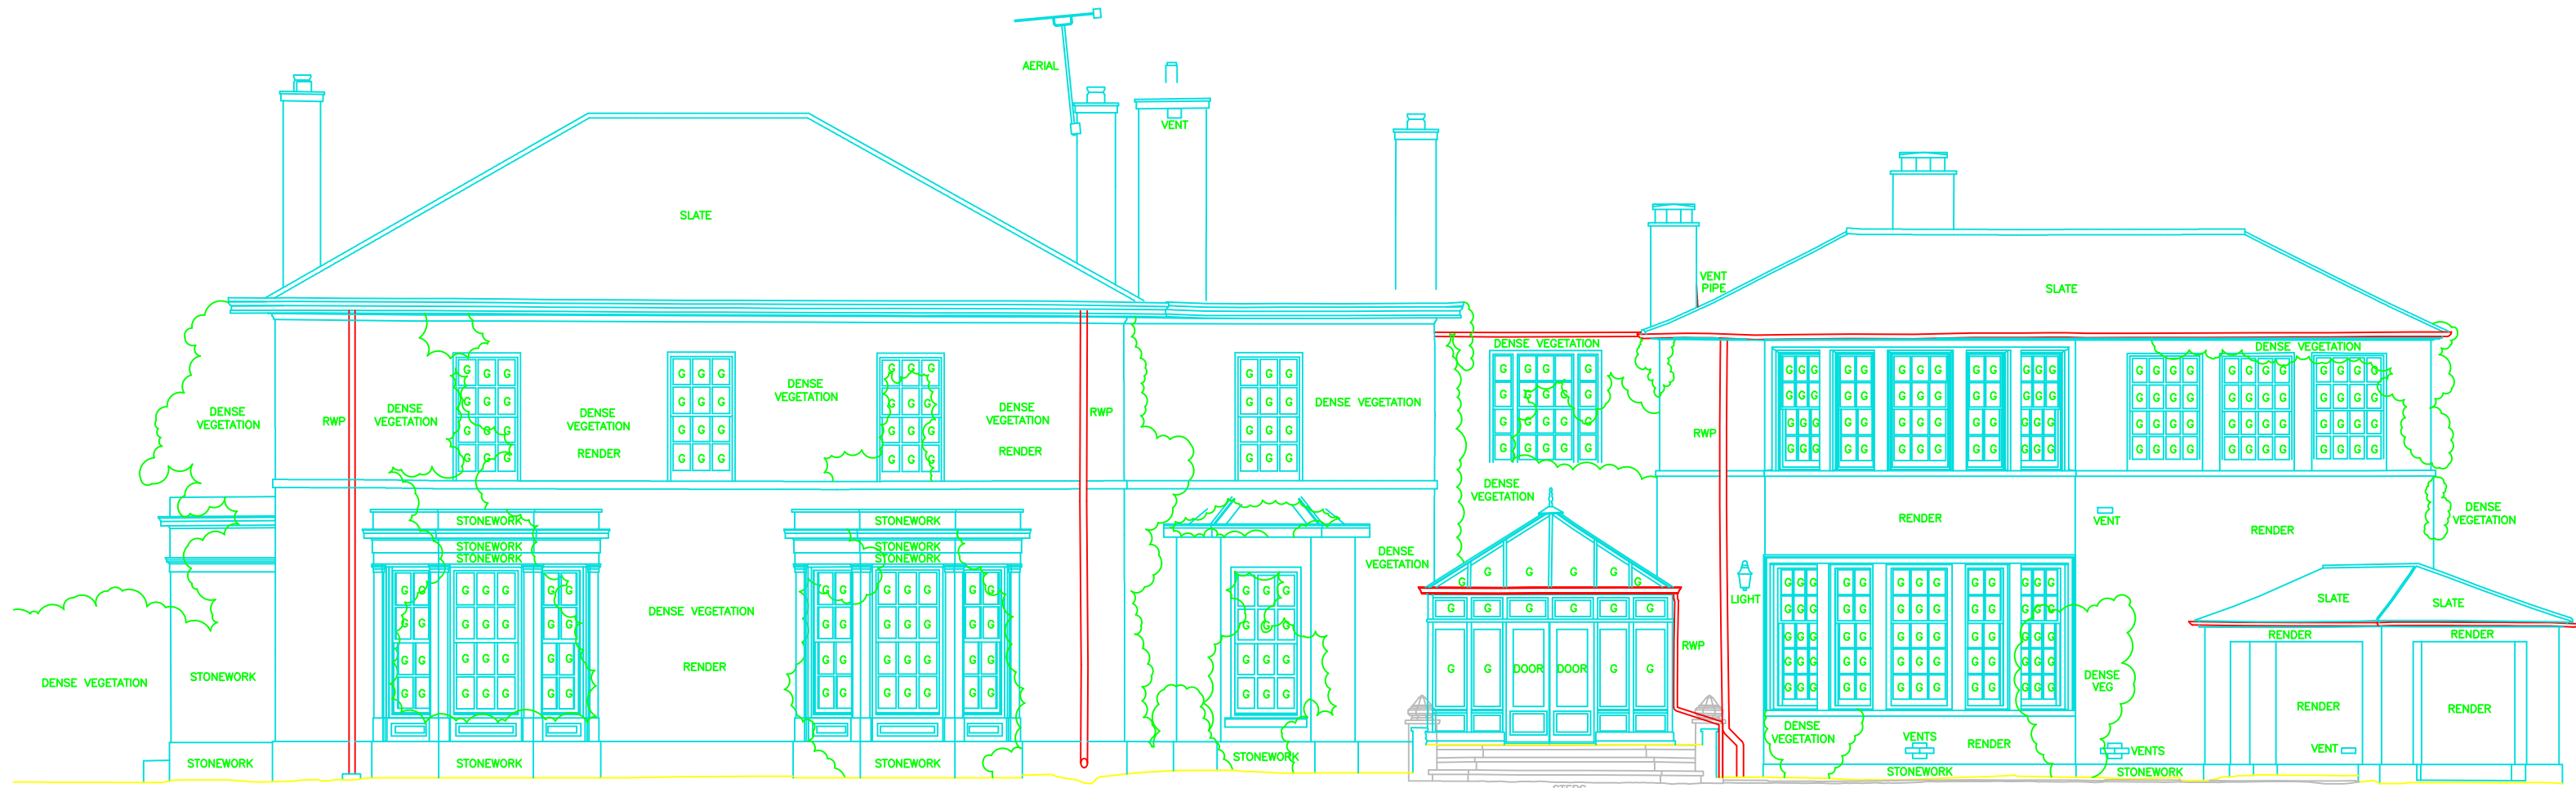

Existing

Datum 47.00m


3

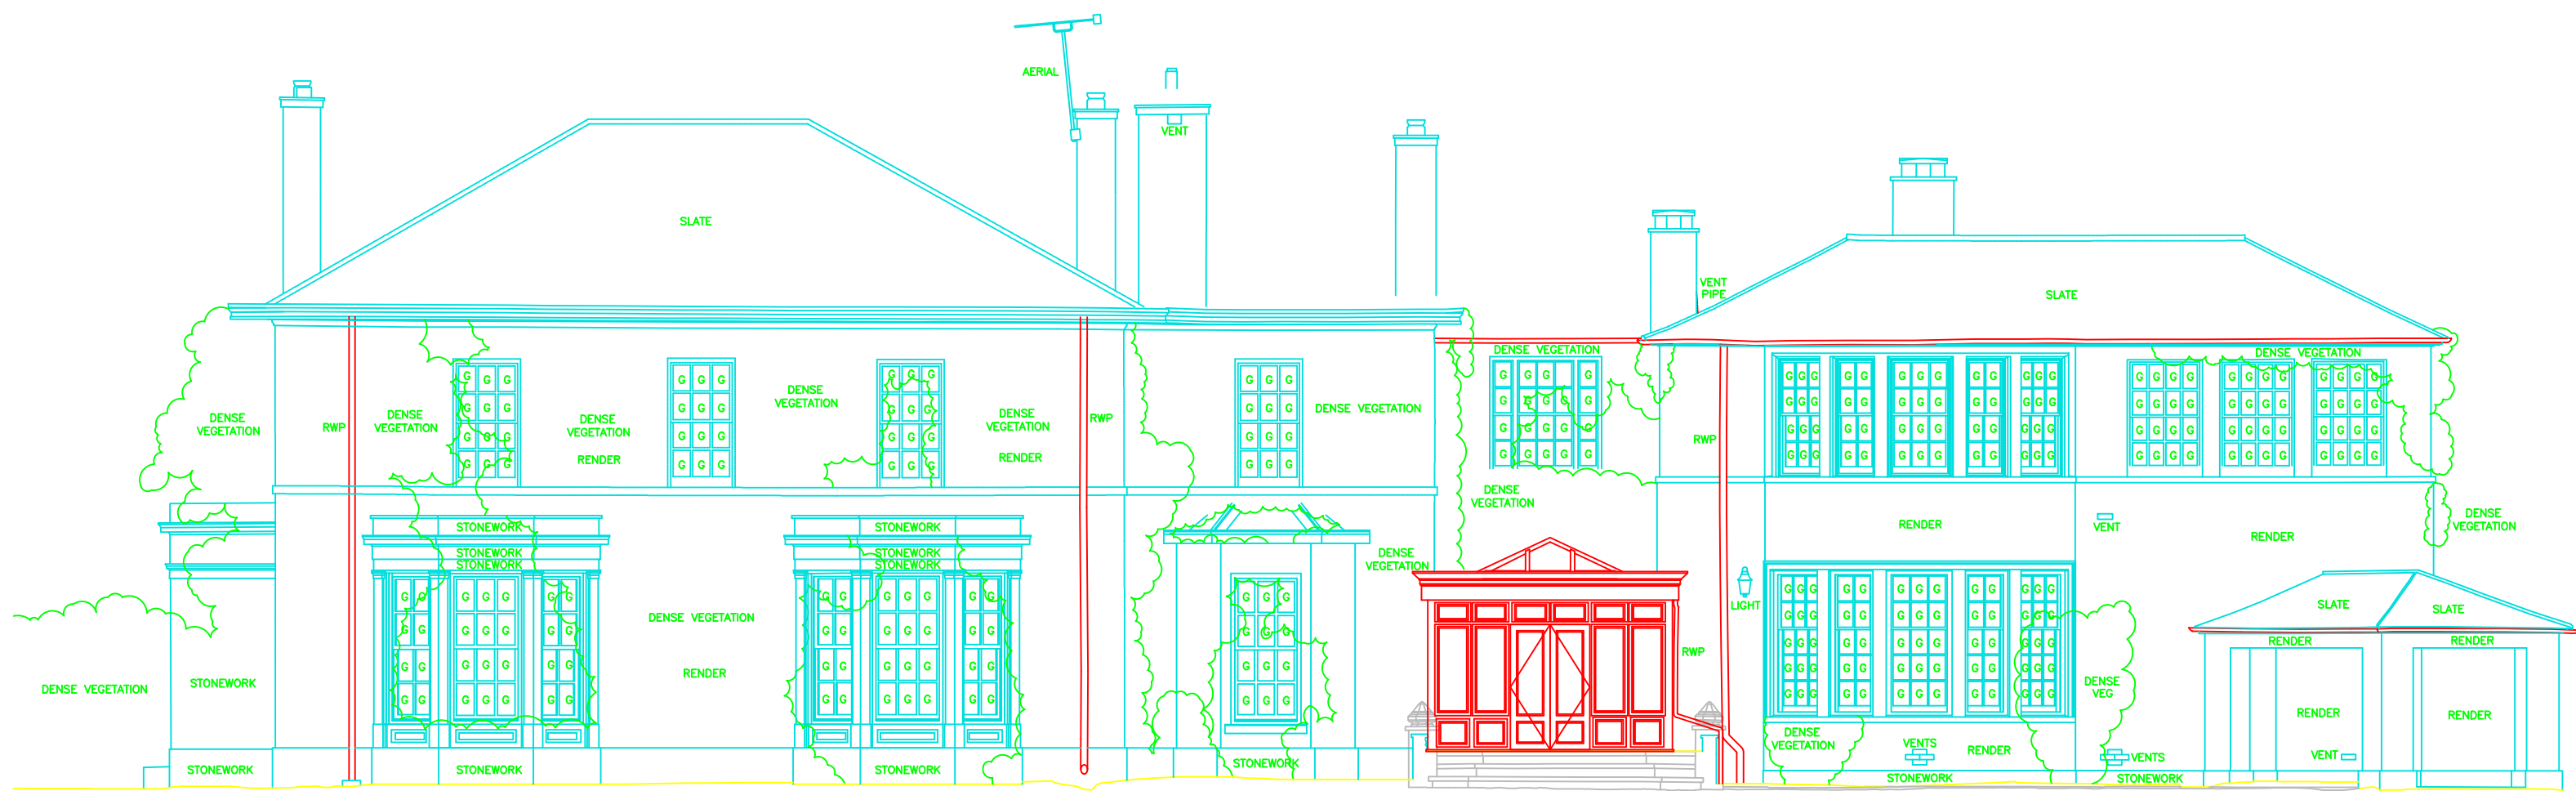

Proposed

Datum 47.00m


3

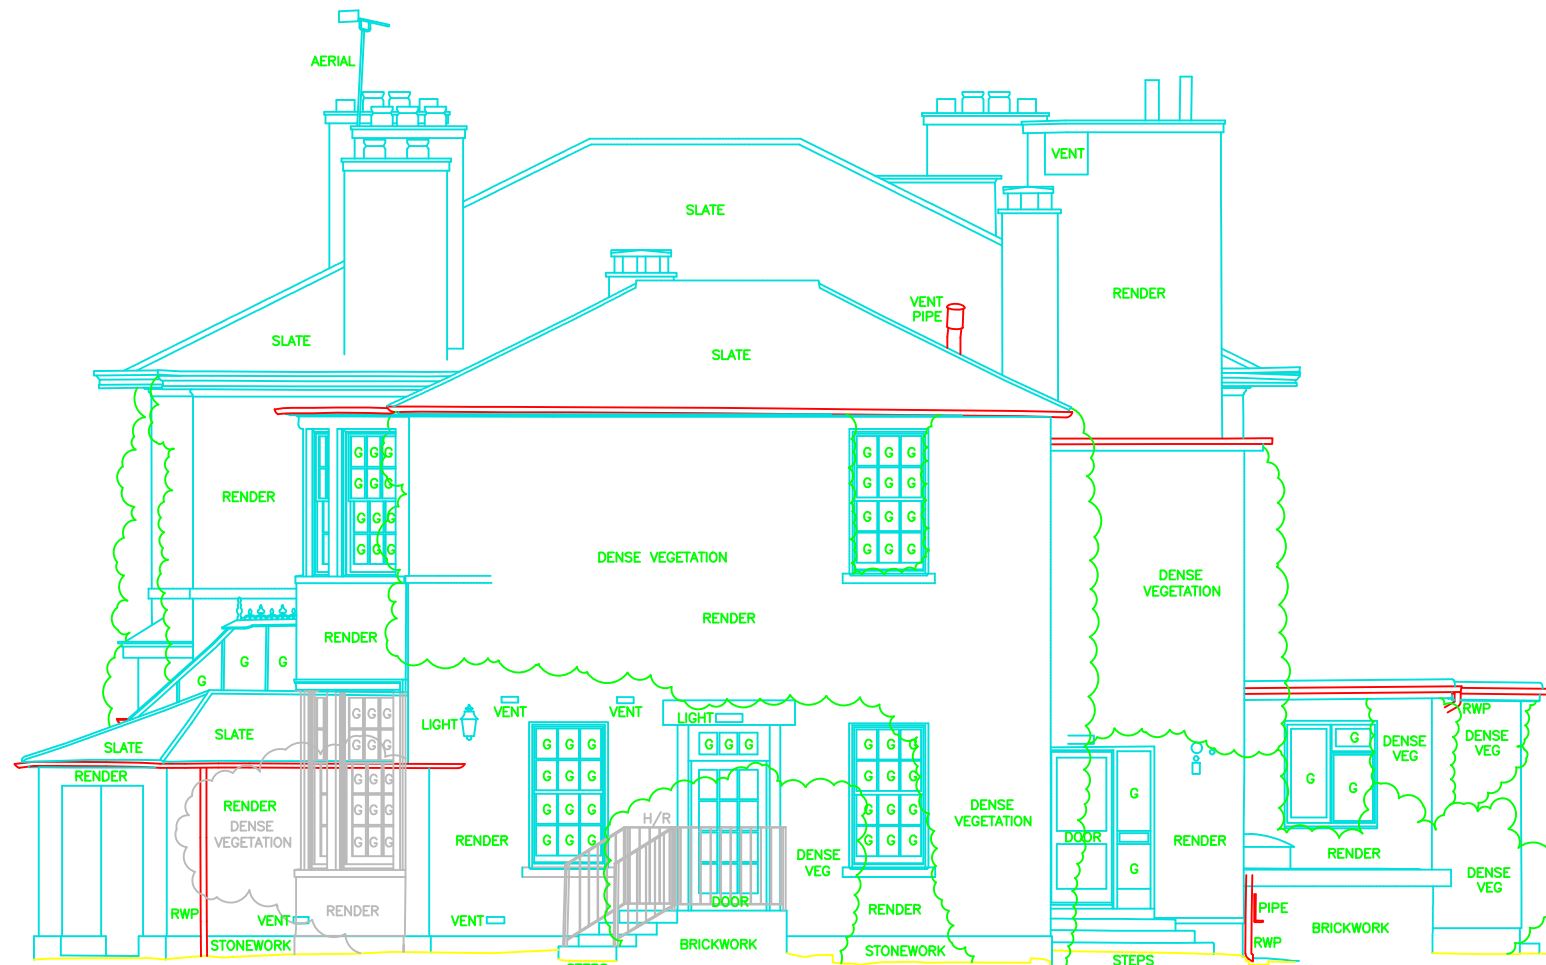

Existing

Datum 47.00m


4

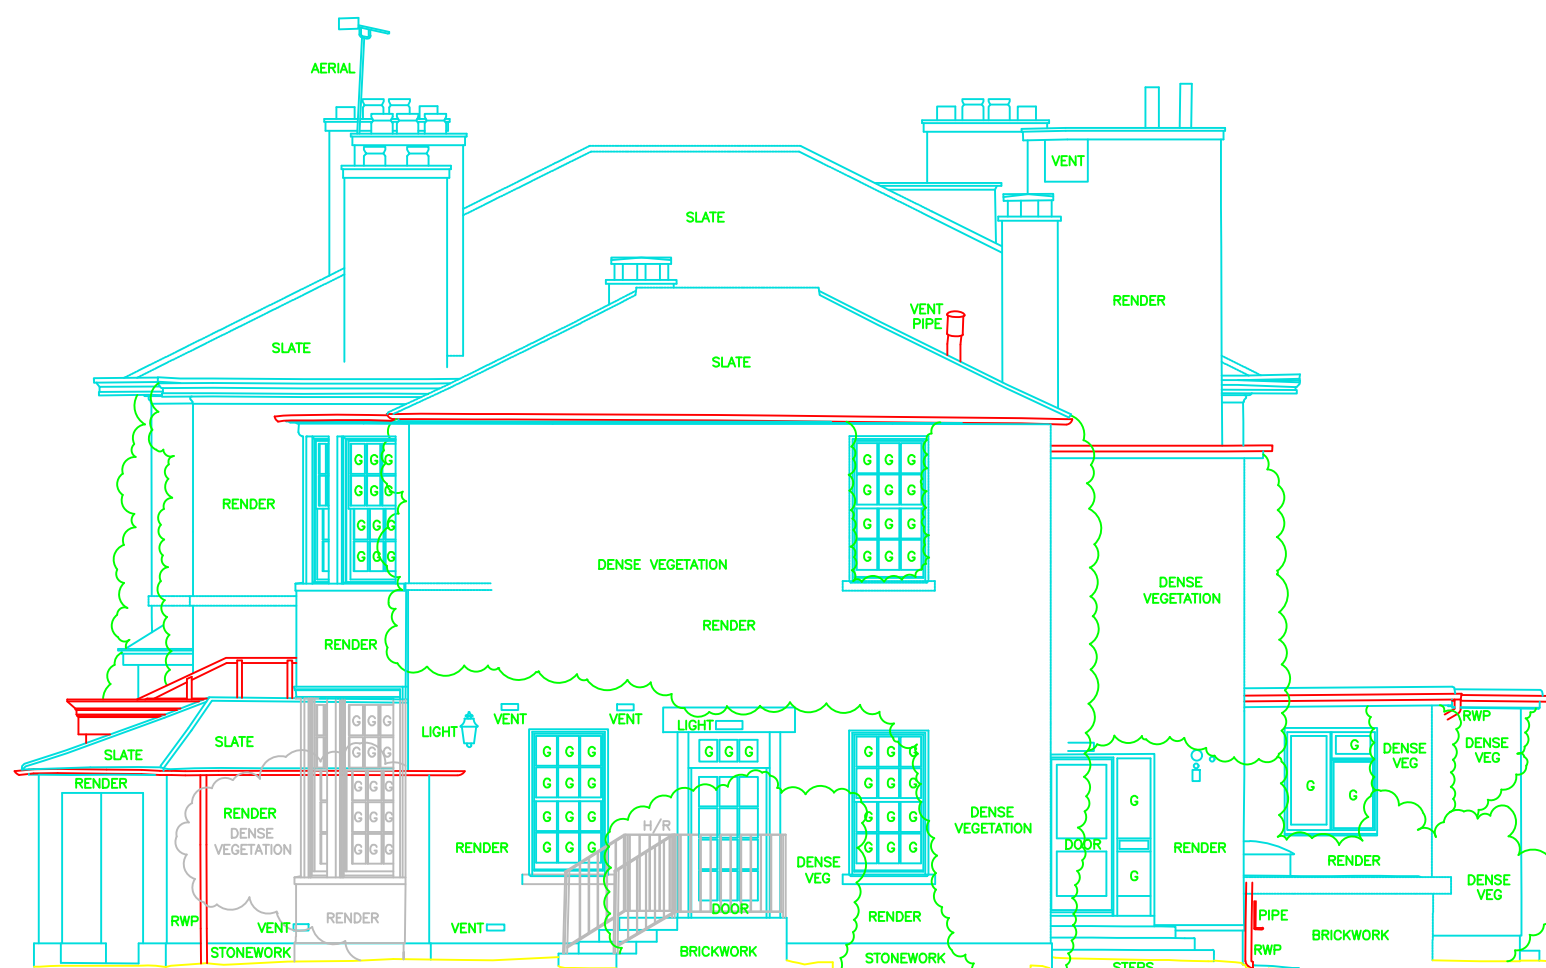

Proposed

Datum 47.00m


4

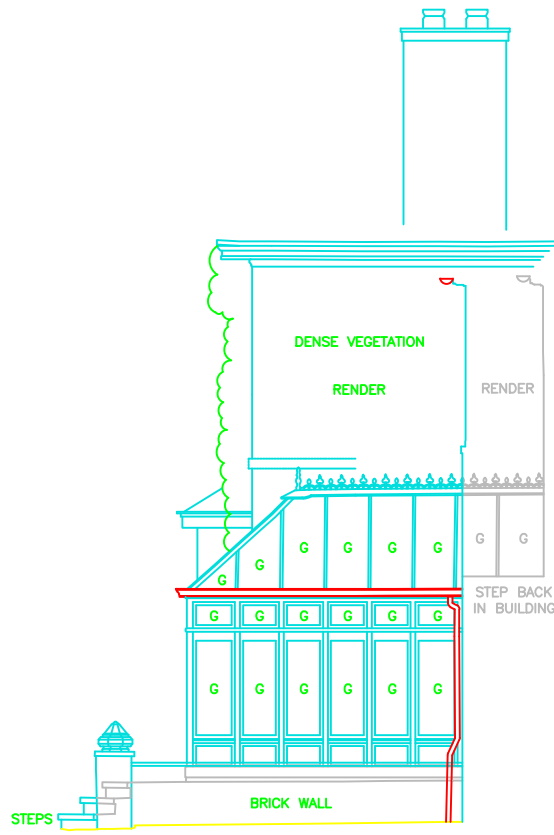

Existing

Datum 47.00m

5

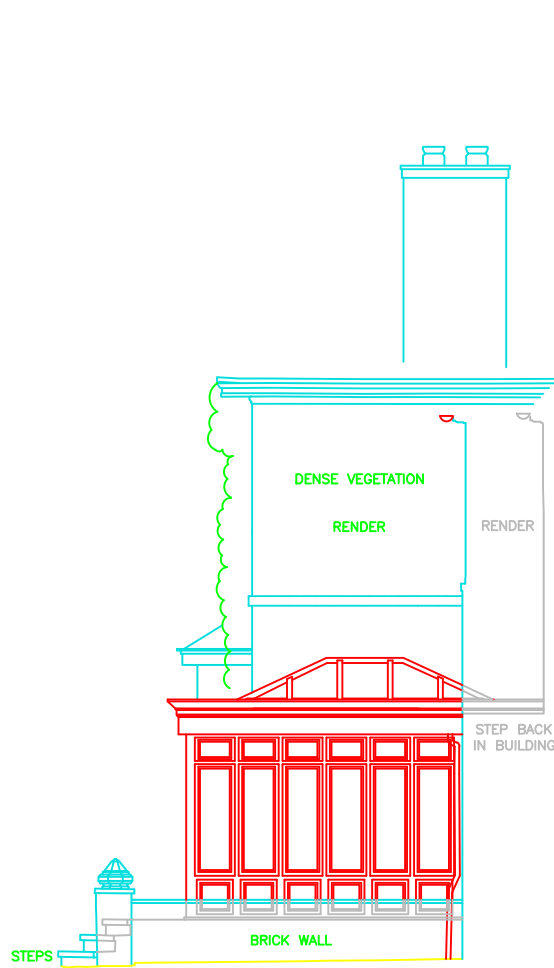

Proposed

Datum 47.00m

5

MANCHESTER
1824

The University of Manchester

Directorate of Estates and Facilities
Beyer Building
The University of Manchester
Oxford Road
Manchester
M13 9PL

NOTES

- DO NOT SCALE FROM THIS DRAWING.
- ALL MEASUREMENTS ARE IN MILLIMETERS UNLESS STATED OTHERWISE.
- THIS DRAWING IS TO BE READ IN CONJUNCTION WITH THE SPECIFICATION AND ALL RELEVANT ARCHITECTURAL, ELECTRICAL, MECHANICAL AND STRUCTURAL DRAWINGS.
- © UNIVERSITY OF MANCHESTER. THIS DRAWING MUST NOT BE REPRODUCED WITHOUT PERMISSION.
- DIRECTORATE OF ESTATES AND FACILITIES TO BE NOTIFIED OF ANY DISCREPANCIES.

Rev	Description	Date	By	Chk'd	Auth

Drawing Status	
PLANNING	
Project	
PN 8443 BROOMCROFT HALL - CONSERVATORY REPLACEMENT	
Site Name	
BROOMCROFT HALL	
Sub Site Name	
DIDSBURY	

Building Name		Building No.	
BROOMCROFT HALL		071AA	
Drawing Title.			
EXISTING AND PROPOSED ELEVATIONS			
PM	Drawn	Checked	Authorised
JW	CT	-	-
Scale @A1	Date	Date	Date
1:100	22.11.22	-	-
Drawing No.			Revision
071AA-8443-A103			-