

KEY:

- 01

NEW ENGLISH BOND BRICKWORK
- 02

NEW RUNNING HEADER BOND
- 03

NEW FACADE LOUVRE RIBBON
- 04

INLAY BRONZE/BRASS TONE METAL FEATURE PLATE
- 05

CLEAR GLAZED UNIT
- 06

GLAZED OPAQUE PANEL
- 07

CLEAR GLAZED BALUSTRADE
- 08

SLIDING GLAZED BALCONY DOORS
- 09

STAINLESS STEEL TRIM
- 10

CAPLESS CURTAIN WALL GLAZING
- 11

NEW SHOP FRONT GLAZING
- 12

ALUMINIUM OPENING WINDOW
- 13

CONTINUOUS PLANT LOUVRE
- 14

NEW SHOP FRONT DOOR
- 15

METAL ROOF PERGOLA
- 16

SHOPFRONT REFURBISHED
- 17

ORIGINAL SANDSTONE BANDING
- 18

ORIGINAL TIMBER WINDOW REFURBISHED AS REQUIRED
- 19

NEW SLATE ROOF COVERING AS REQUIRED
- 20

VENT SLOT TO HEAD OF WINDOW
- 21

DEMOLITION OF EXISTING STEPS
- 22

ORIGINAL SHOPFRONT DEMOLISHED TO CREATE WAY THROUGH
- 23

NEW DOOR TO ACCESS ROOF
- 24

ZINC CLADDING PANNEL
- 25

GLAZED BRIDGE LINK
- 26

PV ARRAY
- 27

INSET ENGLISH BOND BRICK WORK DETAIL
- 28

NEW SIGNAGE TO REPLACE NON-ORIGINAL EXISTING
- 29


INDICATIVE SIGNAGE ZONE
- 30

ZINC ROOF FINISH
- 31


GREEN WALL
- 32

BRONZE/BRASS TONED METAL CANOPY WITH GLAZED INFILL

KEY PLAN:

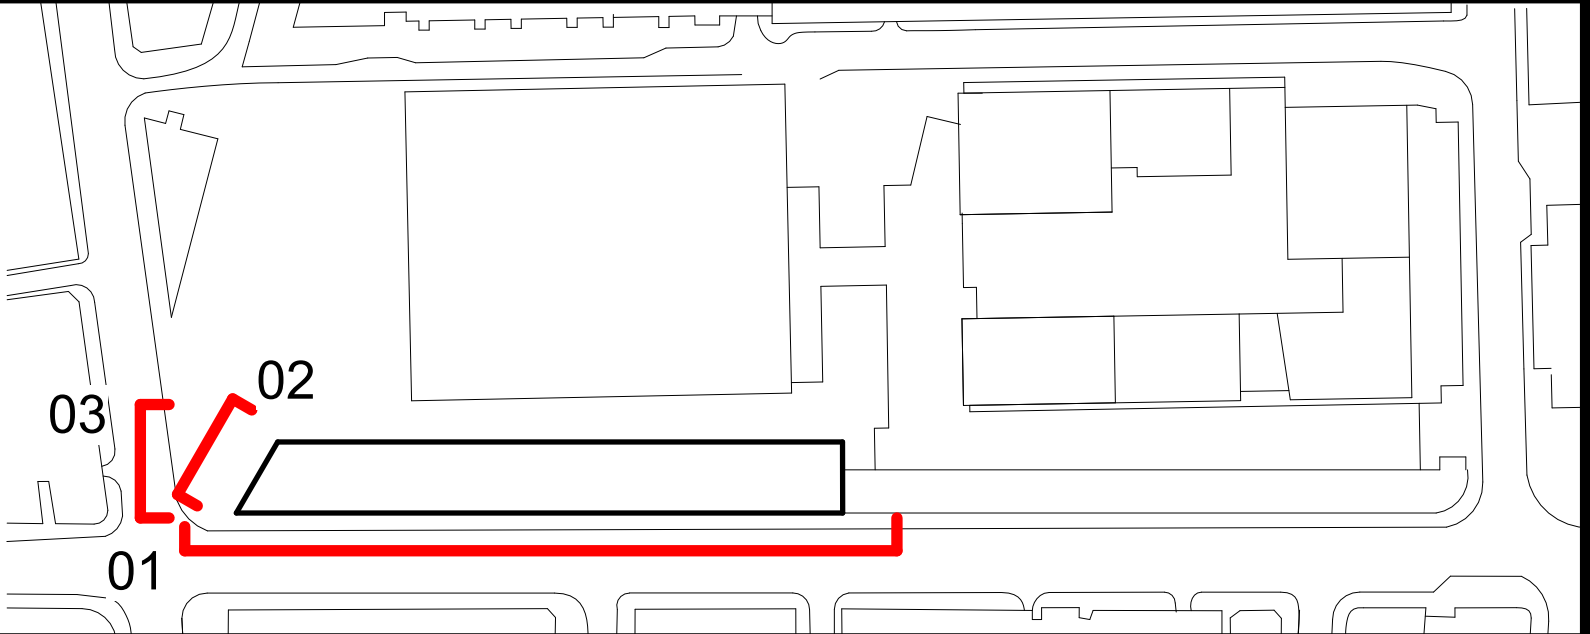

01 West Elevation - Zone 3A
North & Mid Terraces

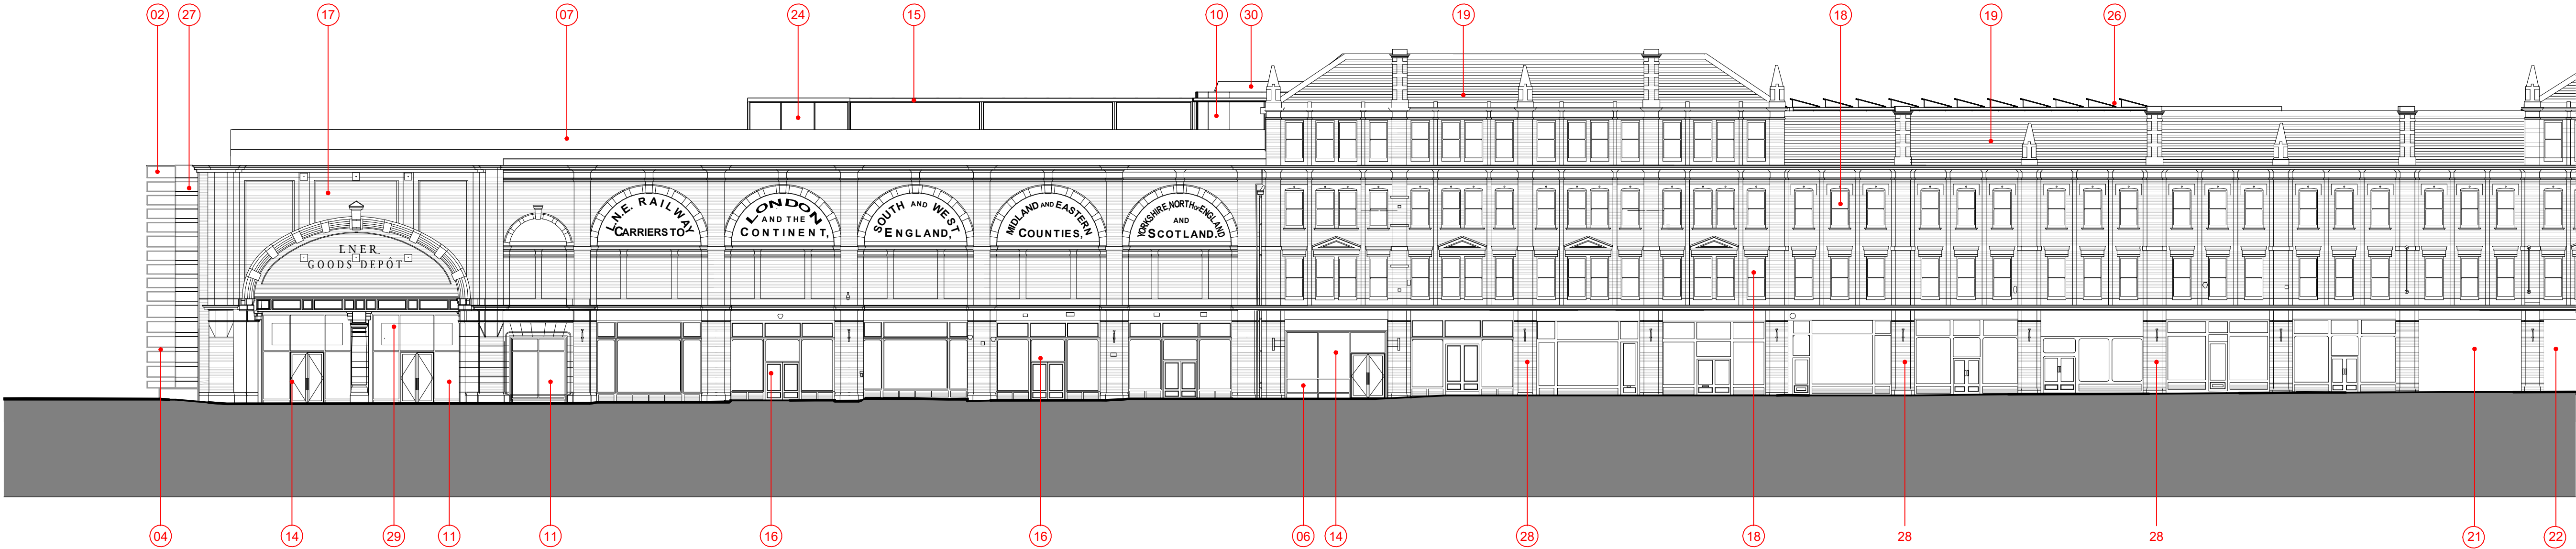

02 North Elevation - Zone 3A
North Terraces

