


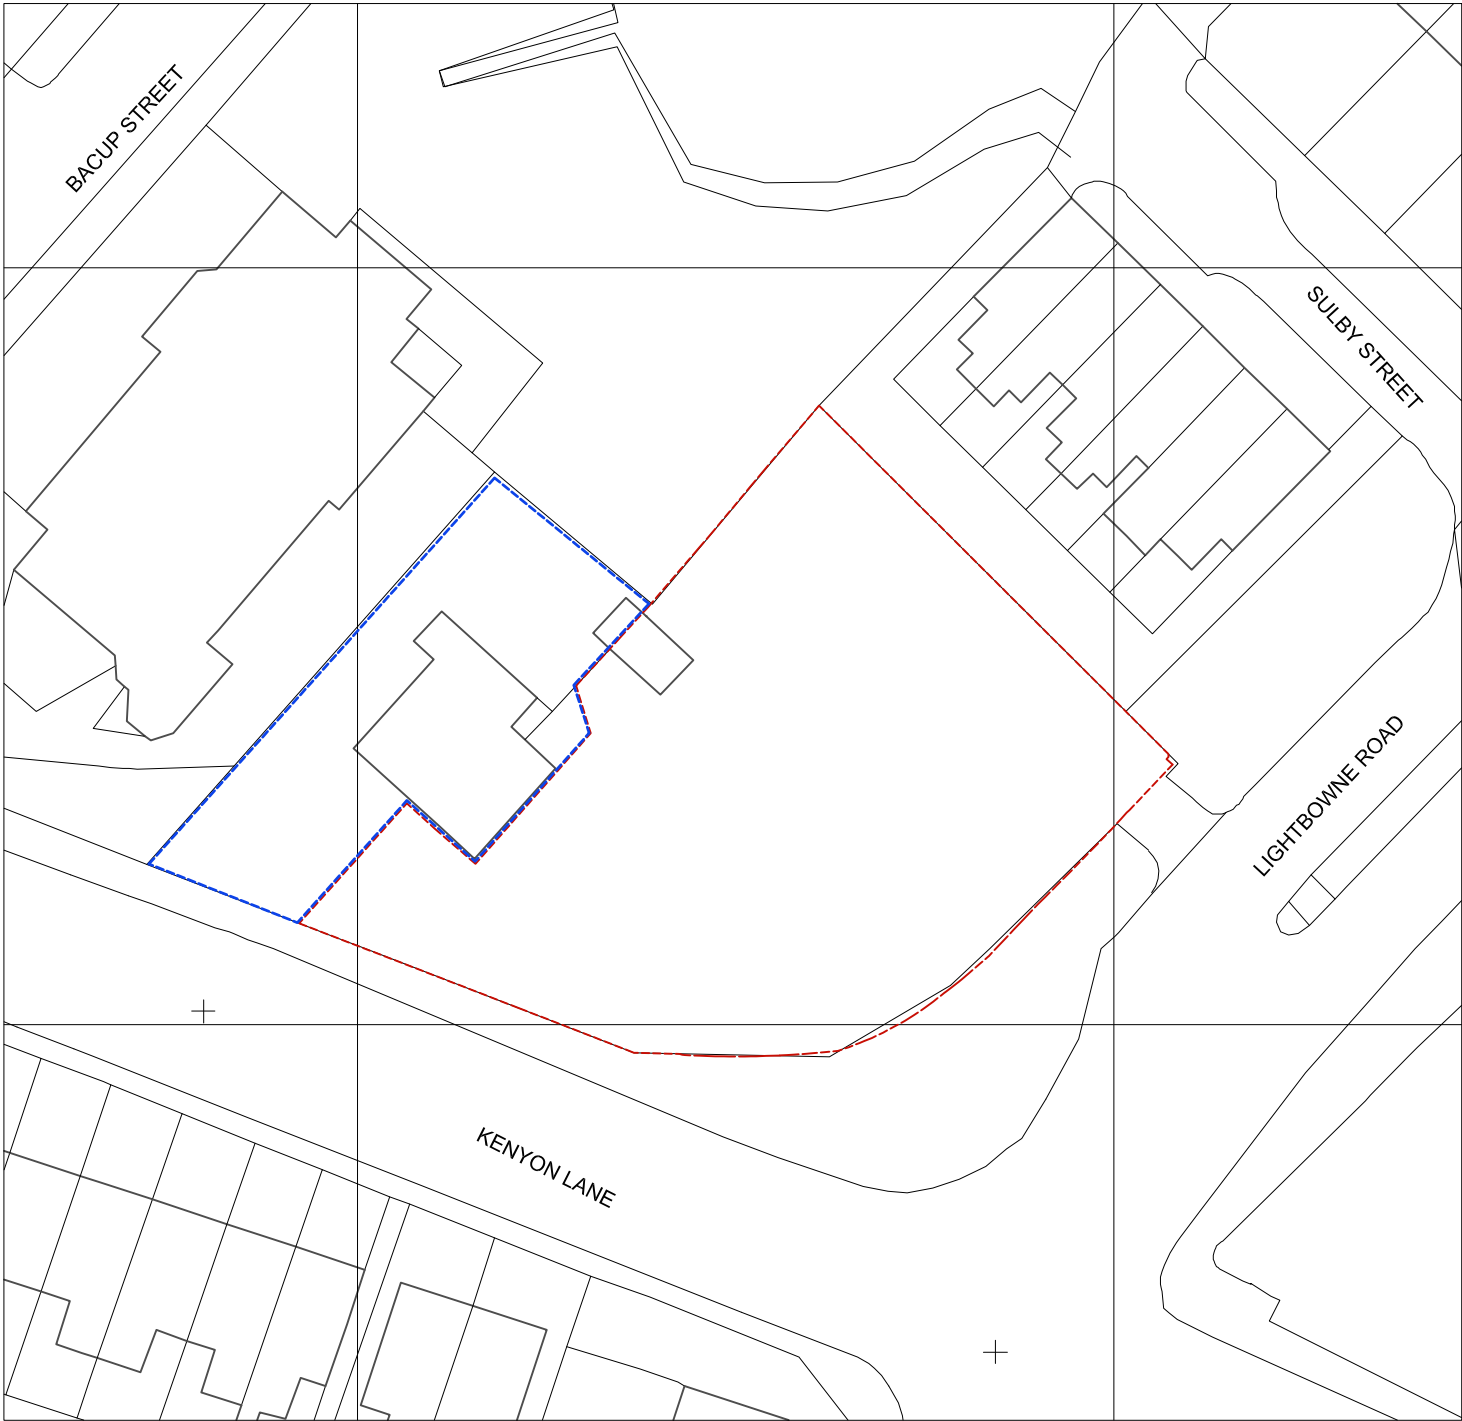

PROJECT St Lukes Rectory, Moston.		CLIENT Sean Booth		
PROJECT NO 163 -	SITE ST.LU -	PHASE PL -	DWG NO OS1	REV -
DRAWING TITLE Location plan.				
PHASE Planning - PL		DATE 01/12/22	REV	DATE
SCALE 1 : 500	SHEET A4			
sj simon james arq ltd/architects UK: 120 Grosvenor st, All Salnts, Manchester, M1 7HL				