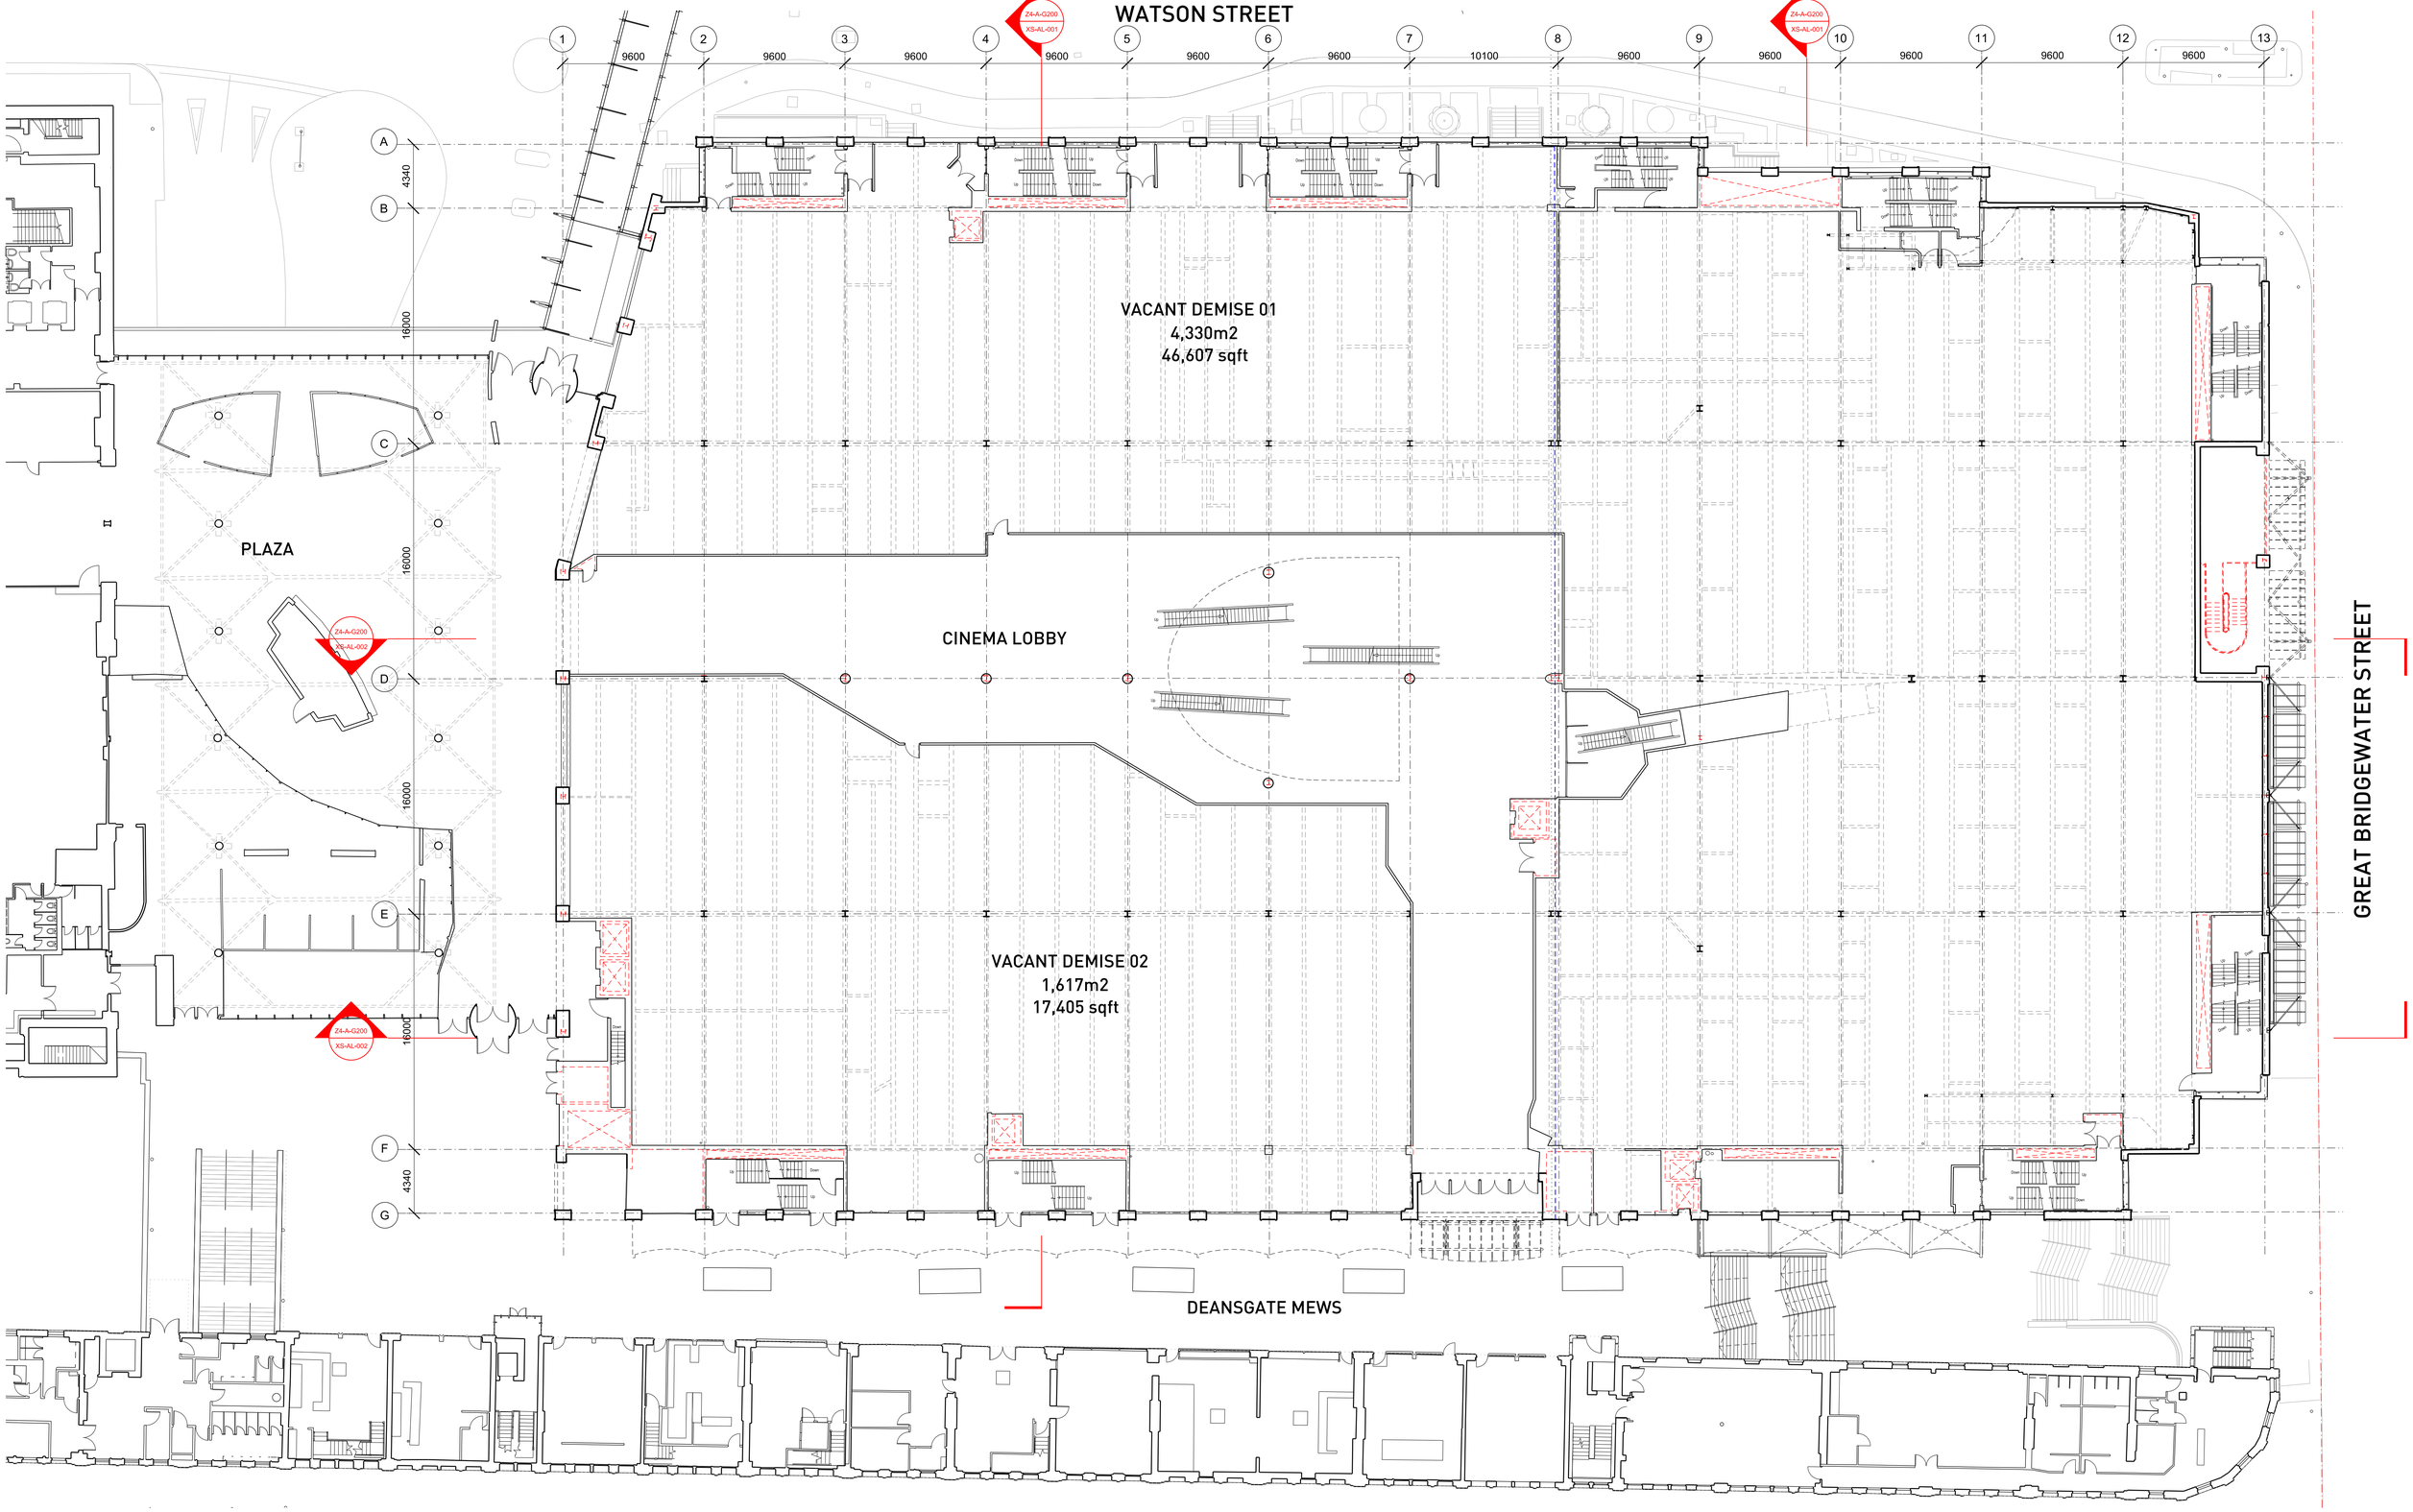



This drawing is copyright.
Do not scale off dimensions.

All dimensions to be checked on site by contractor.

Contractor to report and dimensional discrepancies, errors or omissions prior to commencing on site.

NORTH

| Rev | Date | Comment |
|---|---|---|
| P01 | 22-11-2022 | Planning Submission |

Project Title: Great Northern

Drawing Title: Leisure Box Existing Level 02 Plan

Job No: 10422

Scale: 1:200 @ A1

Status: PLANNING

Drawing No: 10422-SHP-Z4-A-B5D9-G200-XP-02-001

Revision: P01

simpsonhaugh
MANCHESTER +44 (0)161 835 2345
LONDON +44 (0)20 7549 4000

© SimpsonHaugh and Partners 2022