

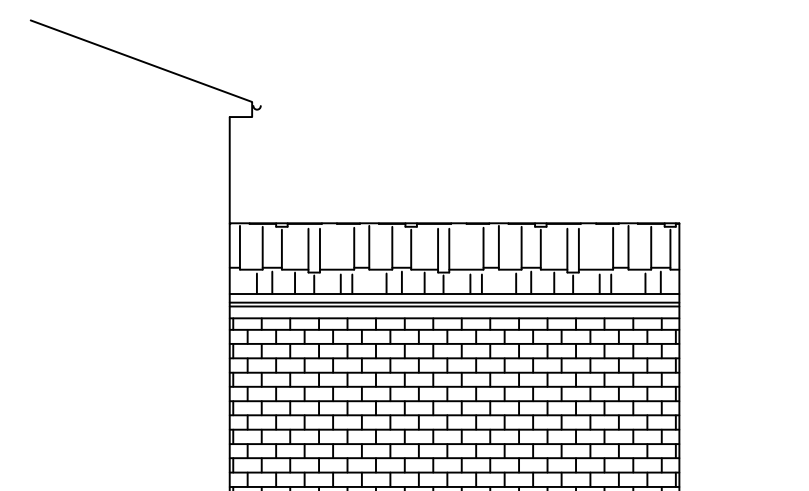
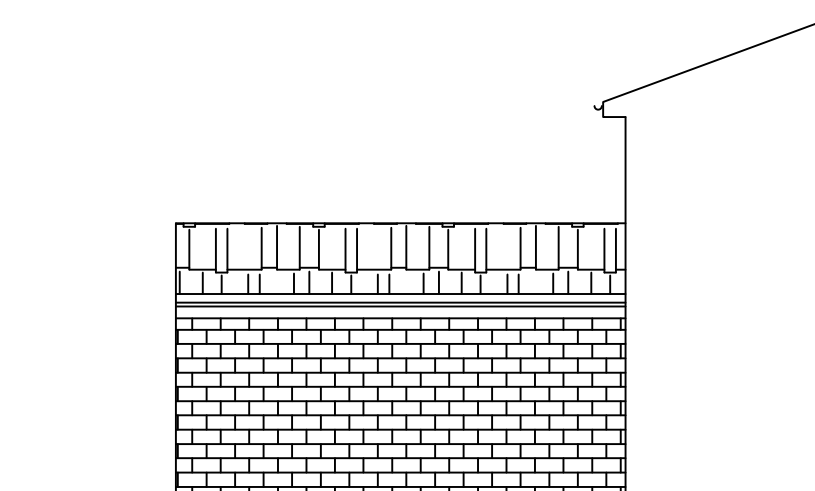
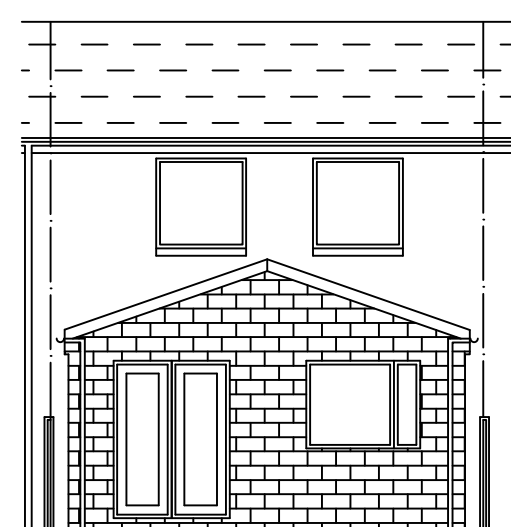
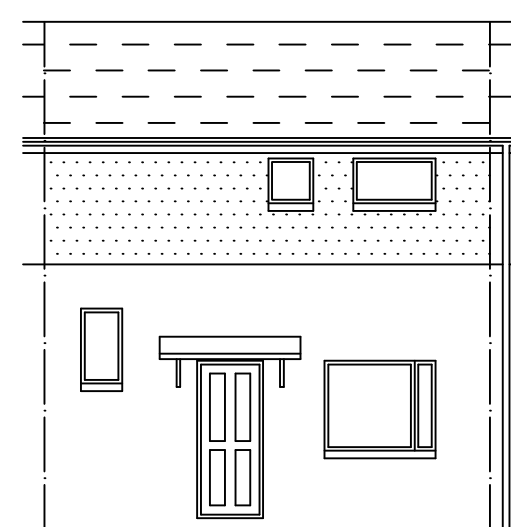
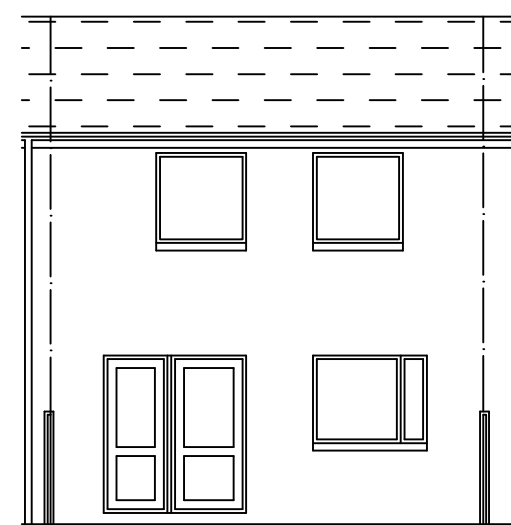
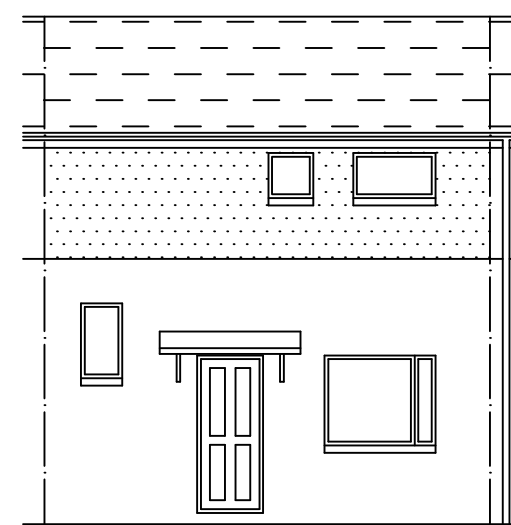


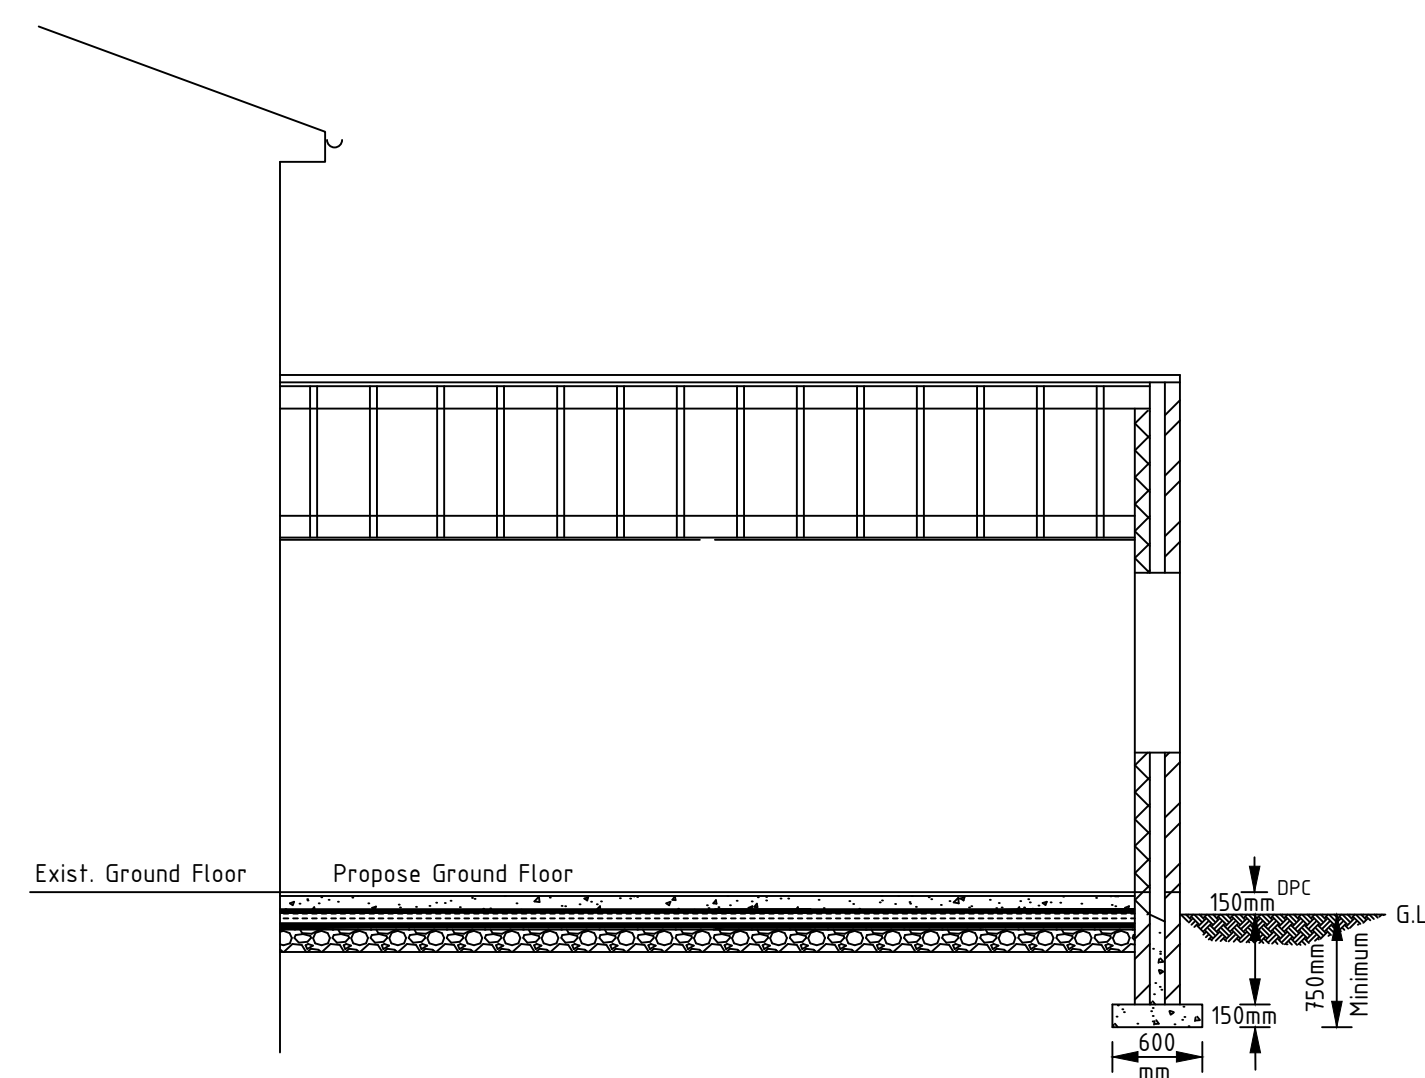

Roof Construction:
Marley Duo Modern smooth grey
interlocking or similar approved tiles to
match existing.
Pitch of roof to be 18 degrees.
47x125mm Grade C16 Rafter at 400mm
centres to TRADA Table 16
47x120mm Grade C16 Ceiling joists at
400mm centres to TRADA Table 8.
15mm plasterboard to ceiling to be
plastered and skimmed.

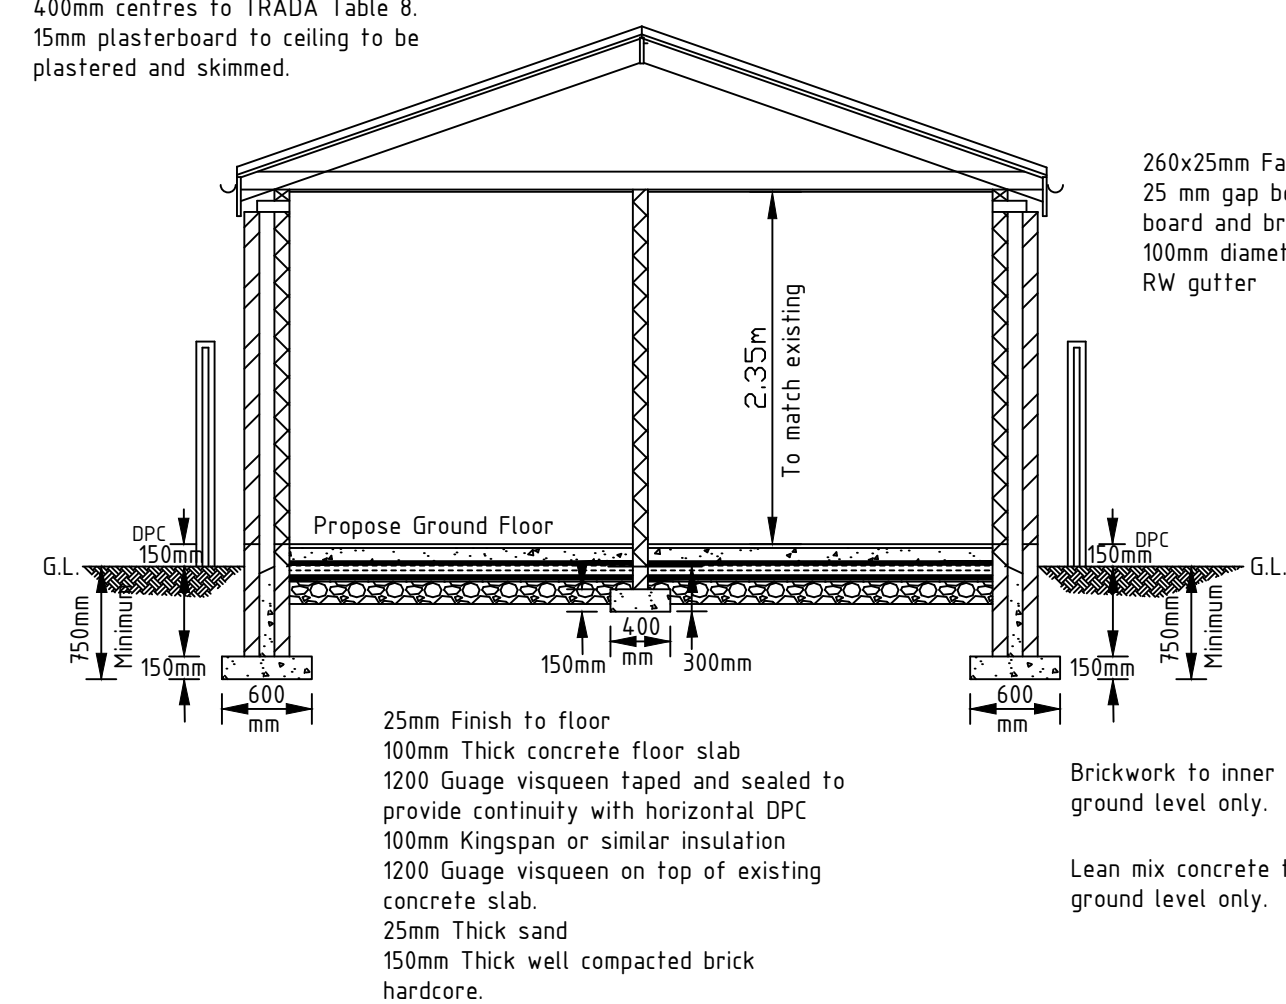

NOTES

No	DATE	DRAWN	CHK'D	AMENDMENT
----	------	-------	-------	-----------

DRAWING STATUS

Planning

CLIENT Mr M. Hussain

PROJECT
16 Pembroke Close, Ardwick,
Manchester M13 9DY

DRAWN A. Ul-Haq

CHKD	AUH
------	-----

TITLE Proposed Single Storey Rear Extension

Sections and Existing & Proposed Elevations.
Sheet 2 of 2

Sheet 2 of 2

SCALE
Elevations=1:10
Sections=1:50

00	DRAWING No 2022/04/02
----	--------------------------

DATE	AMDT
Sept. 2022	

AMDT