

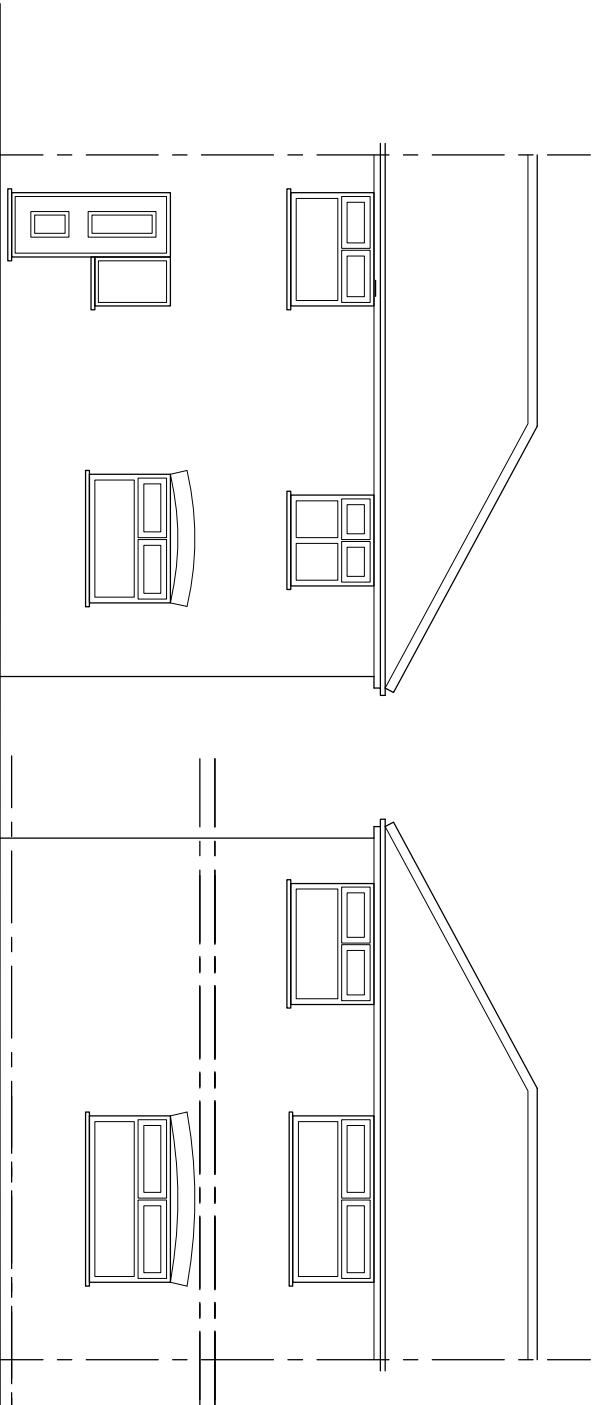
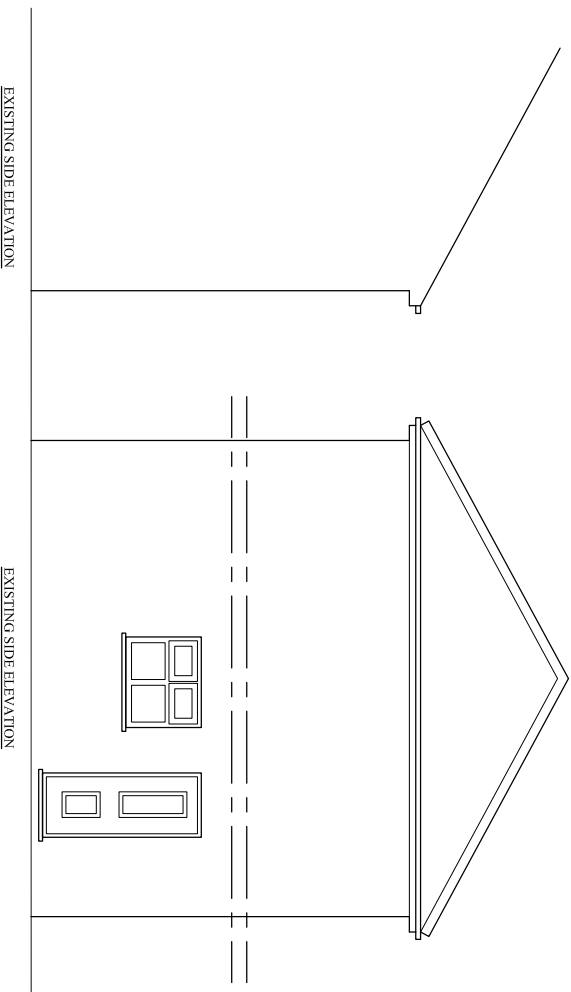
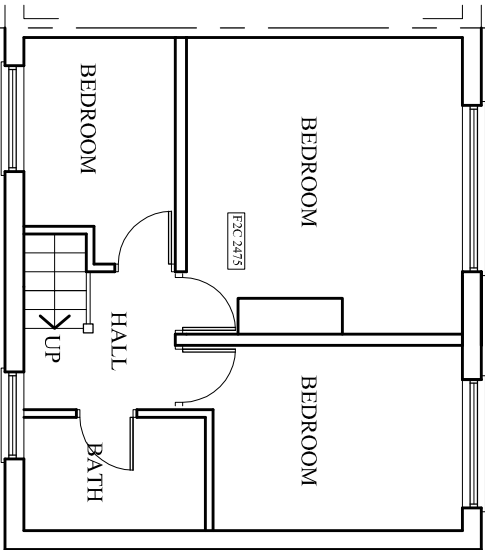


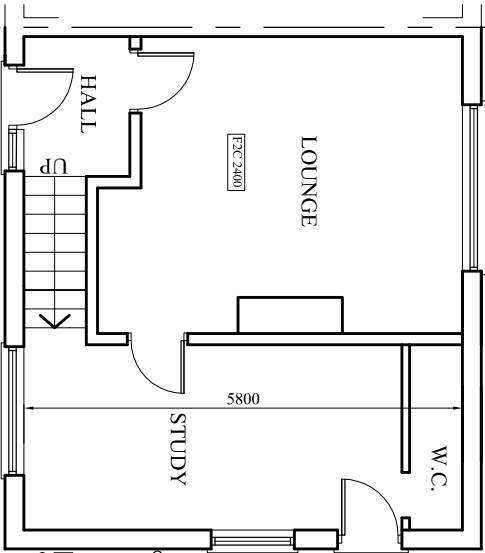

G A R D E N

 

PROJECT
74 Hart Road, Fallowfield

CLIENT
Mr. Ahmed Shah

DRAWING TITLE
Existing Plan

JOB No. NA-P01
DRAWING No.

SCALE DATE REVISION
1:100@A3 Dec. 2022
DRAWN CHECKED BY -

t: 0782 895 3405
e: niamat@hotmail.co.uk