



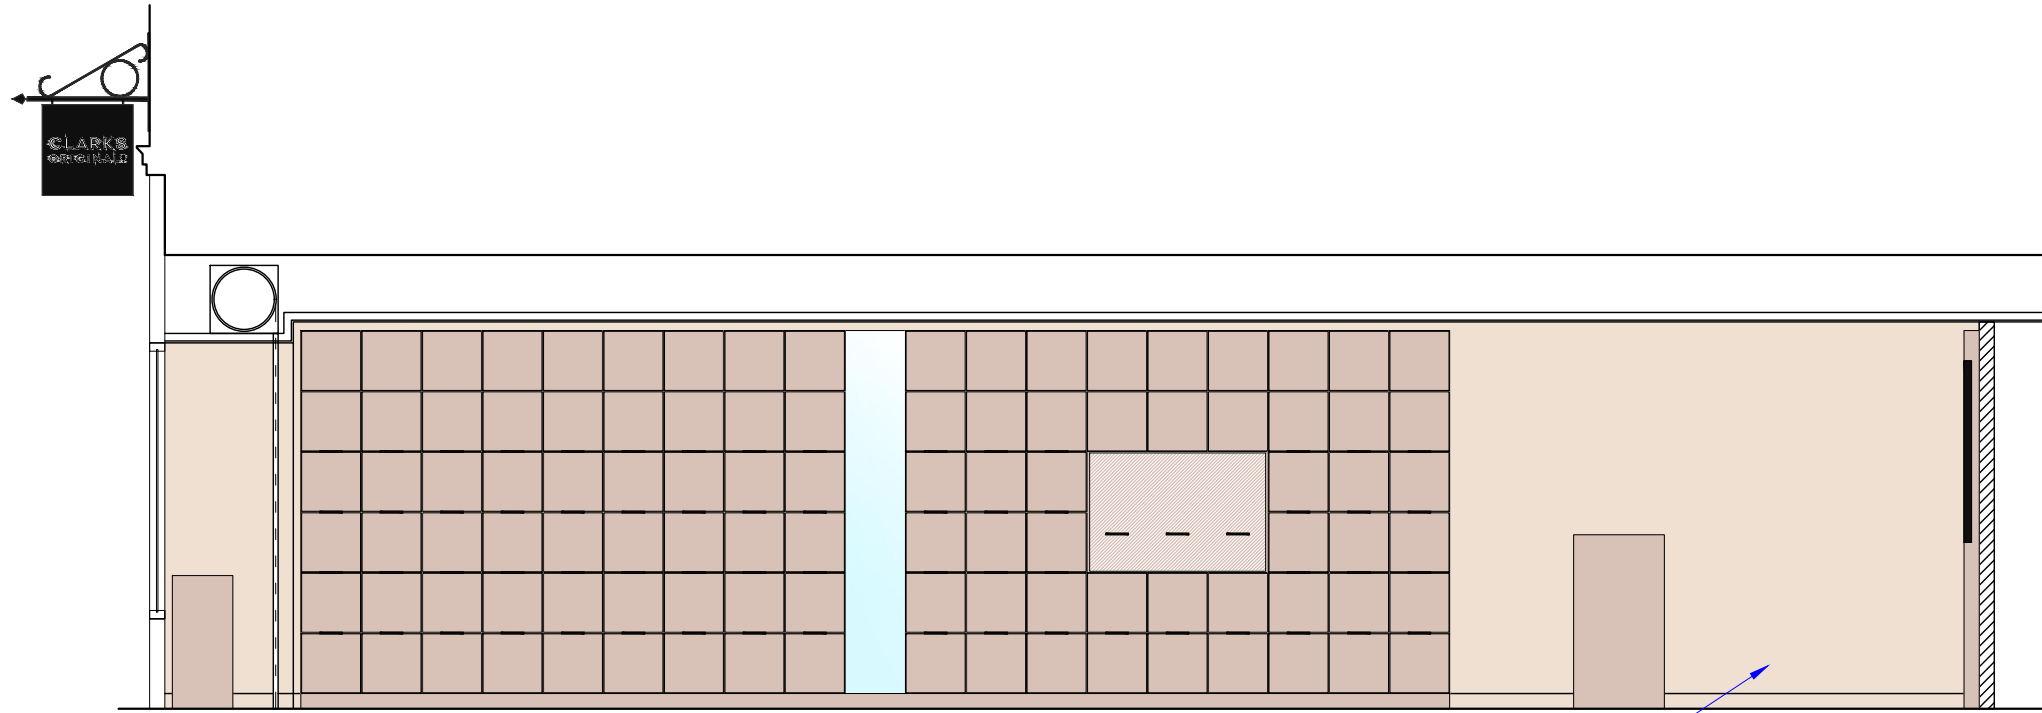


SECTION A-A
(1:50 @ A3)

All Sales area walls decorated in Dulux Sandstone, matte finish. Stockroom door also finished in this colour.

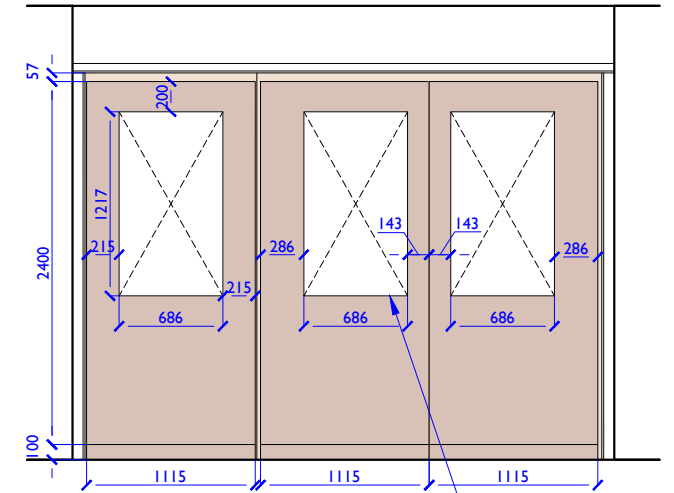


SECTION B-B
(1:50 @ A3)

55" Digital screens, pop-out mounting.

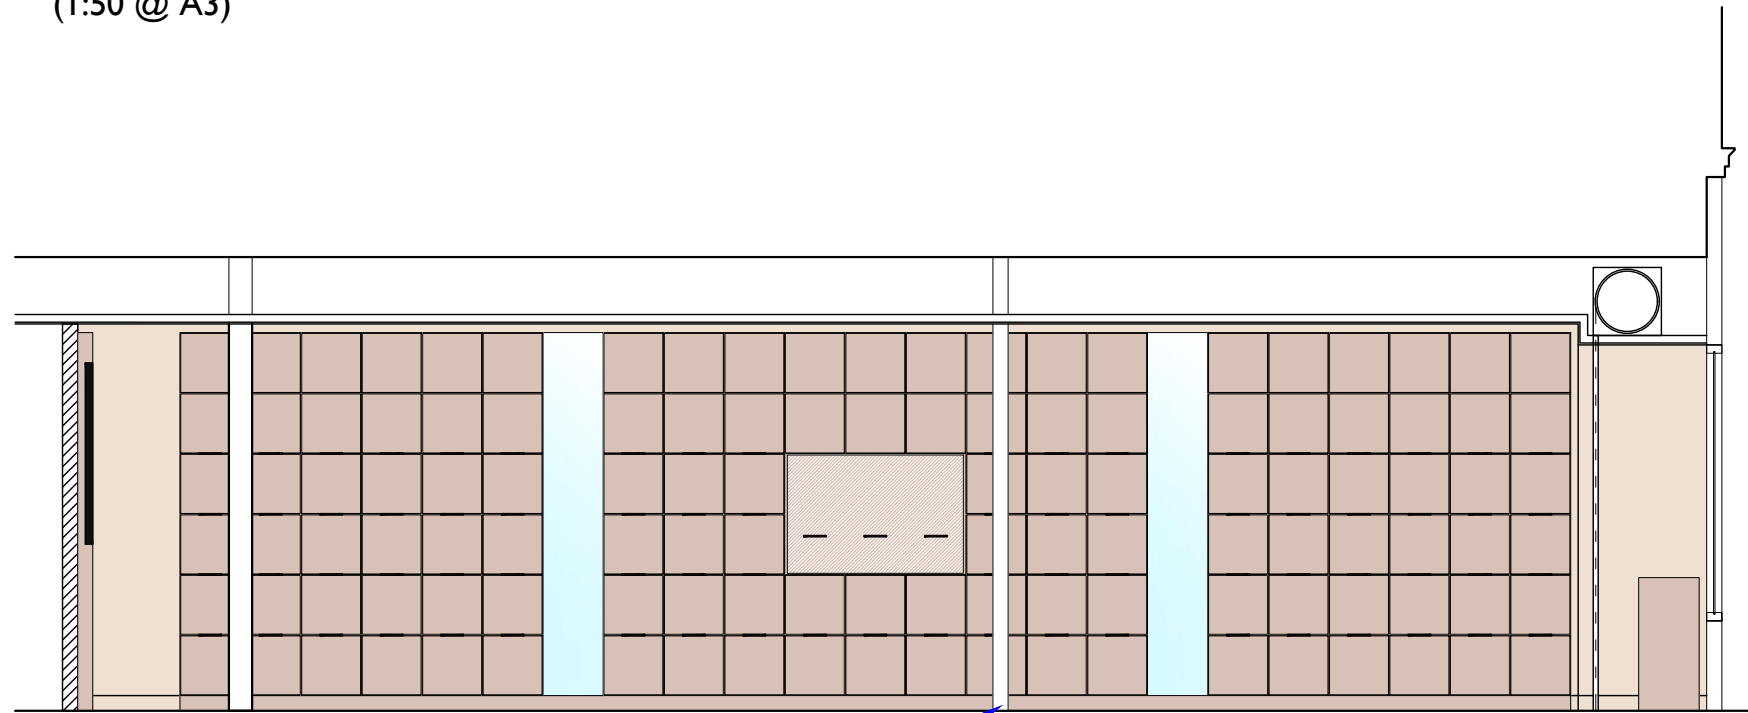

SECTION C-C
(1:50 @ A3)

Columns, ceiling & entrance soffit(s) finished in RAL 9003 signal white as standard.

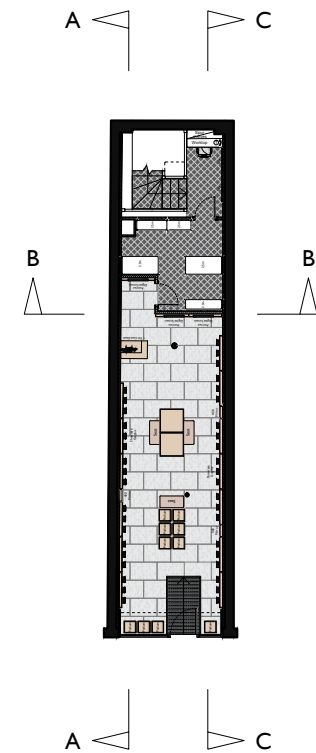

REVISIONS		
Revision	Date	Initials
Rev A	07.07.22	GB
Updated following marketing feedback.		
Rev B	07.07.22	GB
Updated to correct screen sizes.		
SCALE		
0	1:50	2000
SECTIONS A-A & B-B CONSTRUCTION ISSUE		
56 King Street Manchester M2 4LY		
Designer:	GB	
Date:	16.06.22	
Scale:	1:25 at A3	
Drawing Number:	ORIG/22/10	
Revision:	B	