

All dimensions are to be checked on site, any discrepancies are to be reported to the Architect before work commences. Do not scale from this drawing.

This drawing is to be read in conjunction with all relevant consultants and specialists drawings / documents, any discrepancies are to be reported to the Architect before the affected work commences.

All structural components shown are indicative only. Details / calculations of structural members are to be provided by the Structural Engineer.

This drawing is copyright.


A First Issue 04/08/2022



Proposed Reyner Street Elevation 1:200



Existing Reyner Street Elevation 1:200

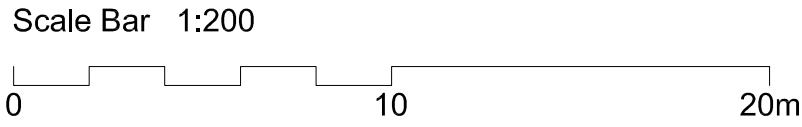

T+A Tang & Associates Ltd
Chartered Architects

Tel : 0161 877 9587 10/F, 1 City Approach, Albert Street,
Eccles, Manchester, M30 0SG, UK
e-mail: barrytang@tangassociates.co.uk

Client:
Mrs. Shirley Low

Project:
41 - 43 Faulkner St, Manchester M1 4EE

Drawing Title:
Existing and Proposed Reyner Street Elevations

Scale: 1:200 @ A1 Date: August 2022

Drawing No: 9807/122 Revision: A