





Location Plan

N

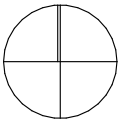

SITE BOUNDARY

SITE AREA : 2170.5m²

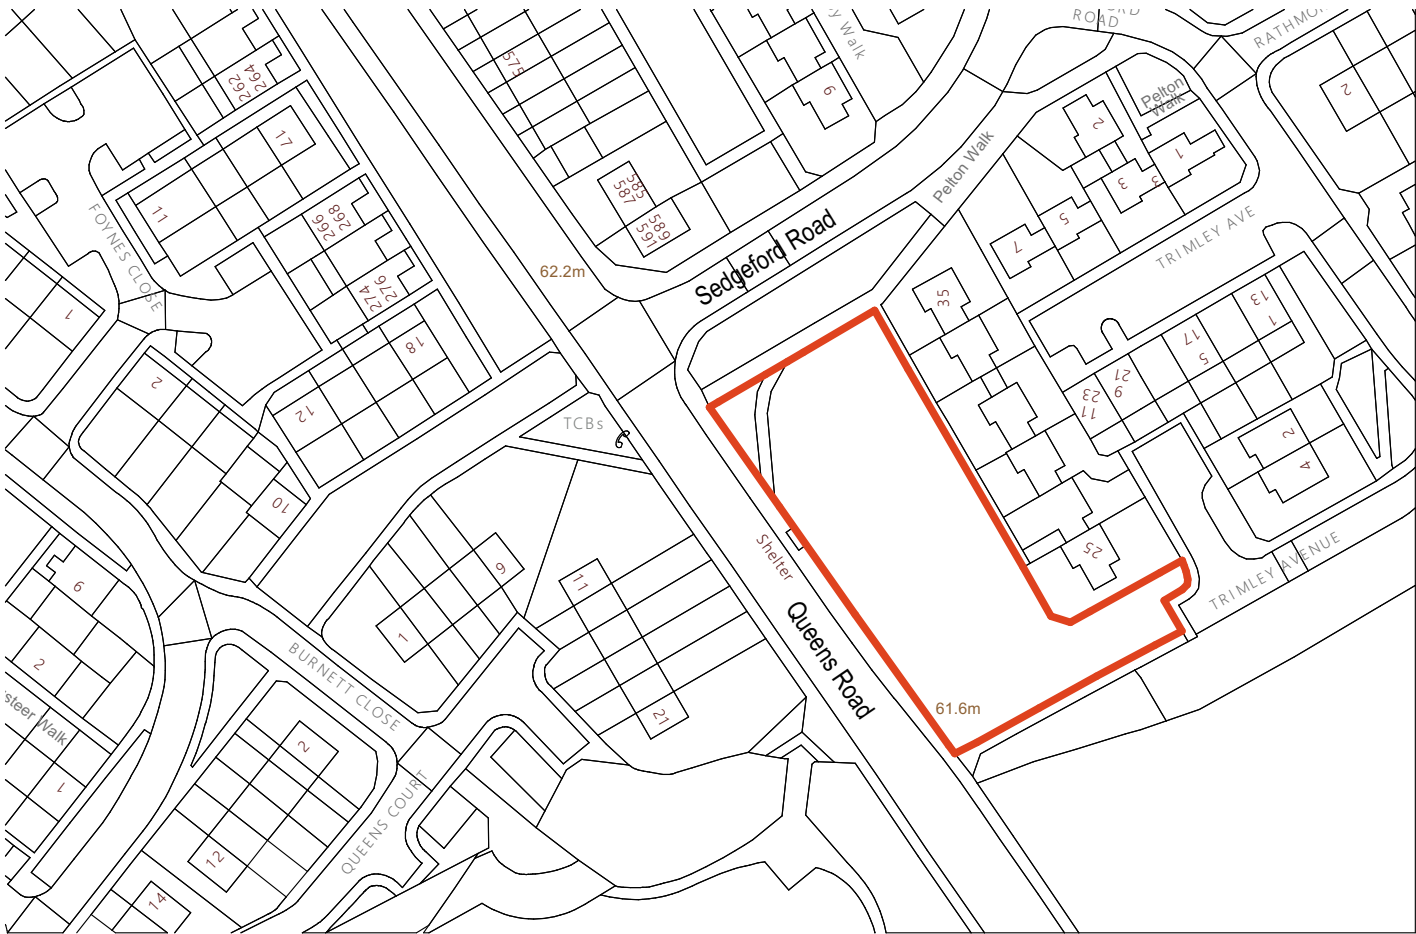

PROJECT

Queens Road P500 Phase 1
Manchester M40 8TQ

TITLE

Location Plan

SIZE A4	STATUS PLANNING	
	PROJECT No 1788	DRAWING No PL.001
	DRAWN by HW	CHECKED DS
	DATE NOV 22	SCALE (u.n.o) 1:1250

JOHN MCCALL ARCHITECTS LTD

No .1 Arts Village, Henry Street, Liverpool L1 5BS Tel: 0151 707 1818 Fax: 707 1819

4a Rock Mill Lane, New Mills, SK22 3BN e-mail: admin@johnmccall.co.uk