
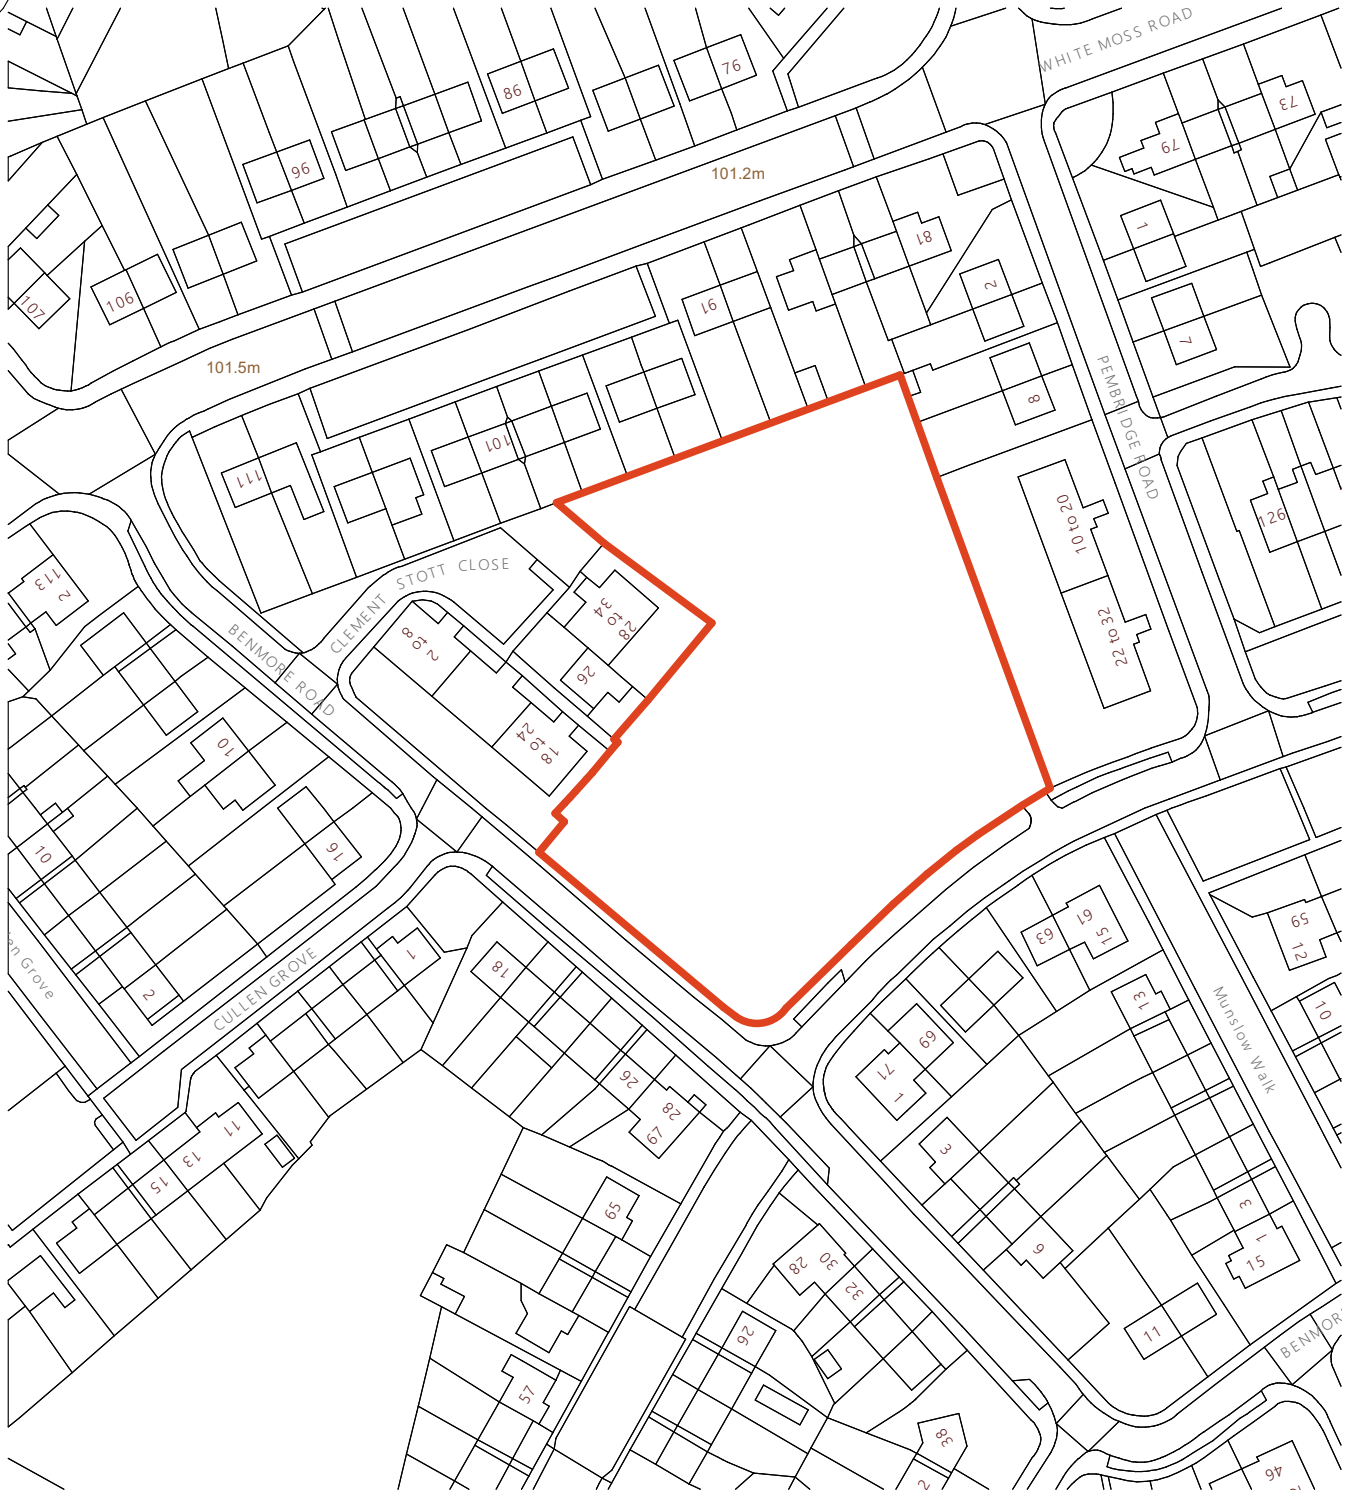


**N**

SITE AREA : 5283m<sup>2</sup>

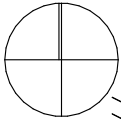

1:1250

■ TITLE

SIZE  
**A4**

## PLANNING

1785

PL.001

HW

DS

SCALE (u.n.o)

NOV 22

**1:1250**

JOHN McCALL ARCHITECTS LTD

 No.1 Arts Village, Henry Street, Liverpool L1 5BS Tel: 0151 707 1818 Fax: 707 1819

☐ 4a Rock Mill Lane, New Mills, SK22 3BN    e-mail: [admin@JohnMcCall.co.UK](mailto:admin@JohnMcCall.co.UK)