
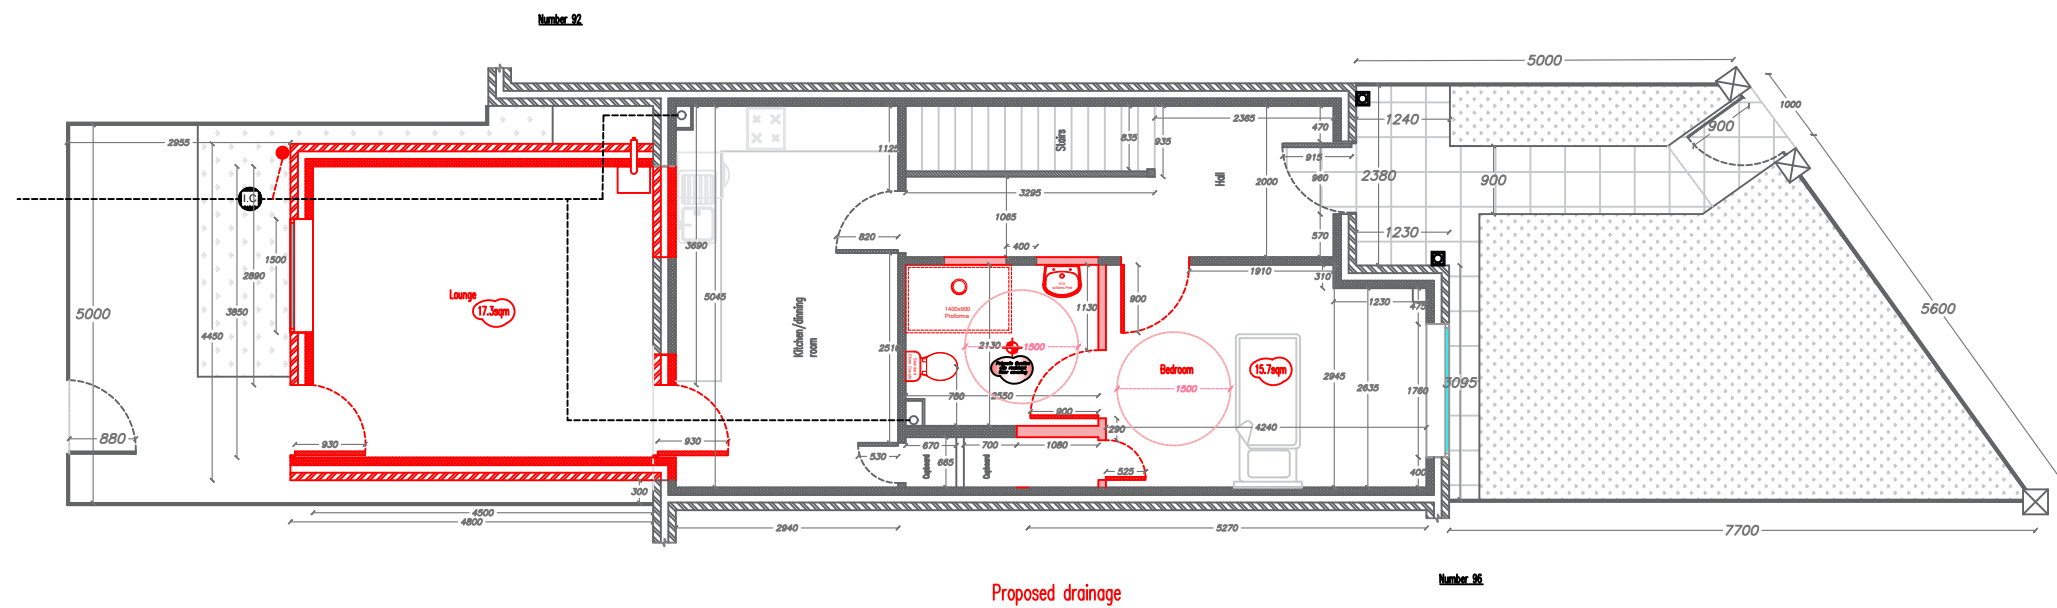


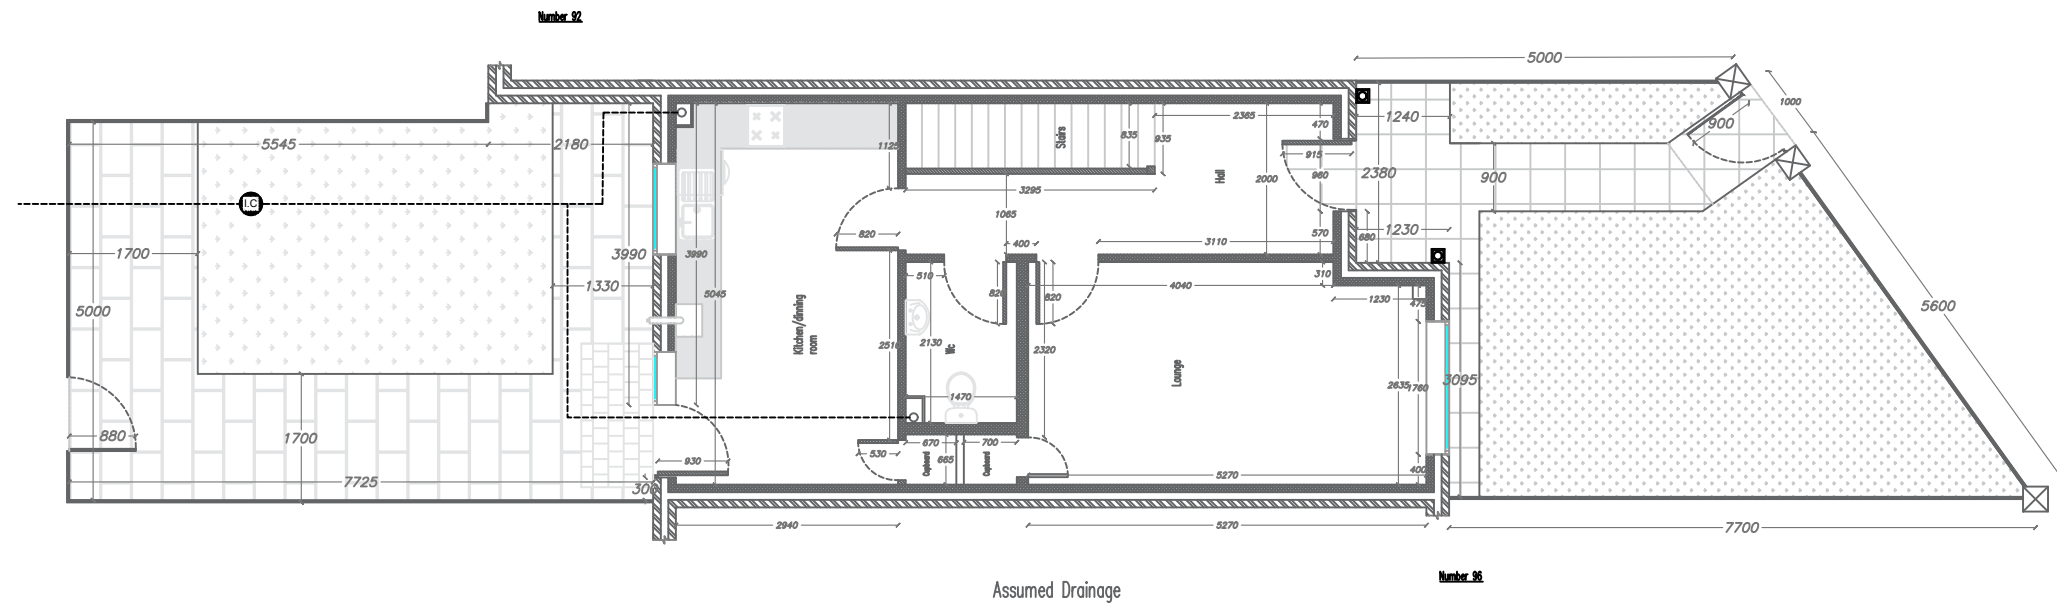

Manchester Equipment & Adaptations Partnership
Technical Officer Service

29 Poland St, Unit 1
Ancoats,
Manchester,
M4 6AZ

Applicants name:
Asia Saghir

Property address:
94 Cardinal Street
Cheetham
Manchester
M8 0WP

Revisions:
1 =10/02/2022=JR

REV SS -

Drawn By:
Shaun Stephenson

Scale:
1:100

Date:07/01/2022

Paper Size:
A3



Manchester
Equipment &
Adaptations
Partnership