


ITEM	Count	DESCRIPTION	MANUFACTURER	MODEL/SIZE
1.13	1	St/st "L" shaped dirties tabling c/w bowl & splash back	Bespoke	2150/14590 x 650/750
1.14	2	Waste bin	Rubbermaid	
1.15	2	Pass thro dishwash machine	Winterhalter	PT-ME-IDD Energy plus
1.15a	1	Twin set connection piece	Winterhalter	161x750
1.16	1	St/st "L" shaped outlet tabling c/w basket runners under	Bespoke	800/2200 x 750/650
1.17	1	4 tier storage racking		1500x600
1.18	2	St/st mobile centre prep bench with gantry over	Bespoke	1500x1200
1.19	2	GN2/3 2 door undercounter refrigerator	Blizzard	Slimline HBC2SL
1.20	1	GN2/3 2 door undercounter refrigerator	Blizzard	Slimline HBC2SL
1.20	1	GN2/3 2 door undercounter freezer	Blizzard	Slimline LBC2SL
1.21	1	Undercounter glasswash machine	Classeq	G500 DUO
1.22	1	St/st prep bench c/w 2 bowls & local anti-drip edge	Bespoke	3000x750
1.23	1	Wash hand basin	Mechline	Basix WS2 KVS
1.24	5	Upright freezer	Foster	
1.25	1	4 tier storage racking		800x600
1.26	4	Upright refrigerator	Foster	EP700H

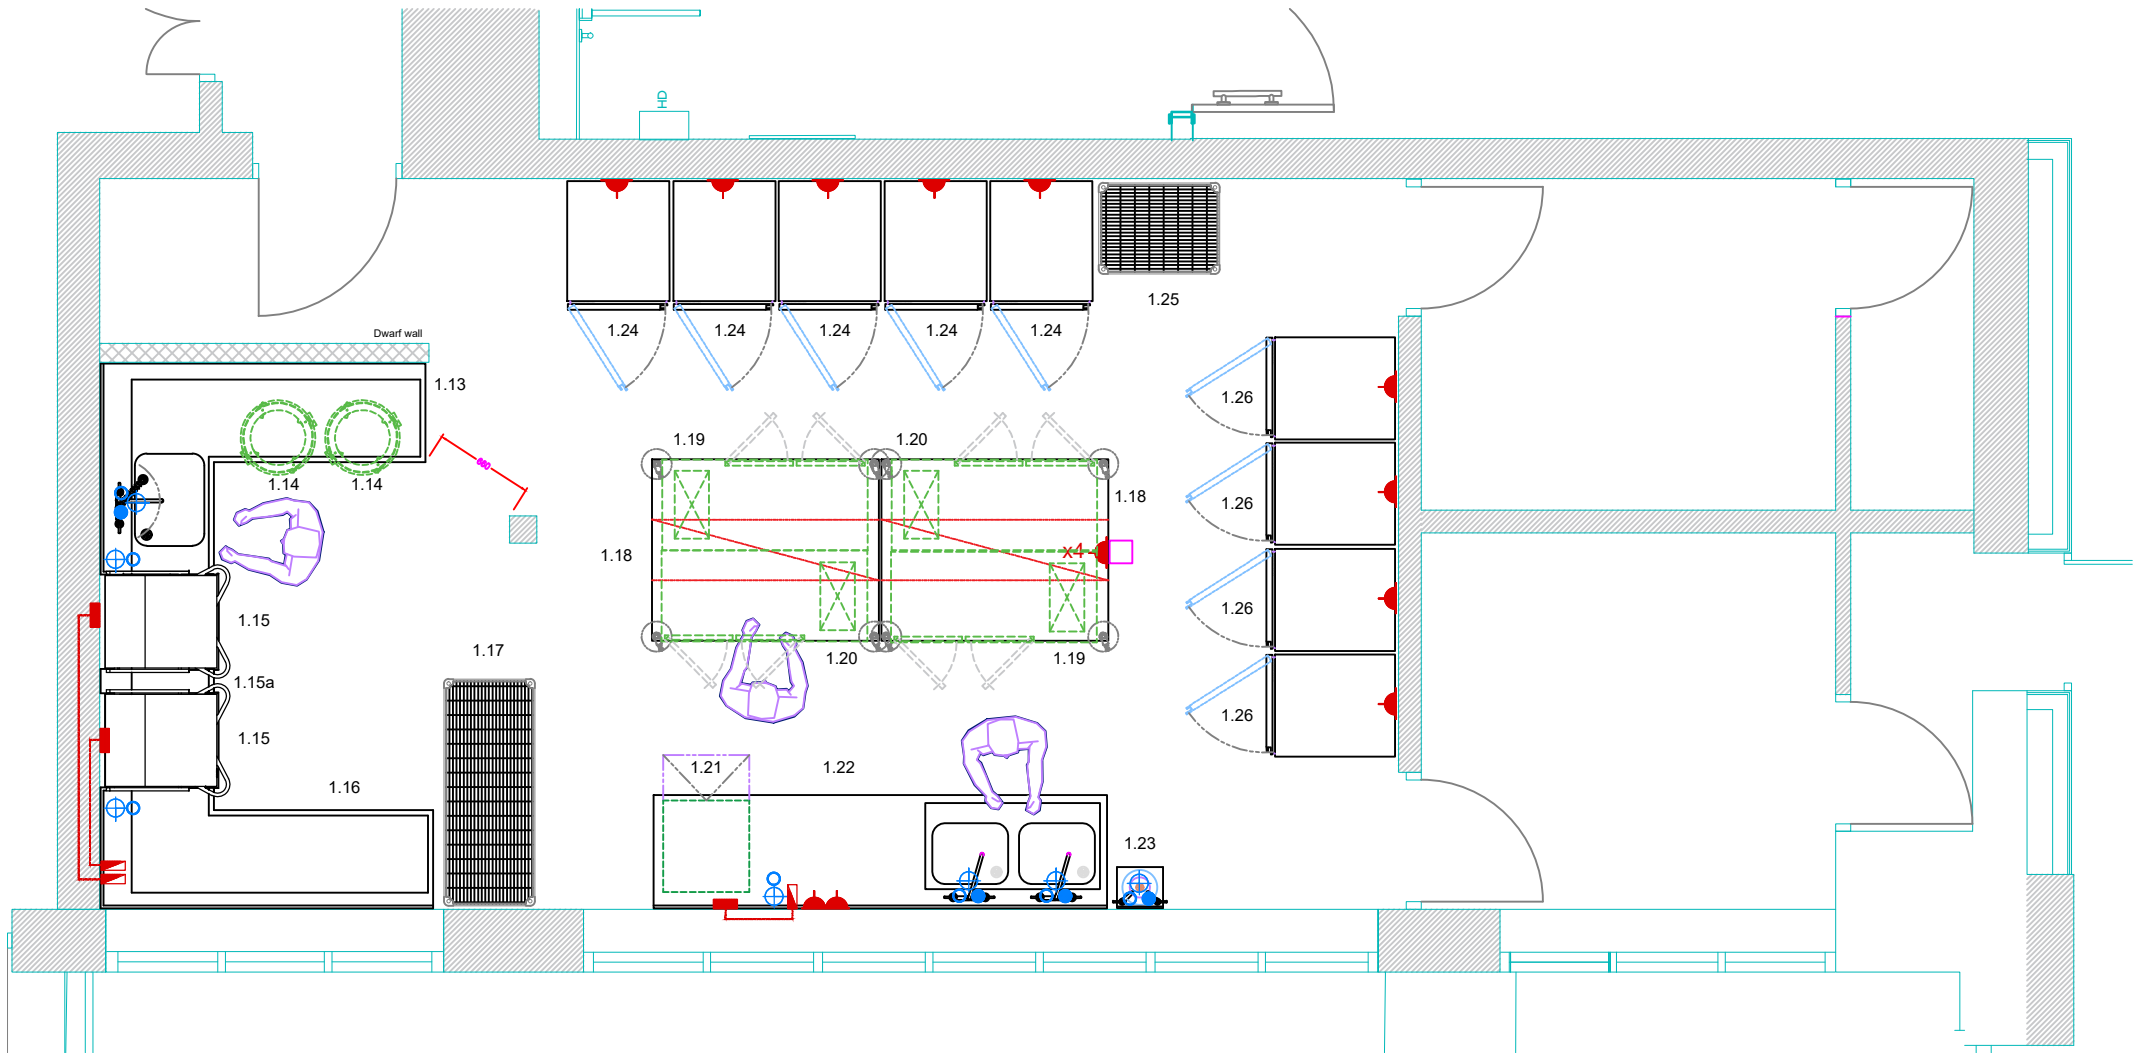

EXTRACTION & AIR INPUT
All fans to be wired in 3 core and earth unless otherwise specified.
Position of extraction Fan /Ducting to be determined.
Electrical contractor to allow for wiring and connecting starter to fan.
Electrical contractor : to allow for electrical supply to
 ◦ to allow for electrical supply to lights in canopy
 ◦ If canopy lights are required, minimum cable specification is BICC INTEMP 250 1.5mm sq. to be used within the canopy.
To comply with BS-6173-2001 mandatory interlocks are now required between the gas supply ans the mechanical kitchen ventilation system (extract & make-up-air).
Client to confirm that the ceiling structure be sound & suitable for ceiling wall mounted extraction & mount
Unless otherwise stated and confirmed, No provision is made for any Fir Protection, Detection or Extinguishing

NOTES
All equipment to be earth bonded by electrical contractor as required.

Please ensure that no trunking, pipes etc hinder the correct positioning of s/s benches & shelves against the walls.

Contractor to confirm that walls will be suitable for fixing brackets to shelves and wall mounted equipment in the positions shown.

All services to be brought to the positions indicated and terminated with suitable stop cocks and isolators etc.
All gas and water cocks to be fitted in accessible positions.

All service positions are approximate and contractors should check these on site with Alliance.
Clients should check if any additional 13 amp sockets are required.

Minimum door width for equipment entry is 900mm.

WATER
All water supplies to be in accordance with water supply regulations and local water authority regulations/requirements. e.g. a commercial dishwasher is a class 1 risk and its water supply should be in accordance Water supply reg.1999 fluid Cat. 5
Local authority approval would be needed 10 days before installation - this would be the clients responsibility
MINIMUM 2 BAR PRESSURE REQUIRED

KEY FOR SERVICE SYMBOLS

ELECTRICAL ISOLATOR

ELECTRICAL OUTLET

EXTRACTION CONTROL

13AMP TWIN SWITCH SOCKET

13AMP SINGLE SOCKET

GAS

HOT WATER

COLD WATER

WASTE

INTERLOCKING PANEL

NOTES

GENERAL NOTE


900mm MINIMUM CLEAR OPENING TO KITCHEN TO KITCHEN FOR EQUIPMENT ACCESS

ALL SERVICES TO BE BROUGHT TO WITHIN 1 (ONE) METRE OF THE CONNECTION POINT TO THE APPLIANCE
BY OTHERS

REVISIONS		
Rev	Date	Details
A	03/08/22	Revised to client meeting
B	08/08/22	Revised to client comments
C	01/11/22	Coldroom removed & scheme re-numbered
D	03/11/22	Cookline removed. Addition cold storage added
E	07/11/22	Revised to latest spec



PROJECT		
MUSEUM CAFE		
TITLE		
Function Kitchen		
Dwg. No	Scale	Date
AL-1907-002	1:50 @ A3	19-07-22
Drawn By	Checked By & Date	Approved By & Date
BM		

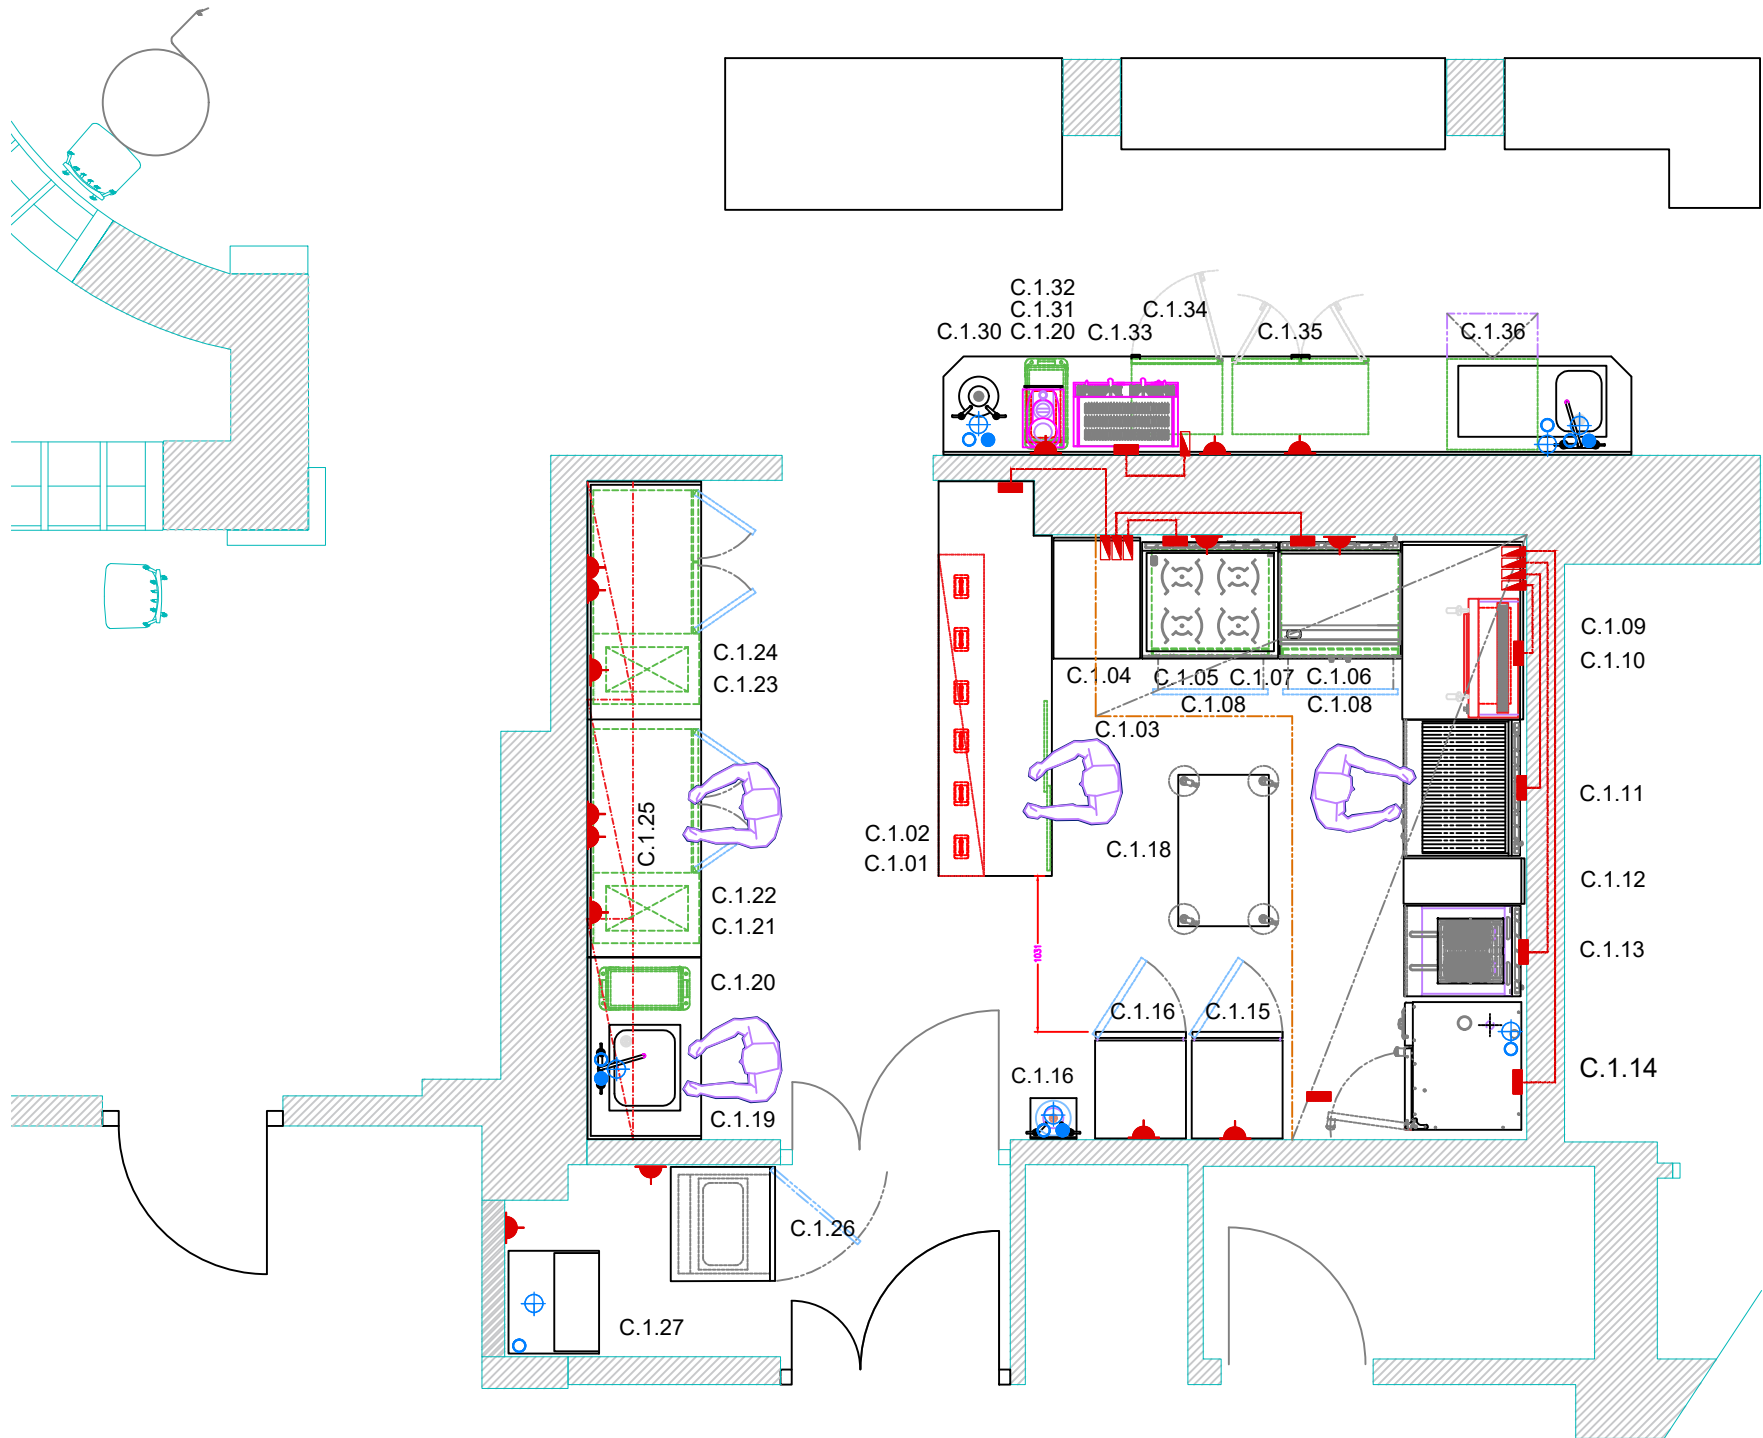

ITEM	Count	DESCRIPTION	MANUFACTURER	MODEL/SIZE
C.1.01	1	St/st pass counter shaped to suit wall profile. Sliding door hotcupboard under	Bespoke	2610/2250x750
C.1.02	1	2 tier heated gantry	bespoke	2125x300
C.1.03	1	St/st "L" shaped ventilation canopy	By client	2850/4000x1200/1550
C.1.04	1	St/st infill table	Bespoke	575x800
C.1.05	1	4 zone induction hob	Falcon	E3904i
C.1.06	1	Flat griddle	Falcon	E3481
C.1.07	1	Equipment stand	Bespoke	1800x750
C.1.08	2	Multi-temp chefs drawer unit	Foster	FFC2-1
C.1.09	1	St/st bench	Bespoke	875x800
C.1.10	1	Salamander grill	Falcon	E3532
C.1.11	1	Chargrill on legset	Falcon	E3925
C.1.12	1	St/st infill table	Bespoke	300x800
C.1.13	1	Twin basket fryer	Falcon	E3860
C.1.14	1	10 grid combination oven	Rational	iCombi Pro 10-1/1
C.1.15	1	Slimline upright refrigerator	Foster	FSL400H
C.1.16	1	Slimline upright freezer	Foster	FSL400L
C.1.16	1	Wash hand basin	Mechline	Basix WS2-KVS
C.1.18	1	St/st mobile centre bench	Bespoke	1000x600
C.1.19	1	St/st prep bench c/w bowl with local anti-drip edge	Bespoke	1200x750
C.1.20	2	Refuse bin	Rubbermaid	Slim Jim
C.1.21	1	St/st bench	Bespoke	1575x750
C.1.22	1	3 door undercounter refrigerator	Foster	EP1/2H
C.1.23	1	St/st bench	Bespoke	1575x750
C.1.24	1	3 door undercounter freezer	Foster	EP1/2L
C.1.25	1	Run of st/st 2 tier wall shelving	Bespoke	4350x300
C.1.26	1	52Kg Blast freezer	Foster	BCF22-12
C.1.27	1	Ice machine	Scotsman	EC 127 EcoX
C.1.28	1	Spare number		
C.1.29	1	Spare number		
C.1.30	1	Rear counter with inset W/HB & bowl	Bespoke	4550x650
C.1.31	1	Knock out drawer	By client	
C.1.32	1	Coffee grinder	By client	
C.1.33	1	Coffee machine	By client	
C.1.34	1	Undercounter bottle cooler	Blizzard	WIPD0010
C.1.35	1	Undercounter 2 door bottle cooler	Blizzard	WIPD0020
C.1.36	1	Undercounter glass wash machine	Classeq	D500 Duo

NOTES

GENERAL NOTE

900mm MINIMUM CLEAR OPENING TO KITCHEN TO KITCHEN FOR EQUIPMENT ACCESS

ALL SERVICES TO BE BROUGHT TO WITHIN 1 (ONE) METRE OF THE CONNECTION POINT TO THE APPLIANCE
BY OTHERS

REVISIONS		
Rev	Date	Details
A	08/08/22	Revised to client comments
B	11/08/22	Services added
C	07/11/22	Revised to latest spec



PROJECT		
MUSEUM CAFE		
TITLE		
Cafe OPTION THREE		
Dwg. No	Scale	Date
AL-1907-005	1:50 @ A3	03-08-22
Drawn By	Checked By & Date	Approved By & Date
BM		

EQUIPMENT & SERVICES LEGEND								
ITEM	Count	DESCRIPTION	MANUFACTURER	MODEL/SIZE	ELECTRIC	CW	HW	W
1.13	1	St/st "L" shaped dirties tabling c/w bowl & splash back	Bespoke	2150/14590 x 650/750		15mm @ 600mm AFFL	15mm @ 600mm AFFL	42mm @ 400mm AFFL
1.14	2	Waste bin	Rubbermaid					
1.15	2	Pass thro dishwash machine	Winterhalter	PT-ME-IDD Energy plus	3 phase 10.9kW isolator @ 1500mm & outlet @ 600mm AFFL	22mm @ 600mm AFFL		42mm standing waste
1.15a	1	Twin set connection piece	Winterhalter	161x750				
1.16	1	St/st "L" shaped outlet tabling c/w basket runners under	Bespoke	800/2200 x 750/650				
1.17	1	4 tier storage racking		1500x600				
1.18	2	St/st mobile centre prep bench with gantry over	Bespoke	1500x1200				
1.19	2	GN2/3 2 door undercounter refrigerator	Blizzard	Slimline HBC2SL	13amp socket on power pole			
1.20	1	GN2/3 2 door undercounter refrigerator	Blizzard	Slimline HBC2SL	13amp socket on power pole			
1.20	1	GN2/3 2 door undercounter freezer	Blizzard	Slimline LBC2SL	13amp socket on power pole			
1.21	1	Undercounter glasswash machine	Classeq	G500 DUO	13amp Isolator @ 1500mm & outlet @ 600mm AFFL	22mm @ 600mm AFFL		42mm standing waste
1.22	1	St/st prep bench c/w 2 bowls & local anti-drip edge	Bespoke	3000x750	2x 13amp DSSO's @ 1200mm AFFL	2x 15mm @ 600mm AFFL	2x 15mm @ 600mm AFFL	2x 42mm @ 400mm AFFL
1.23	1	Wash hand basin	Mechline	Basix WS2 KVS		15mm @ 600mm AFFL	15mm @ 600mm AFFL	35mm @ 400mm AFFL
1.24	5	Upright freezer	Foster		13amp socket @ 2200mm AFFL			
1.25	1	4 tier storage racking		800x600				
1.26	4	Upright refrigerator	Foster	EP700H	13amp socket @ 2200mm AFFL			
C.1.01	1	St/st pass counter shaped to suit wall profile. Slidinmg door hotcupboard under	Bespoke	2610/2250x750	Isolated supply to connect into counter MCB. Load tbc			
C.1.02	1	2 tier heated gantry	bespoke	2125x300	Refer to C.1.01			
C.1.03	1	St/st "L" shaped ventilation canopy	By client	2850/4000x1200/1550	Connect into ligting circuit above ceiling. Fan loadings tbc			
C.1.04	1	St/st infill table	Bespoke	575x800				
C.1.05	1	4 zone induction hob	Falcon	E3904i	3 phase 20kW isolator @ 1500mm & outlet @ 600mm AFFL			
C.1.06	1	Flat griddle	Falcon	E3481	3 phase 6.88kW isolator @ 1500mm & outlet @ 600mm AFFL			
C.1.07	1	Equipment stand	Bespke	1800x750				
C.1.08	2	Multi-temp chefs drawer unit	Foster	FFC2-1	13amp socket on SDU			
C.1.09	1	St/st bench	Bespoke	875x800				
C.1.10	1	Salamander grill	Falcon	E3532	1 phase 3.9kW isolator @ 1500mm & outlet @ 1200mm AFFL			
C.1.11	1	Chargrill on legset	Falcon	E3925	3 phase 13.44kW isolator @ 1500mm & outlet @ 600mm AFFL			
C.1.12	1	St/st infill table	Bespoke	300x800				
C.1.13	1	Twin basket fryer	Falcon	E3860	3 phase 18.25kW isolator @ 1500mm & outlet @ 600mm AFFL			
C.1.14	1	10 grid combination oven	Rational	iCombi Pro 10-1/1	3 phase 18.6kW isolator @ 1500mm AFFL with outlet box @ 600mm AFFL	22mm MCW		54mm High temp trapped tundish
C.1.15	1	Slimline upright refrigerator	Foster	FSL400H	13amp socket @ 2200mm AFFL			
C.1.16	1	Slimline upright freezer	Foster	FSL400L	13amp socket @ 2200mm AFFL			
C.1.16	1	Wash hand basin	Mechline	Basix WS2-KVS		15mm @ 600mm AFFL	15mm @ 600mm AFFL	35mm @ 400mm
C.1.18	1	St/st mobile centre bench	Bespoke	1000x600				
C.1.19	1	St/st prep bench c/w bowl with local anti-drip edge	Bespoke	1200x750				
C.1.20	2	Refuse bin	Rubbermaid	Slim Jim				
C.1.21	1	St/st bench	Bespoke	1575x750	13amp DSSO @ 1200mm for general purpose			
C.1.22	1	3 door undercounter refrigerator	Foster	EP1/2H	13amp switch @ 1200mm with outlet @ 600mm AFFL			
C.1.23	1	St/st bench	Bespoke	1575x750	13amp DSSO @ 1200mm for general purpose			
C.1.24	1	3 door undercounter freezer	Foster	EP1/2L	13amp switch @ 1200mm with outlet @ 600mm AFFL			
C.1.25	1	Run of st/st 2 tier wall shelving	Bespoke	4350x300				
C.1.26	1	52Kg Blast freezer	Foster	BCF22-12	13amp socket @ 1200mm			
C.1.27	1	Ice machine	Scotsman	EC 127 EcoX	13amp socket @ 600mm AFFL	15mm @ 600mm AFFL		Floor gulley
C.1.28	1	Spare number						
C.1.29	1	Spare number						
C.1.30	1	Rear counter with inset WHB & bowl	Bespoke	4550x650		2x 15mm @ 600mm	2x 15mm @ 600mm AFFL	1x 35mm + 1x 42mm @ 400mm AFFL
C.1.31	1	Knock out drawer	By client			By others		
C.1.32	1	Coffee grinder	By client		13amp SSO @ 1200mm AFFL			
C.1.33	1	Coffee machine	By client		To be confirmed by supplier	15mm @ 600mm AFFL		32mm @ 400mm AFFL
C.1.34	1	Undercounter bottle cooler	Blizzard	WIPD0010	13amp SSO @ 600mm AFFL			
C.1.35	1	Undercounter 2 door bottle cooler	Blizzard	WIPD0020	13amp SSO @ 600mm AFFL			
C.1.36	1	Undercounter glass wash machine	Classeq	D500 Duo	1 phase 6.5kW isolator @ 1500mm & outlet @ 600mm AFFL	22mm @ 600mm AFFL		Standing waste

NOTES

GENERAL NOTE
900mm MINIMUM CLEAR OPENING TO KITCHEN TO KITCHEN FOR EQUIPMENT ACCESS
ALL SERVICES TO BE BROUGHT TO WITHIN 1 (ONE) METRE OF THE CONNECTION POINT TO THE APPLIANCE **BY OTHERS**

REVISIONS		
Rev	Date	Details
A	08/08/22	Revised to layout changes
B	11/08/22	Services to Cafe added
C	01/11/22	Revised to Function room changes
D	03/11/22	Revised to Function room changes
E	07/11/22	Revised to layout changes



PROJECT		
MUSEUM CAFE		
TITLE		
Services schedules for Function kitchen & Cafe		
Dwg. No AL-1907-010	Scale 1:30 @ A3	Date 03-08-22
Drawn By BM	Checked By & Date	Approved By & Date