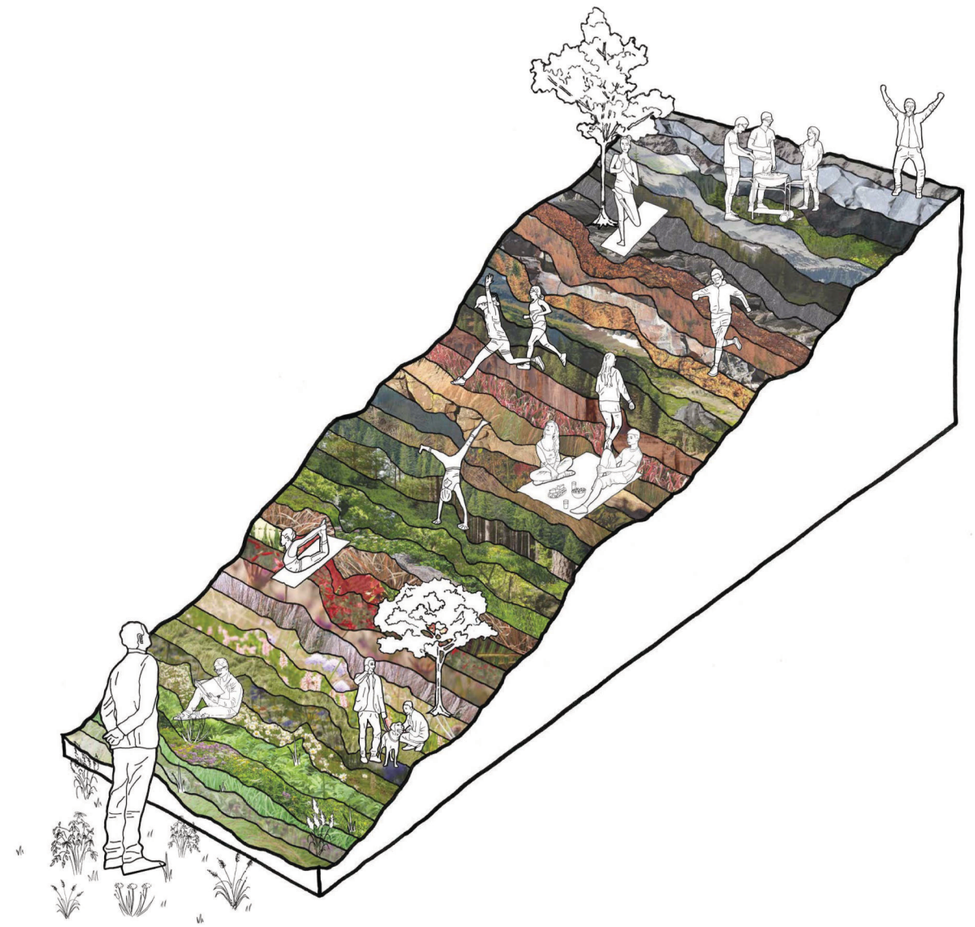



simpsonhaugh

Plot 11 First Street South – Manchester


Roofscape Study | DEC 2022

10266-SHP-RP-PA-013 | REV 01

BUILDING A, B & D ROOF SECTIONS

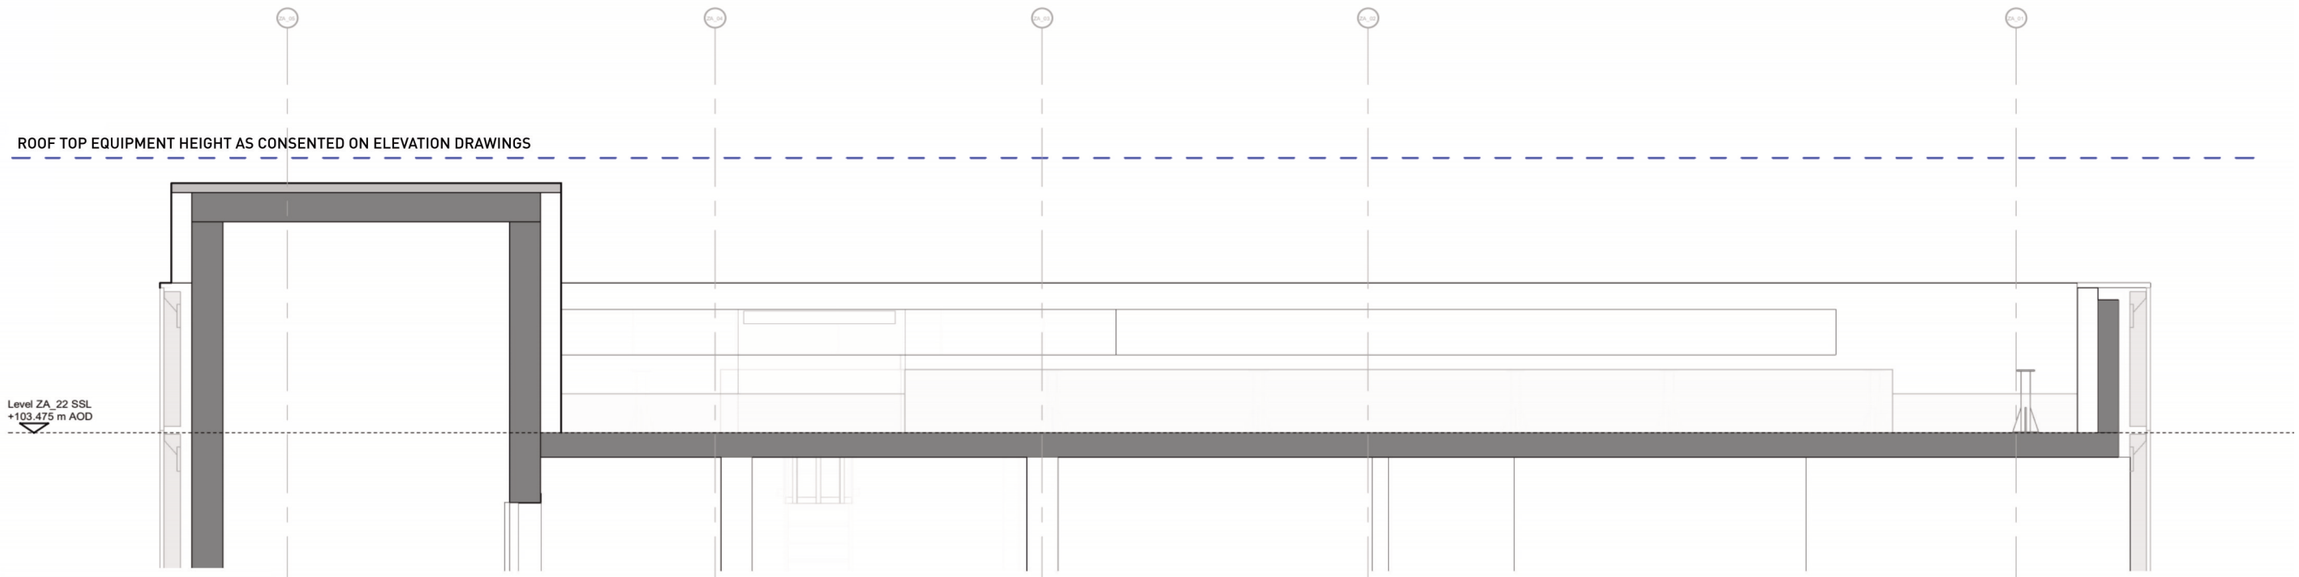


Section AA

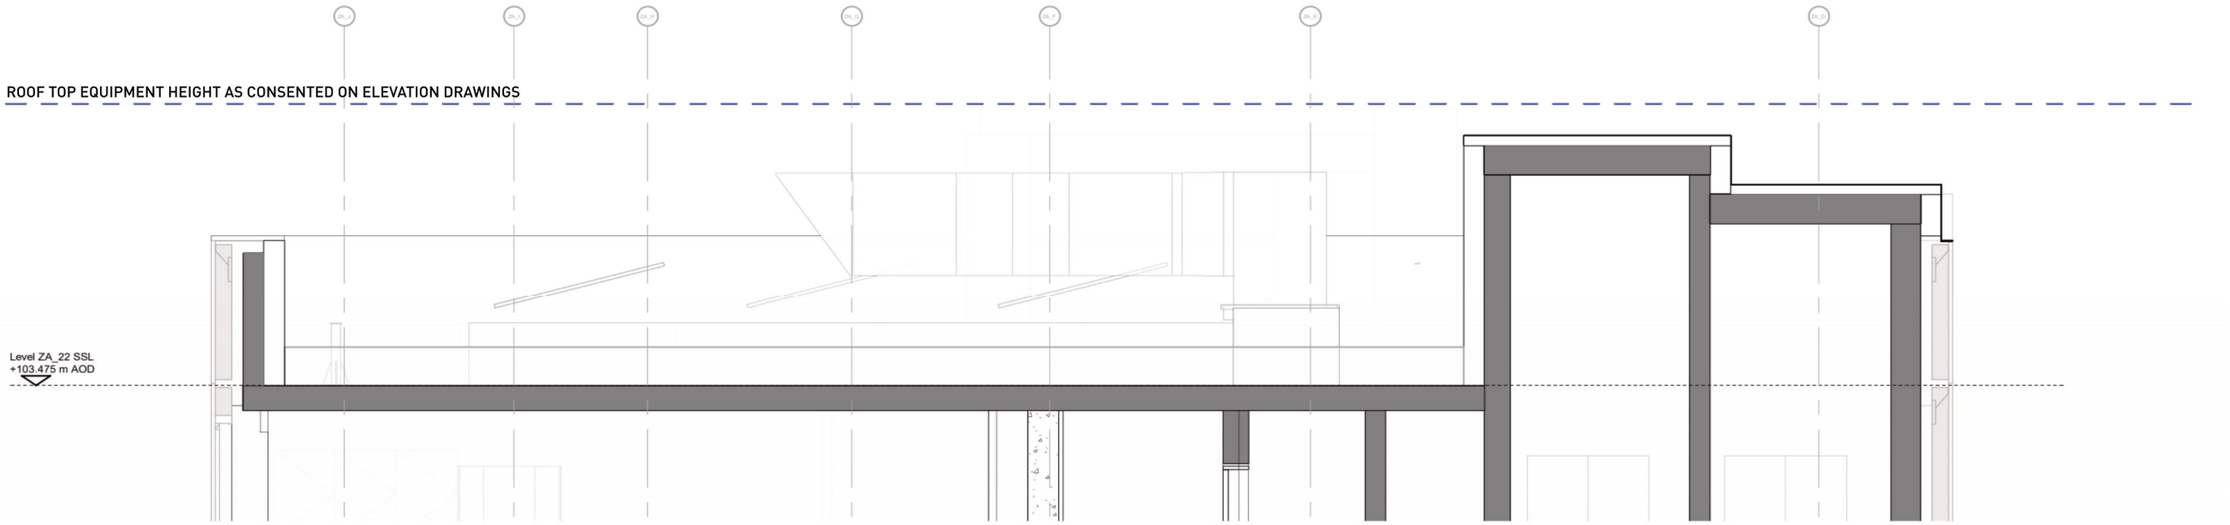


Section BB


BUILDING A ROOF SECTION

The sections taken to show the extent of the roof overrun and other equipment which protrudes past the parapet.

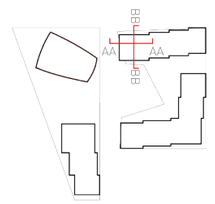

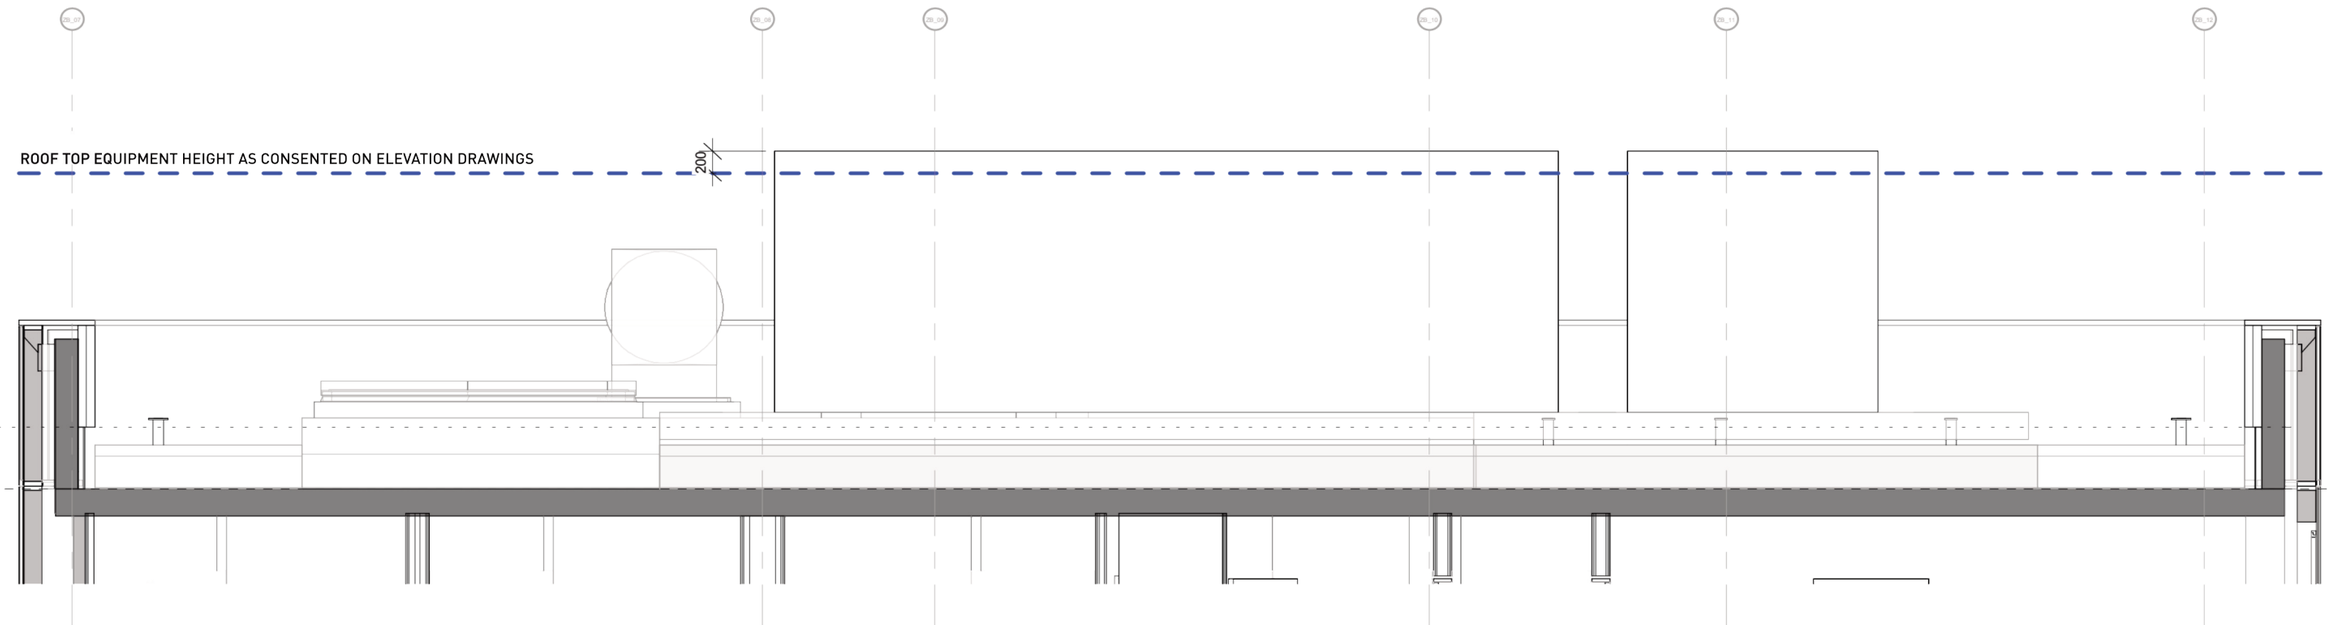


Section AA

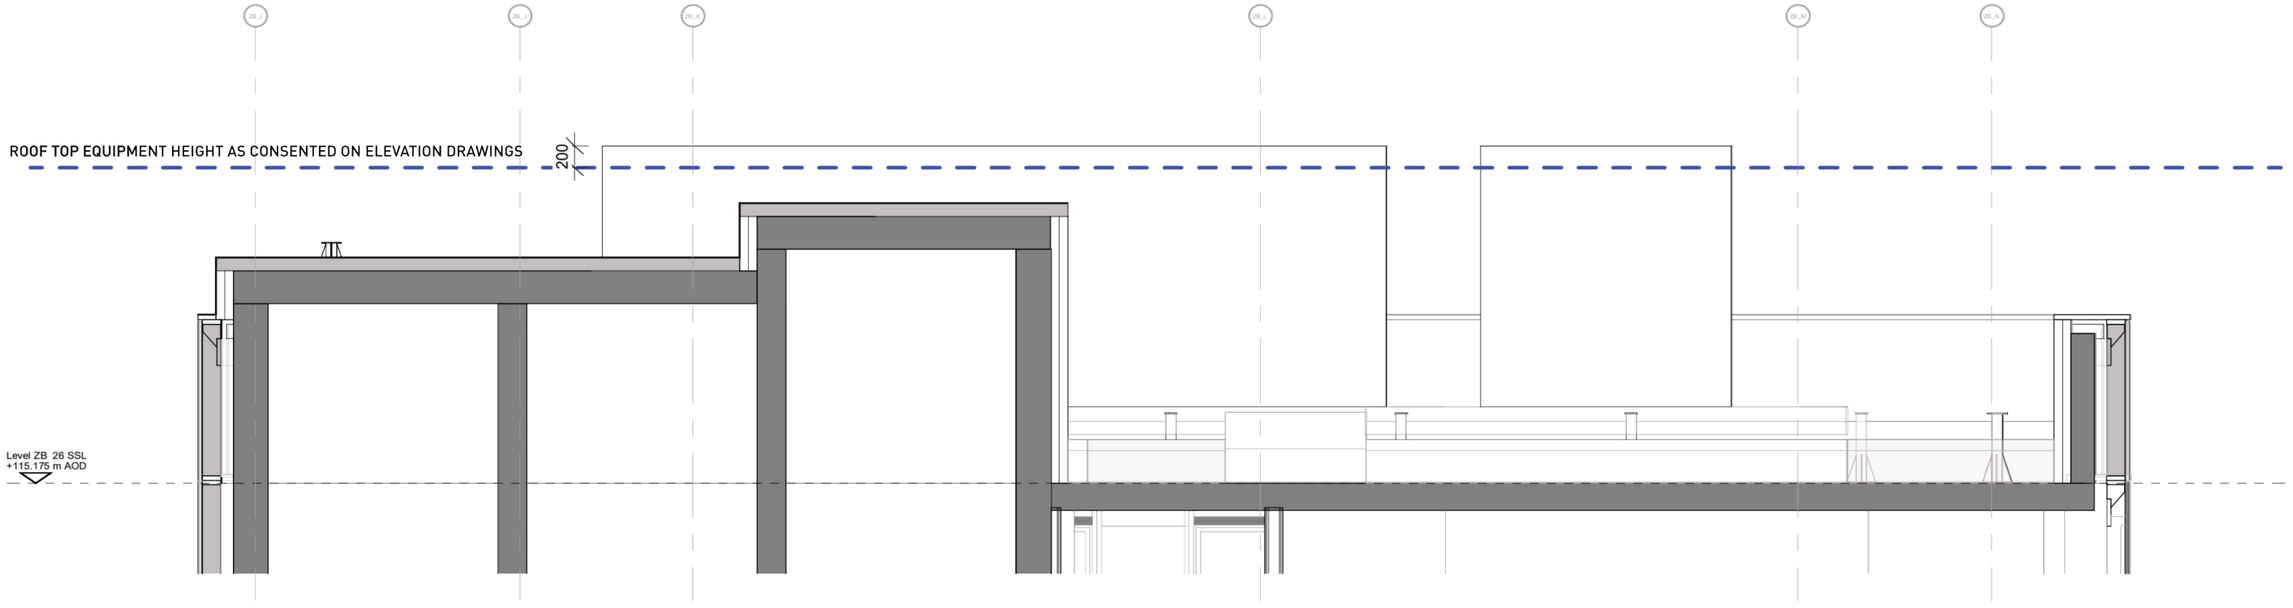


Section BB

BUILDING B ROOF SECTION


The sections taken to show the extent of the roof overrun and other equipment which protrudes past the parapet.

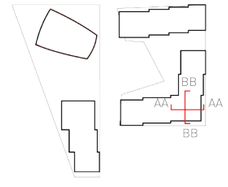

Building D Roof Sections

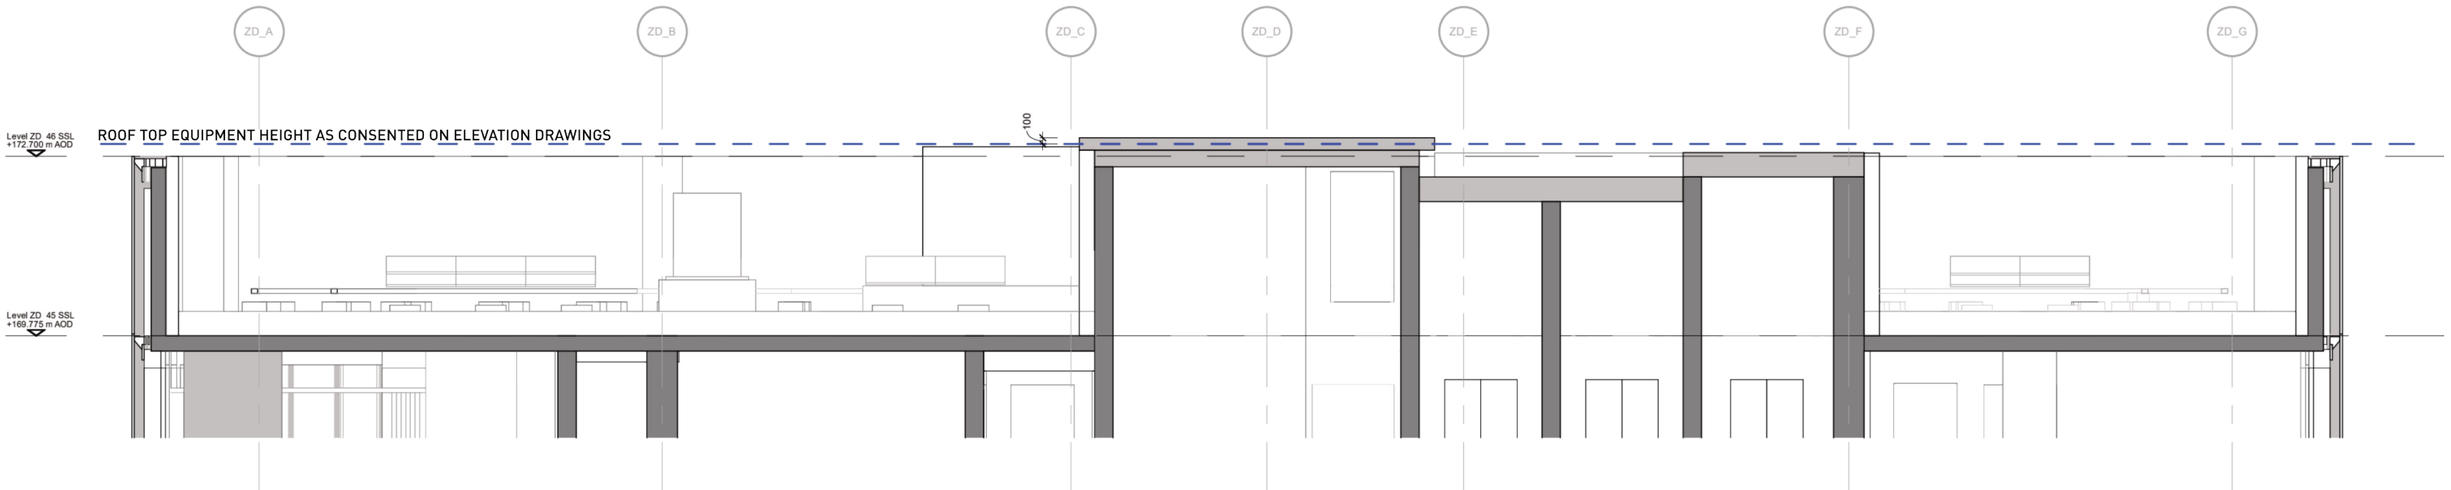


Section AA

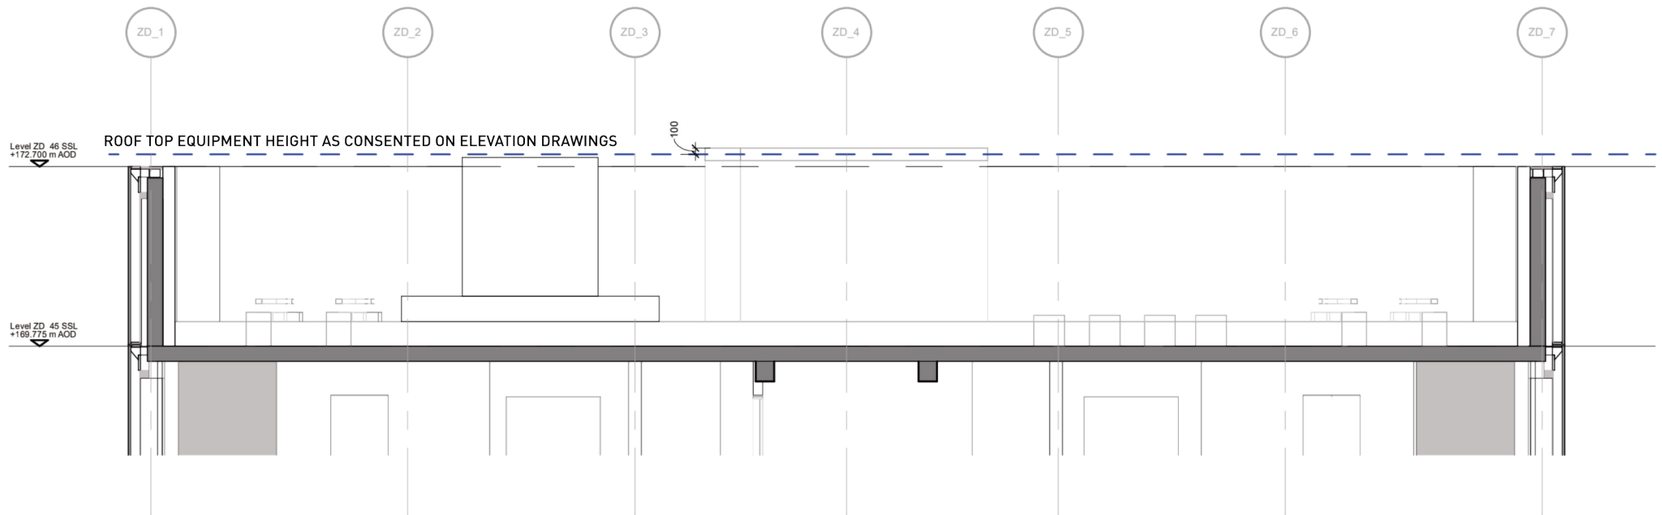


Section BB

BUILDING D ROOF SECTION

The sections taken to show the extent of the roof overrun and other equipment which protrudes past the parapet.

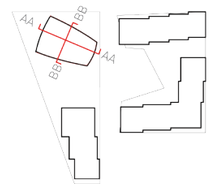

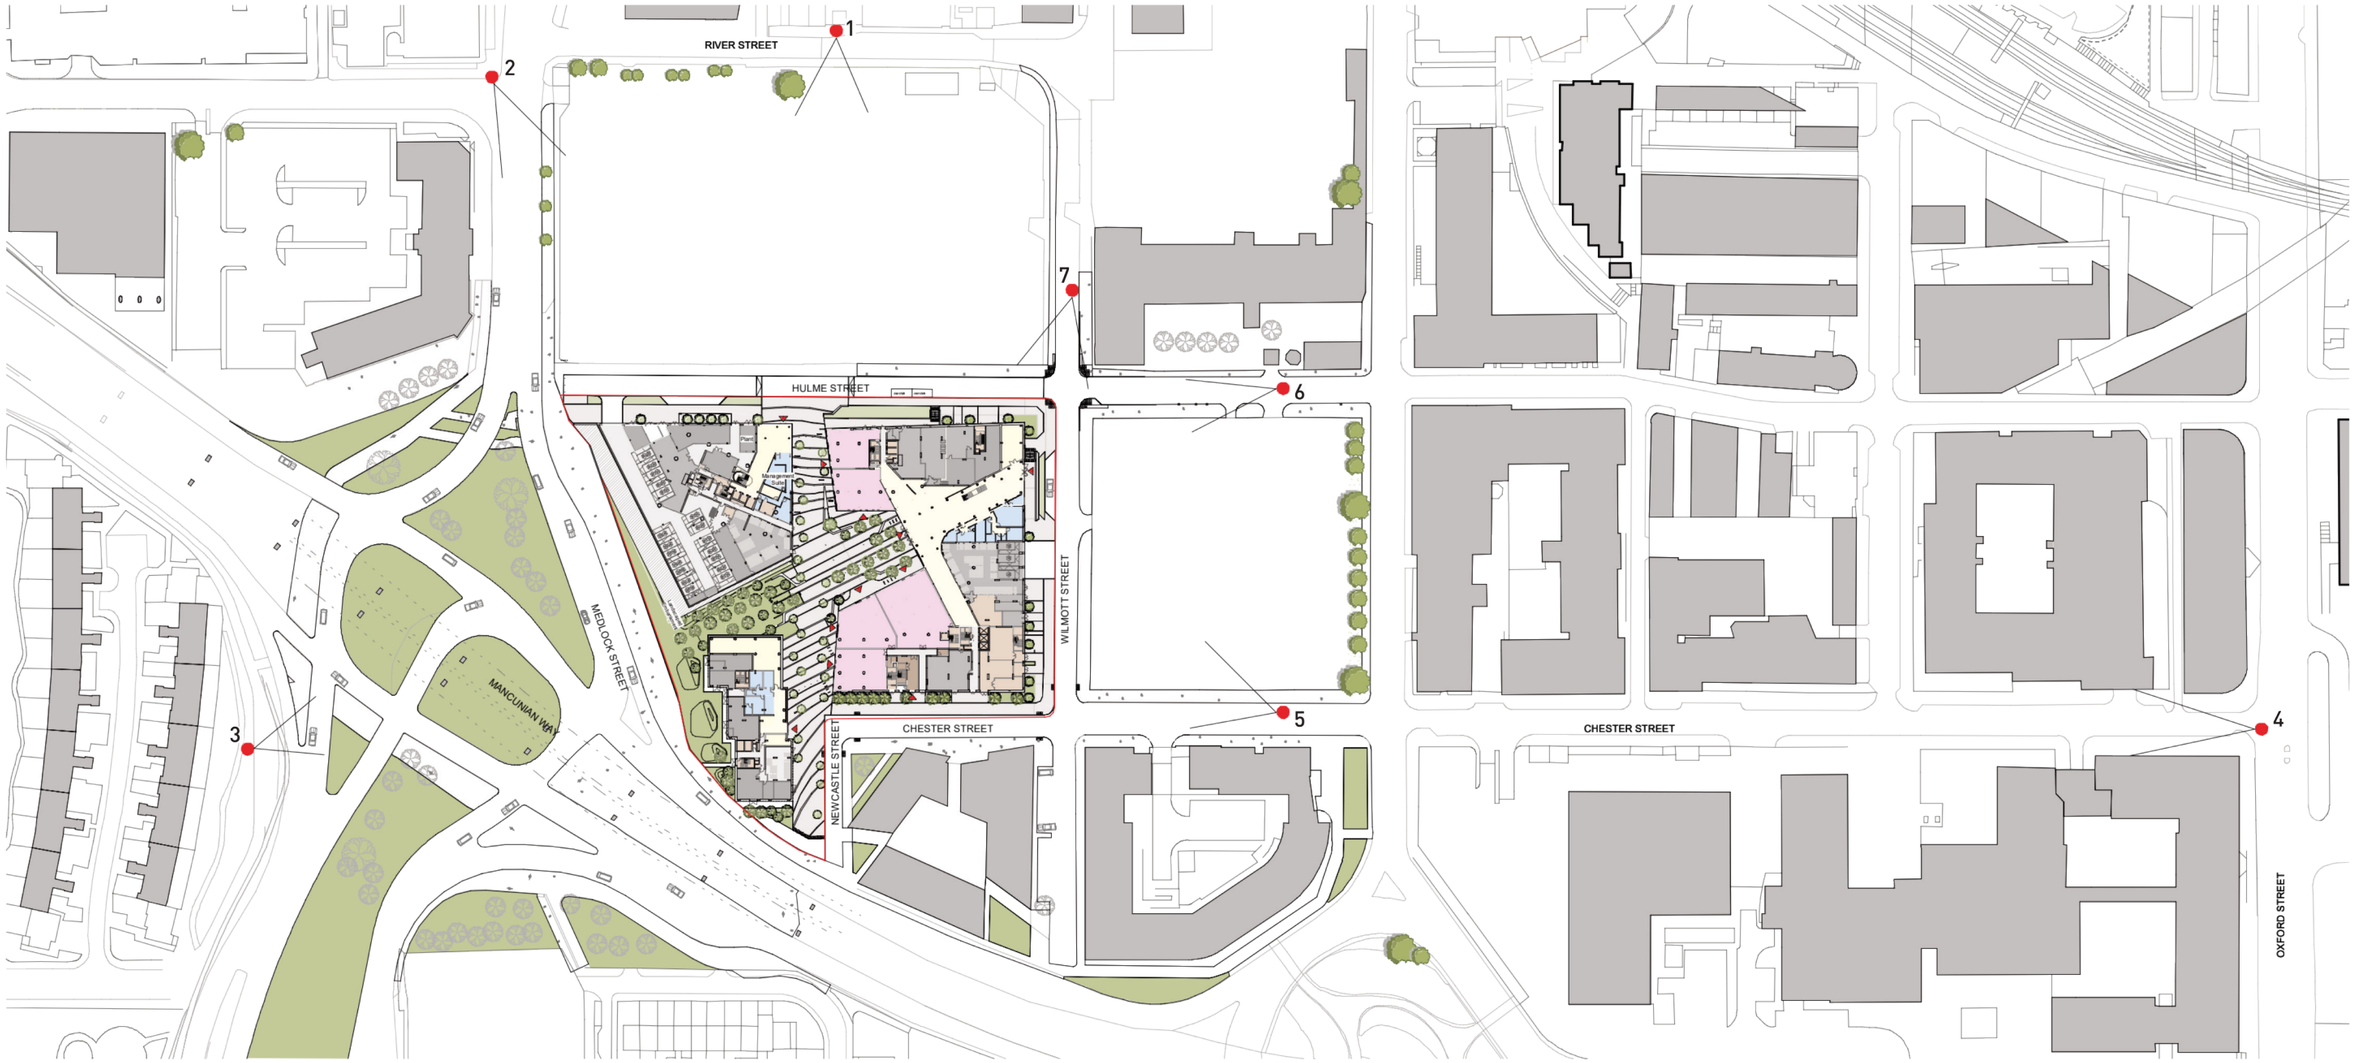


Not To Scale


PURPOSE OF REPORT

Design development has impacted the extent of lift overruns and sizes of machinery located on the roof. Comparing the consented scheme with the current scheme this will highlight the changes that has been made.


View 01 South Along Newcastle Street

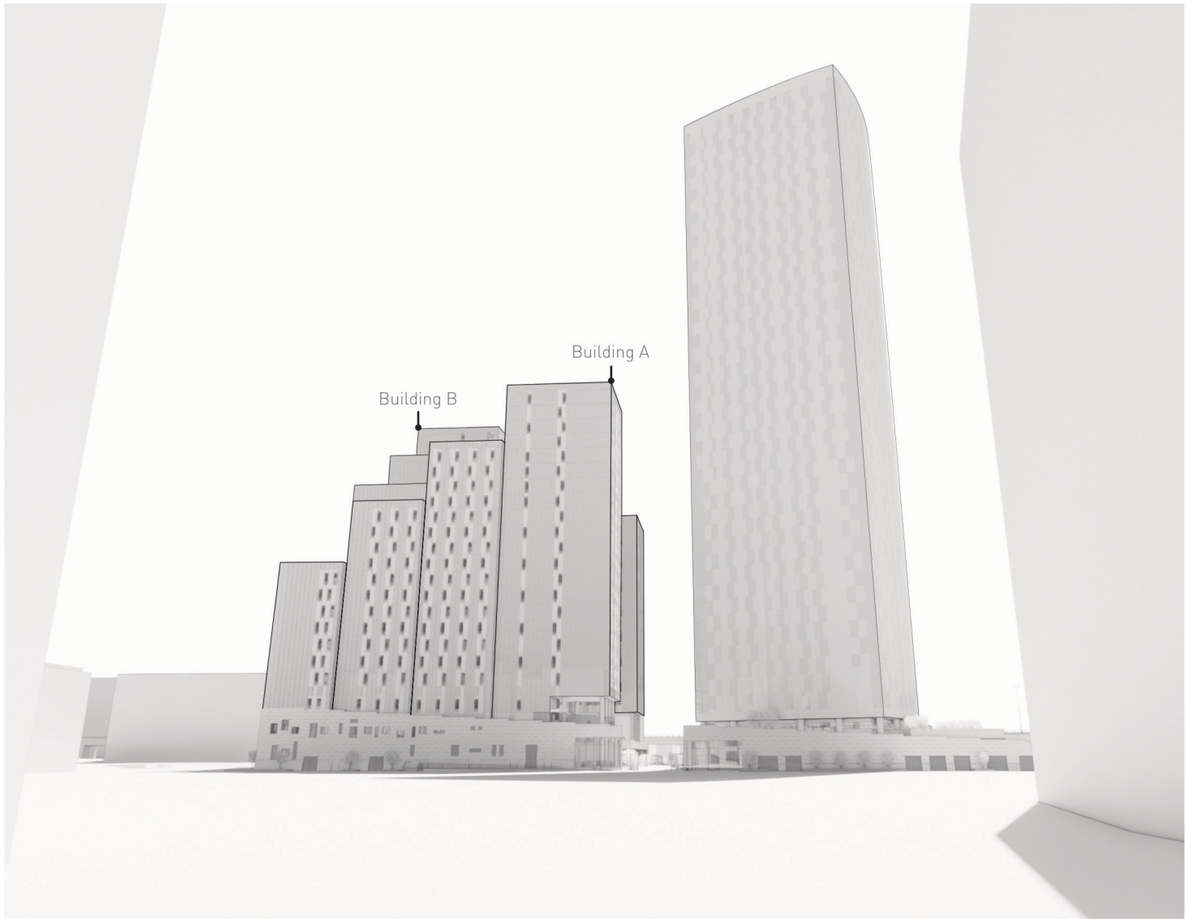


Consented Roof Design

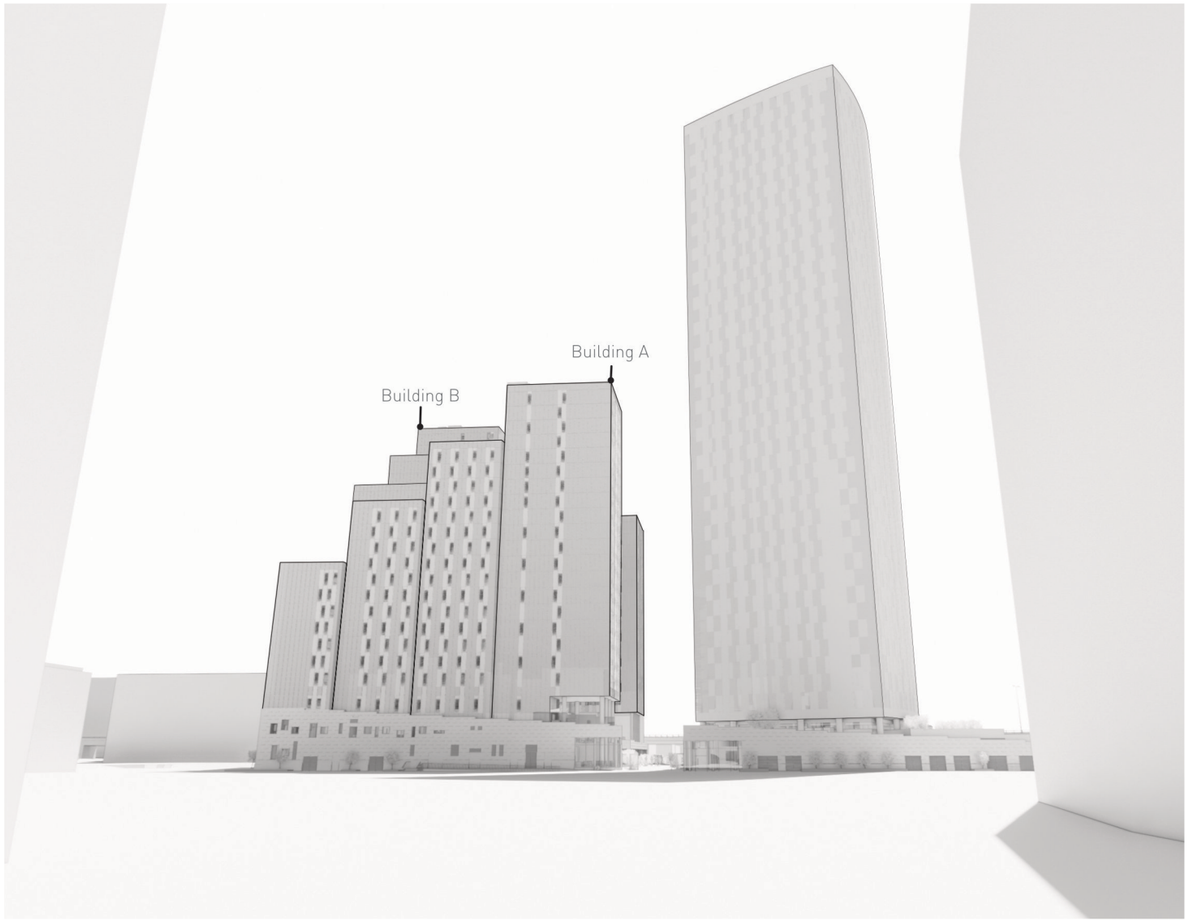


Revised Roof Design

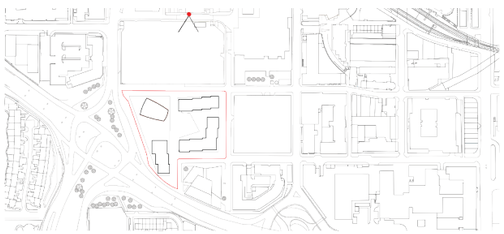


View 02 Along Medlock Street

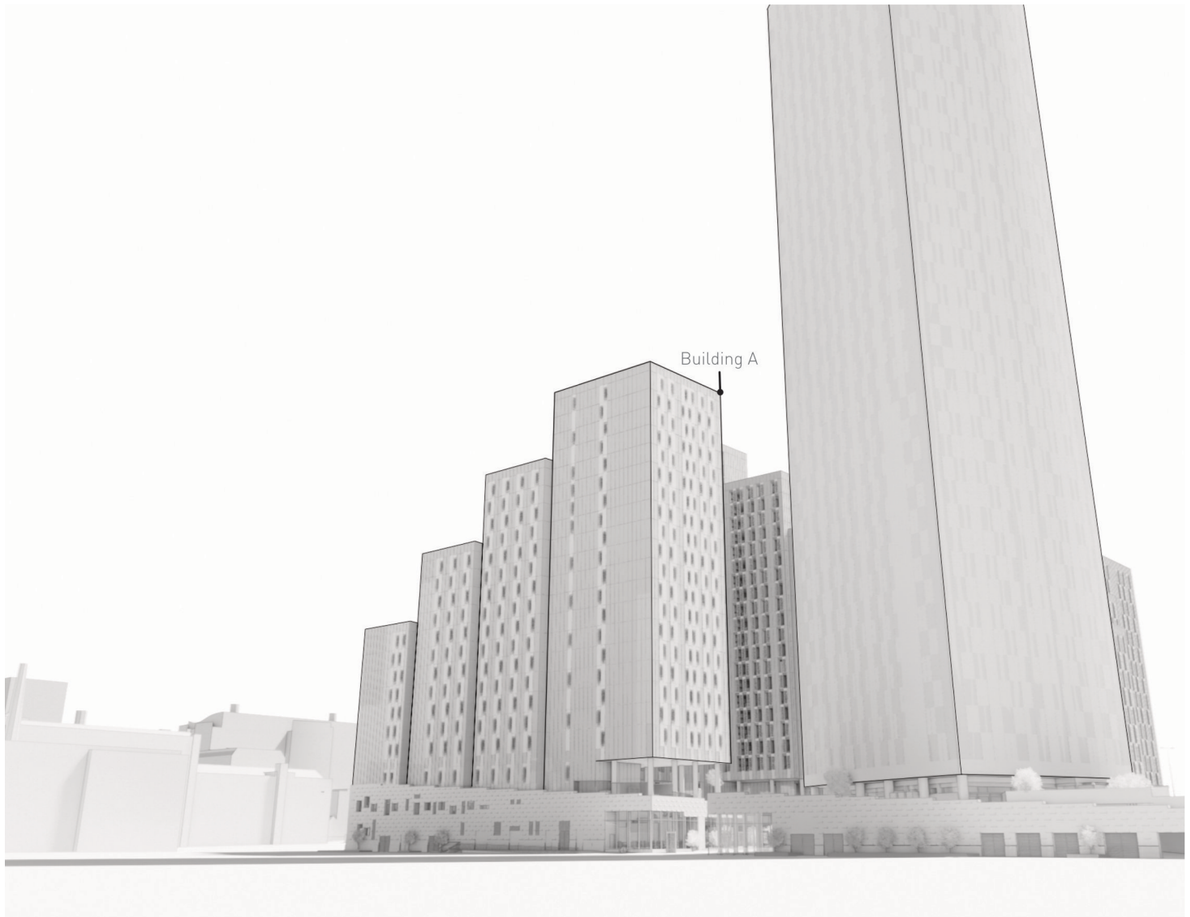


Consented Roof Design

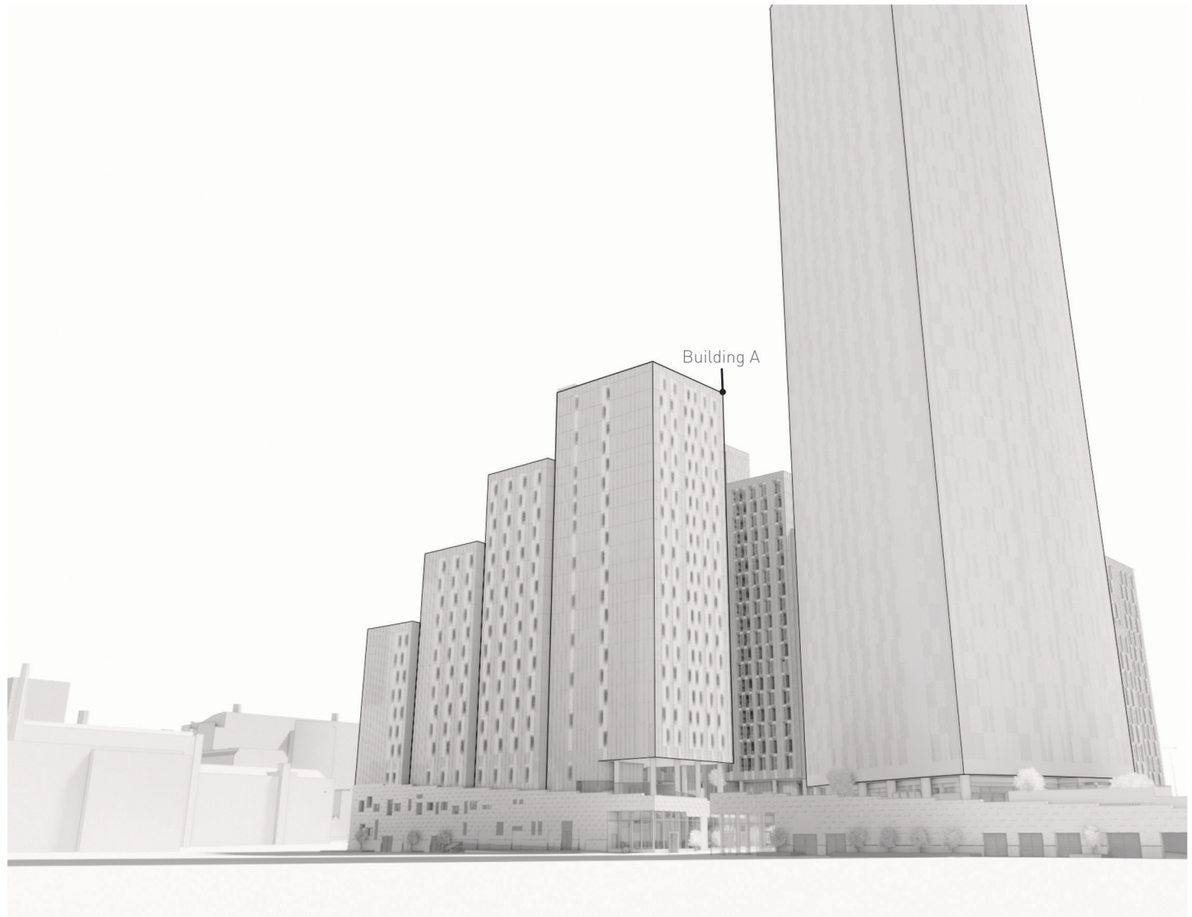


Revised Roof Design

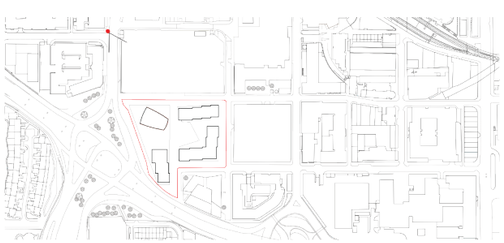


View 03 From Medlock Street Junction

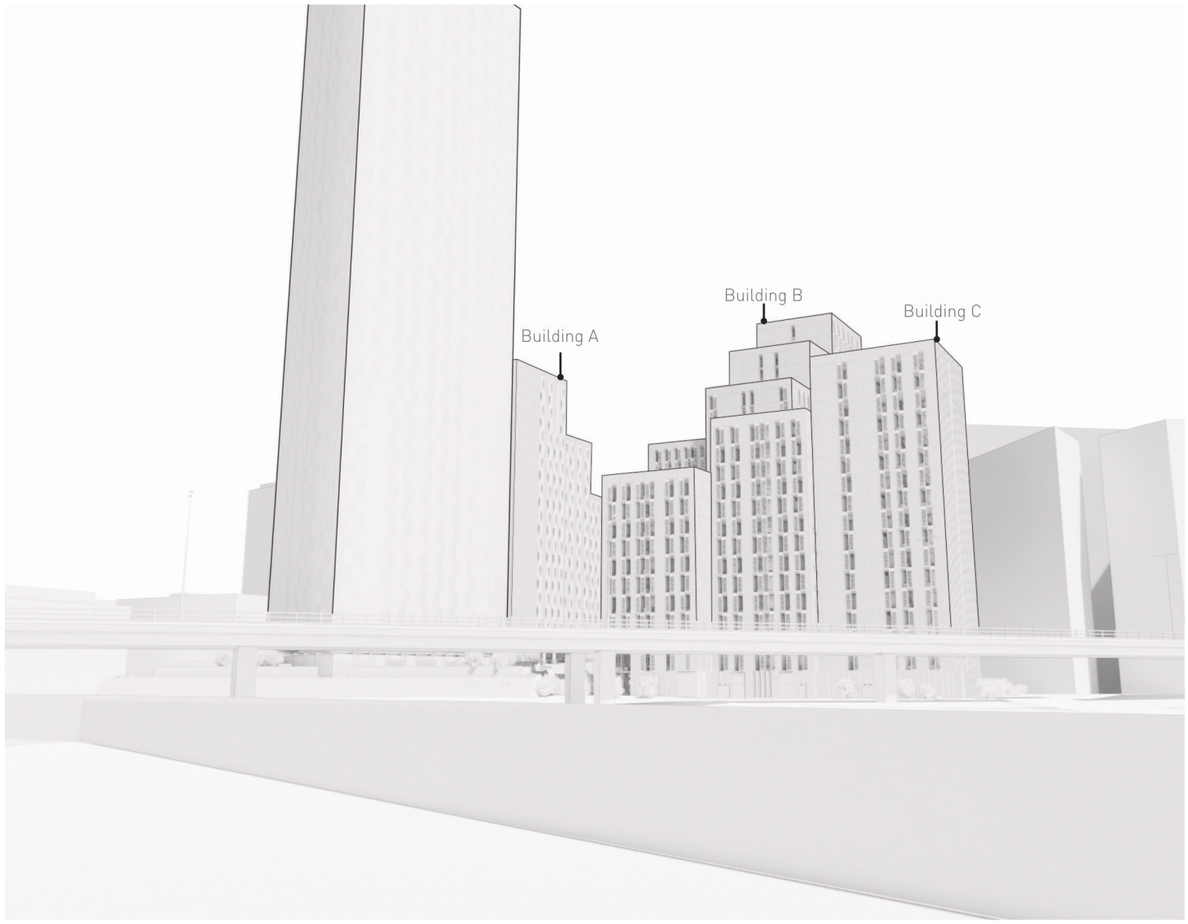


Consented Roof Design

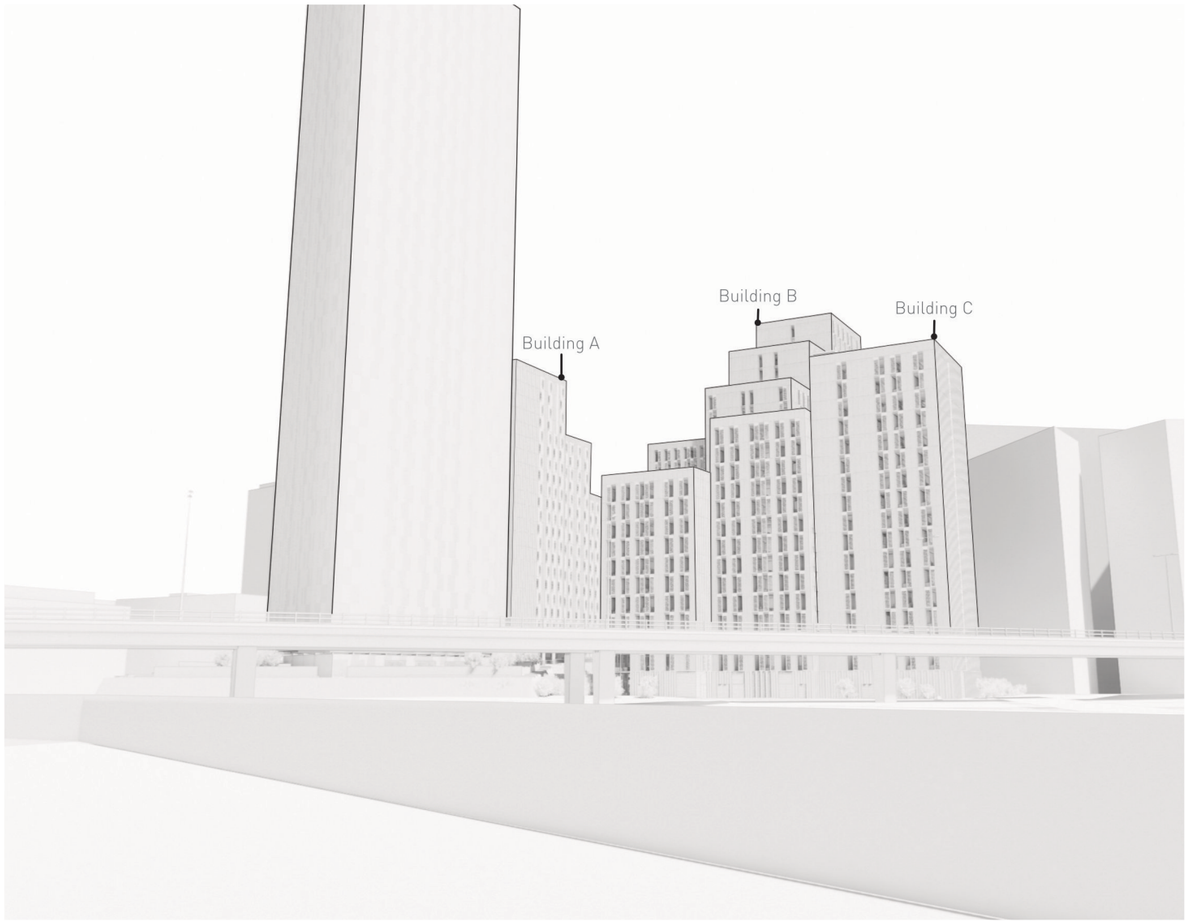


Revised Roof Design

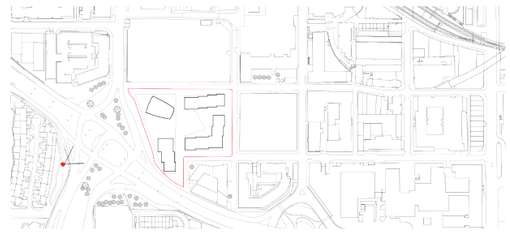


View 04 From Oxford Road

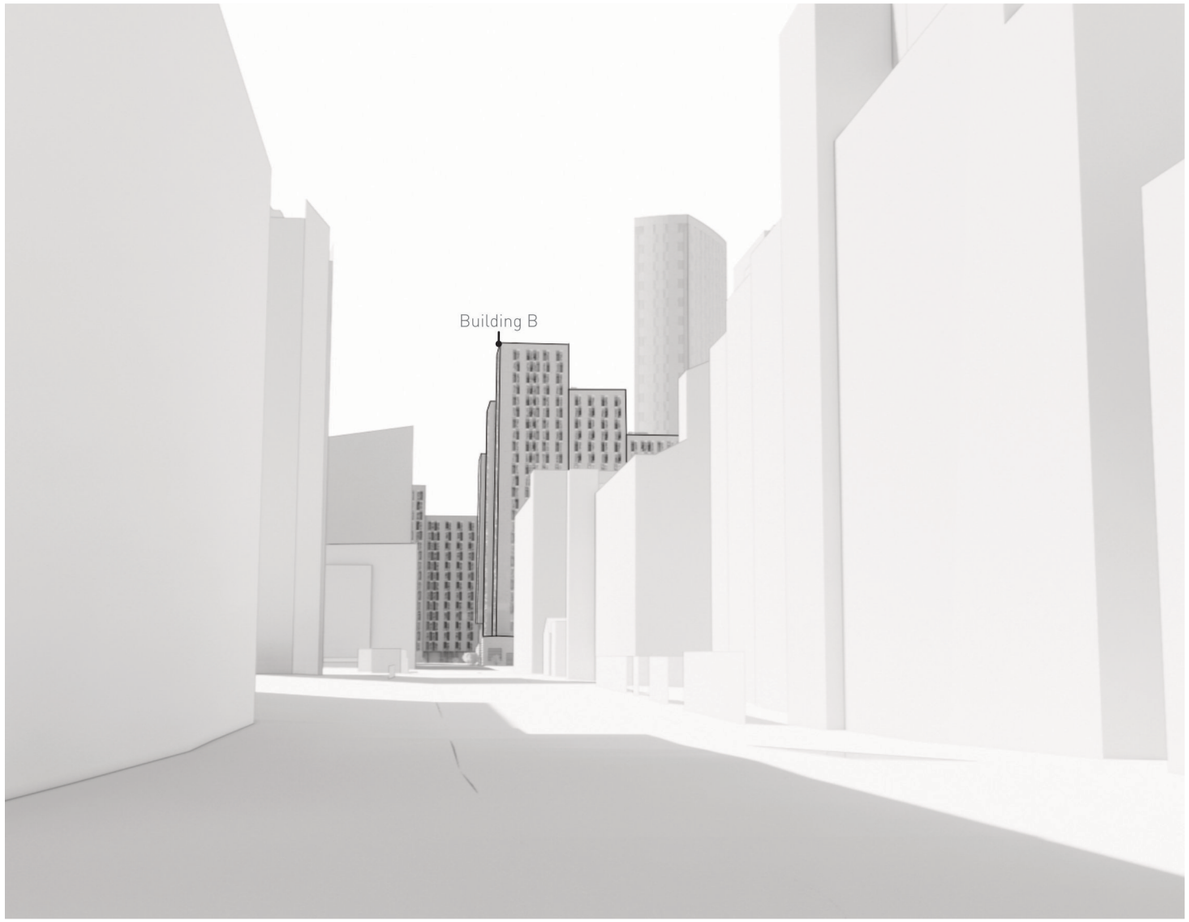

Consented Roof Design

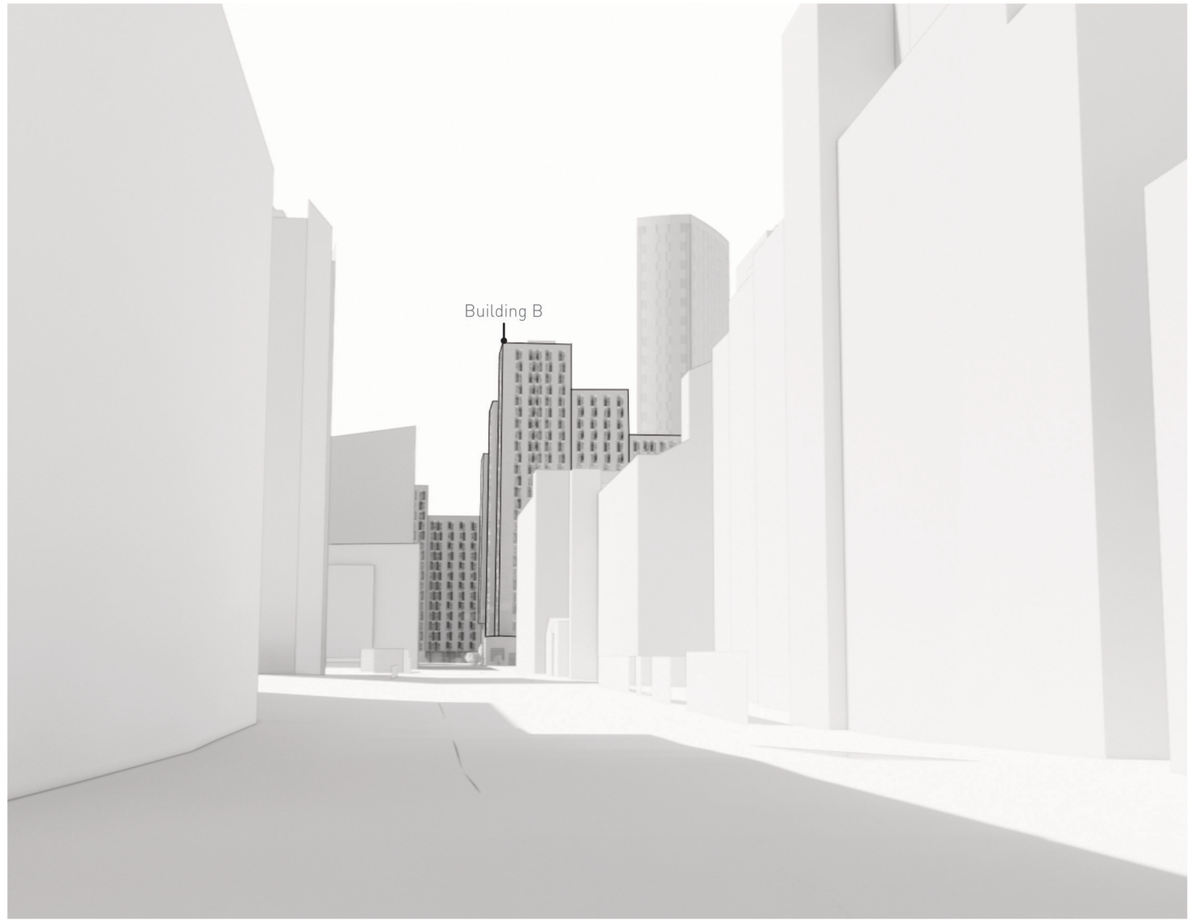

Revised Roof Design

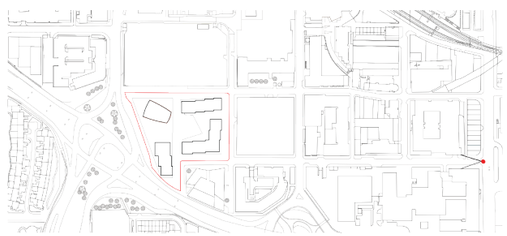


View 05 Along Chester Street



Consented Roof Design



Revised Roof Design

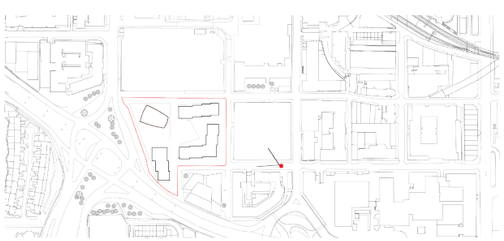

View 06 Along Hulme Street




Consented Roof Design



Revised Roof Design



View 07 Along Wilmott Street

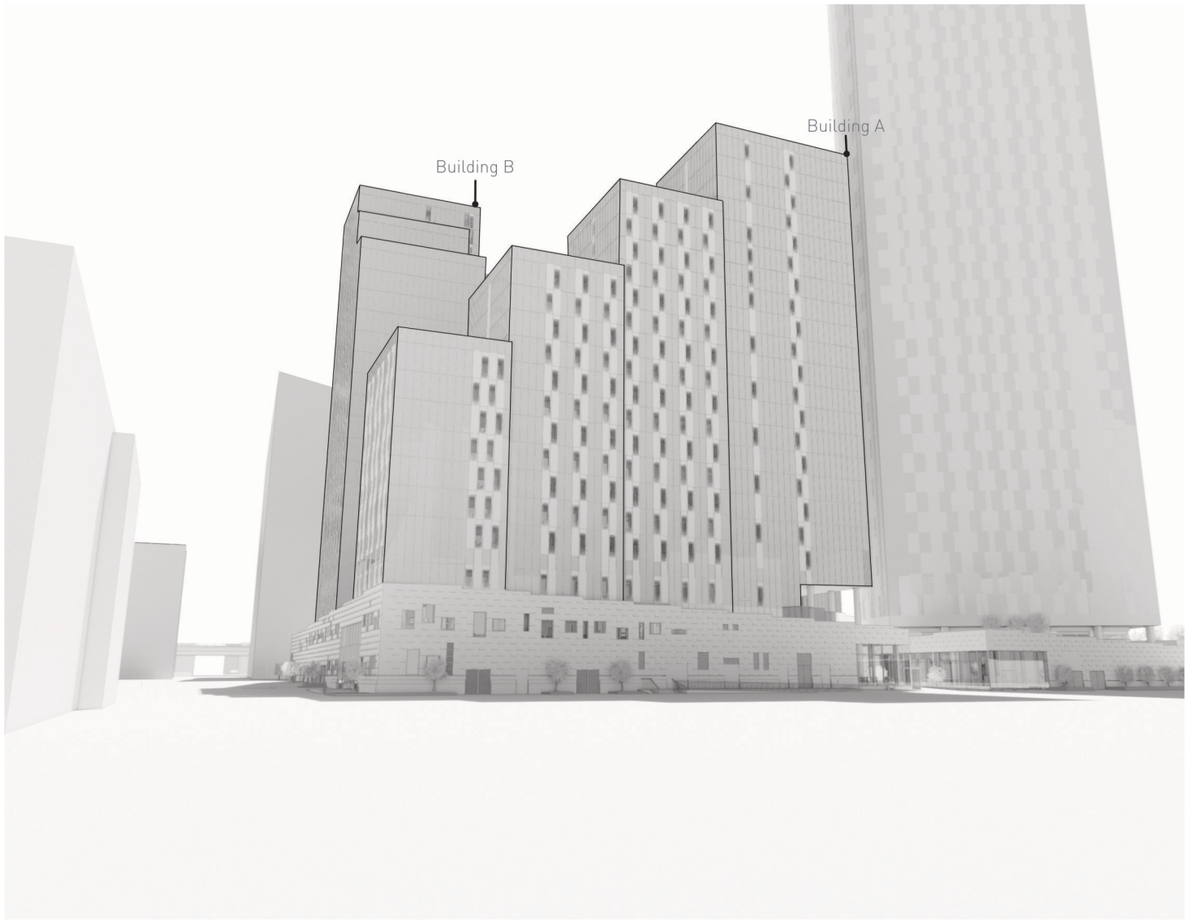

Consented Roof Design



Revised Roof Design

