

notes



This drawing is subject to a detailed building and site survey, therefore no guarantee of its accuracy can be given.

This drawing has been draughted in accordance with the clients design requirements.

All areas are approximate and are subject to a detailed building and site survey and further design development.

All dimensions should be checked prior to commencement of construction on site. Measurements should not be taken off the drawing.

All dimensions shown are in millimetres (mm).

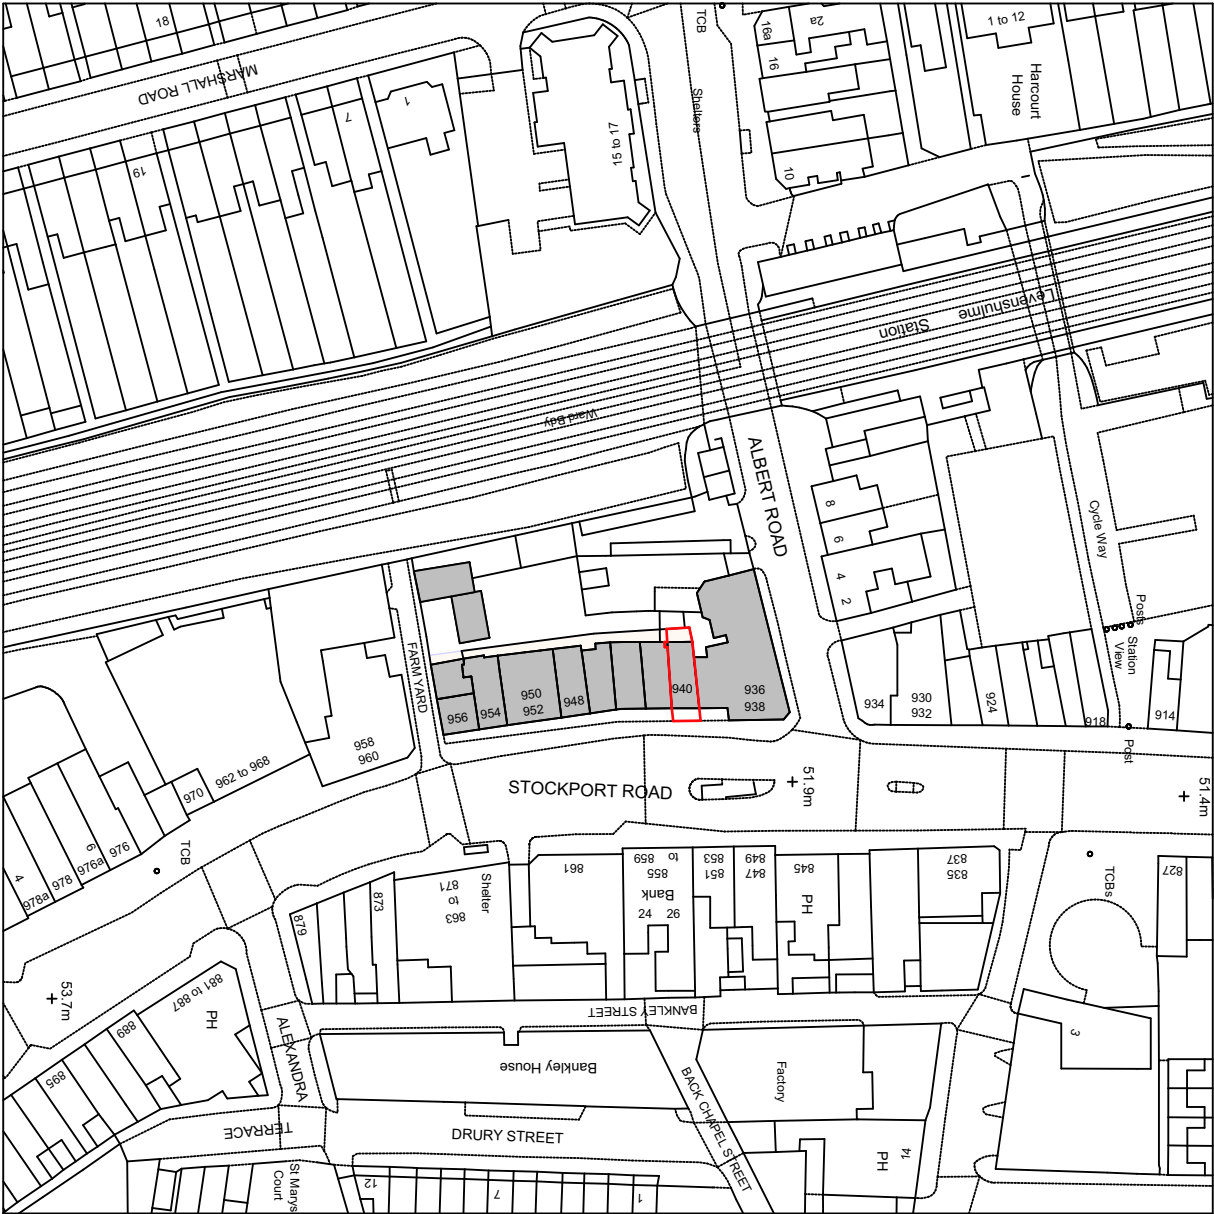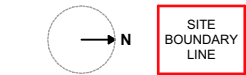

LOCATION PLAN

PL1 Red line boundary updated 07.12.22
PL0 Planning Issue 25.08.22



NADA Architects Ltd
169 Kingsway
Burnage
Manchester
M19 2ND
Mob: 07974 735527
E: ahmed@nadaarchitects.com
W: www.nadaarchitects.com

D - design PL - planning PT - pre-tender
T - tender P - preliminary
C - construction R - record

IJAZ AHMED

COMMERCIAL ALTERATIONS
940 STOCKPORT,
MANCHESTER, M19 3NN

LOCATION PLAN

scale 1:1250 @ A3 date 25.08.22 drawn checked AC

job no (category) dwg no revision

22-1079 (01)001 PL1

Drawing measurements shall not be obtained by scaling. Verify all dims prior to construction. Immediately report any discrepancies on this drawing to Architect. This drawing shall be read in conjunction with associated specifications and related consultant's documents.