




Current Boundary line

Proposed boundary line



32208 mm

40253 mm

22841 mm

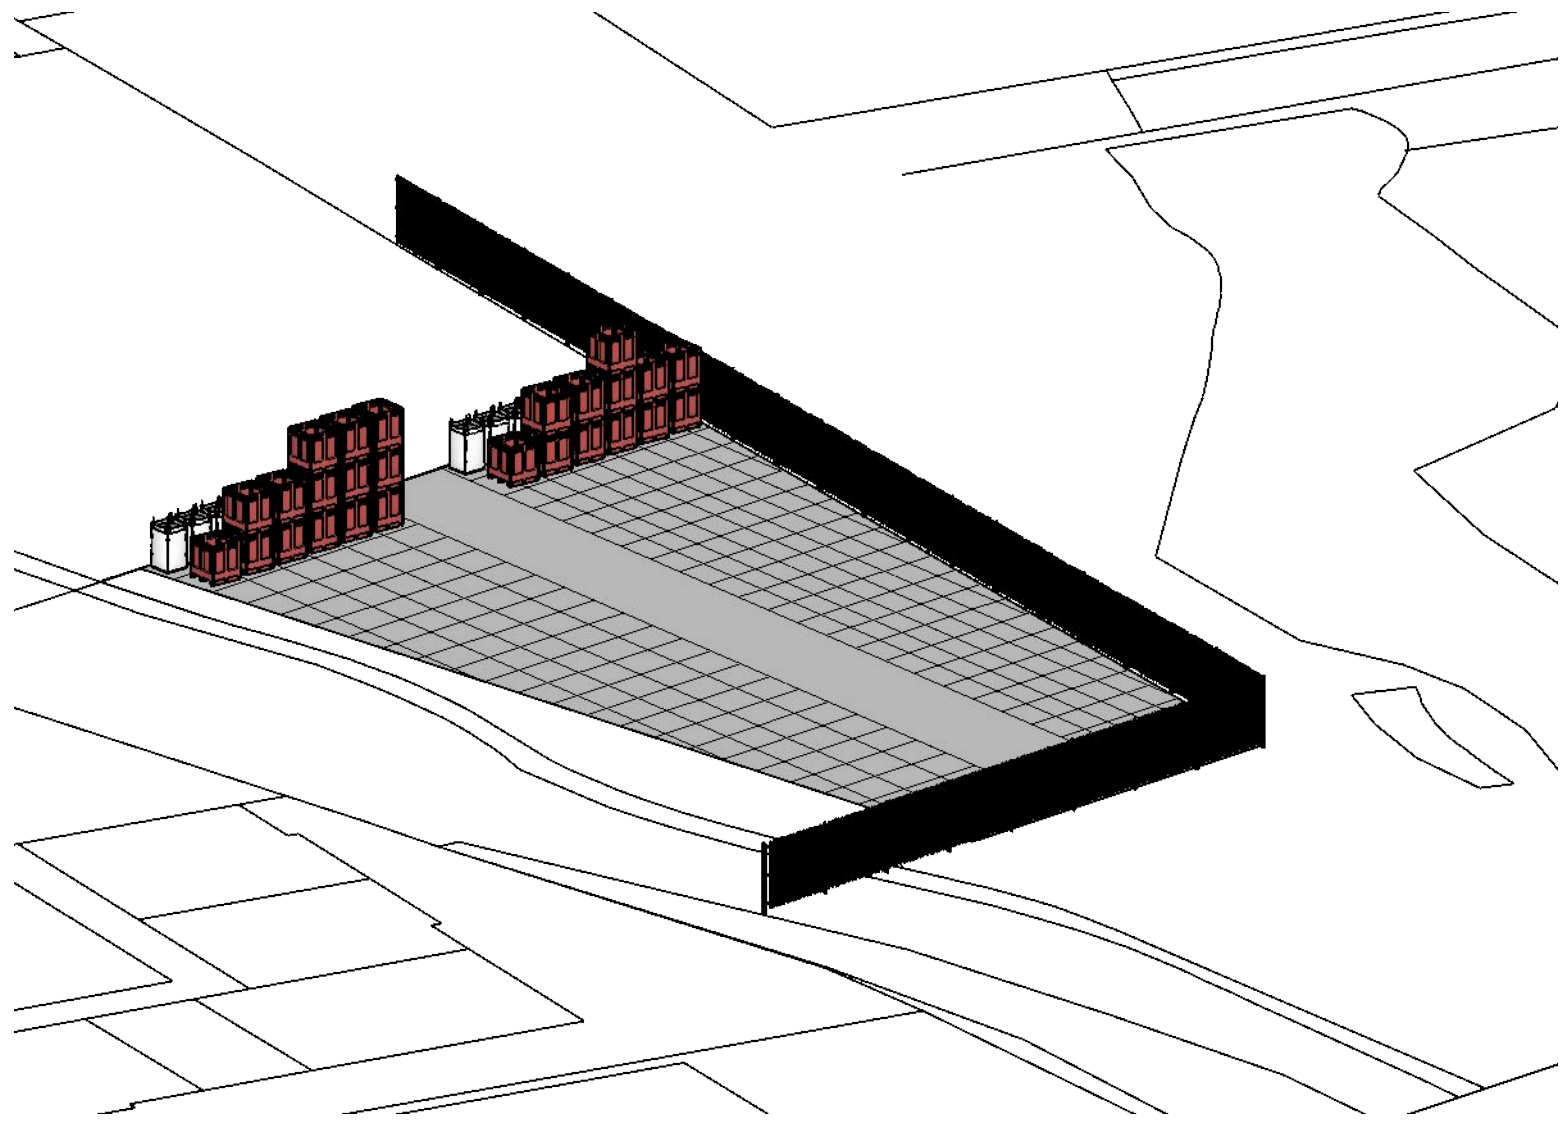

Secure tamper proof fixings

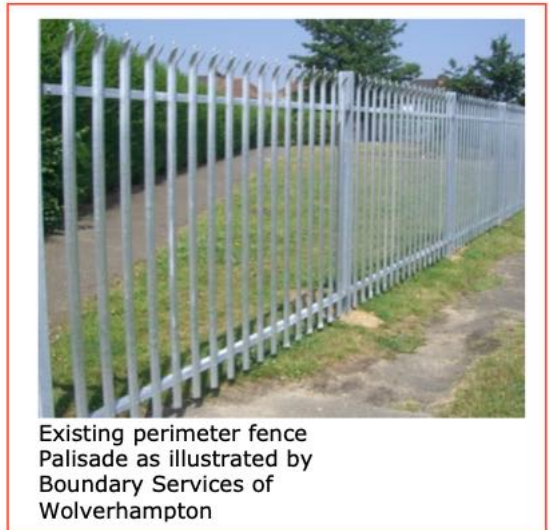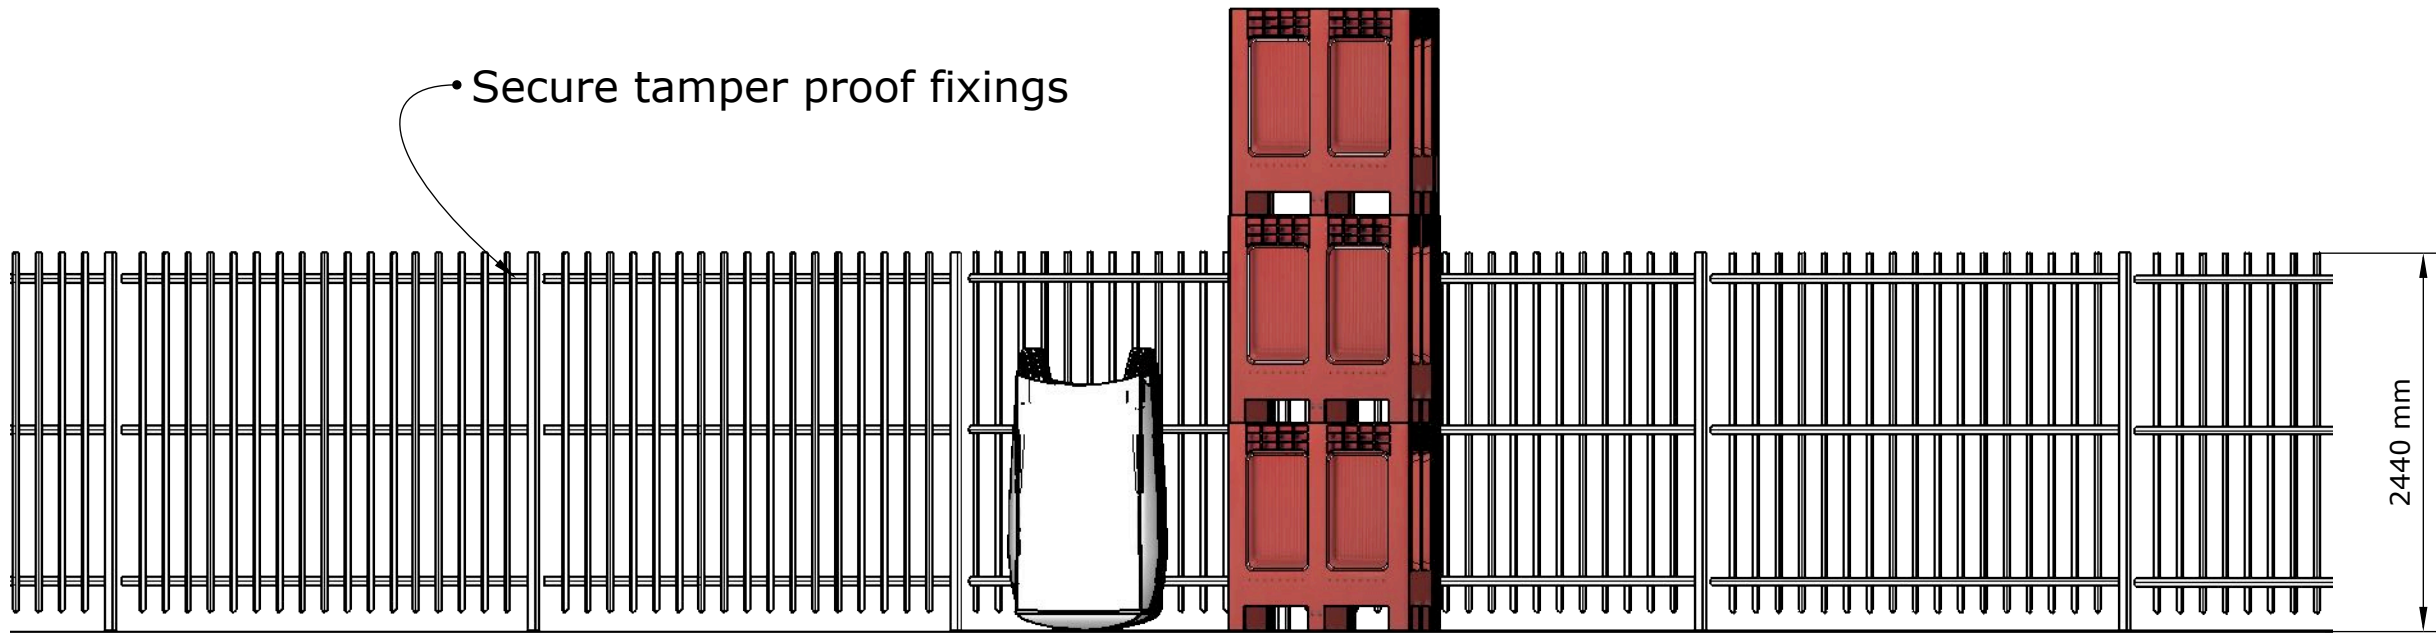

Existing perimeter fence
Palisade as illustrated by
Boundary Services of
Wolverhampton

This drawing represents the design and function of the equipment depicted. The final product may vary in precise detail subject to suitability of component manufacture. Structural performance is not warranted, such information is available by separate warrant only where requested in writing from us and may be subject to charges. We take no responsibility for existing structures, patent infringements or design variations. We reserve the right to modify or change any features which do not fit with our final build programs as we see fit in the reasonable pursuit of best engineering practices and safe design without notice.

REVISIONS	
MM/DD/YY	REMARKS
1	--/--/--
2	--/--/--
3	--/--/--
4	--/--/--
5	--/--/--



© MMXXII IP

IMPORTANT
Property of Engineered Solutions (Projects) Ltd.
You MUST NOT copy or re-use this drawing without written permission.
We reserve an enduring right in respect of the aforementioned and
we do not concede the statement irrespective of any terms and conditions
of purchase signed or otherwise. The copy rights and IP are
entirely. Whichever you may use these products, you are
NOT free to copy them or use them for your own financial gain.
If you wish to do this it will be by separate treaty as a design only contract

This drawing represents the design and function of the equipment depicted. The final product may vary in precise detail subject to suitability of component manufacture. Structural performance is not warranted, such information is available by separate warrant only where requested in writing from us and may be subject to charges. We take no responsibility for existing structures, patent infringements or design variations. We reserve the right to modify or change any features which do not fit with our final build programs as we see fit in the reasonable pursuit of best engineering practices and safe design without notice. Checking the proposed works to ensure they don't result in unbudgeted conflicting site activities is the responsibility of the client or their appointed agents or officials

Scale	As stated	Status		
Title	Adjusted fence boundary	Design ☐	Production ☐	Other ☒
Drg No.	010622.3	Estimating ☐	As Built ☐	DRN PRC
Issue No.	A	Approval ☐	Records ☐	Date 28.07.22