



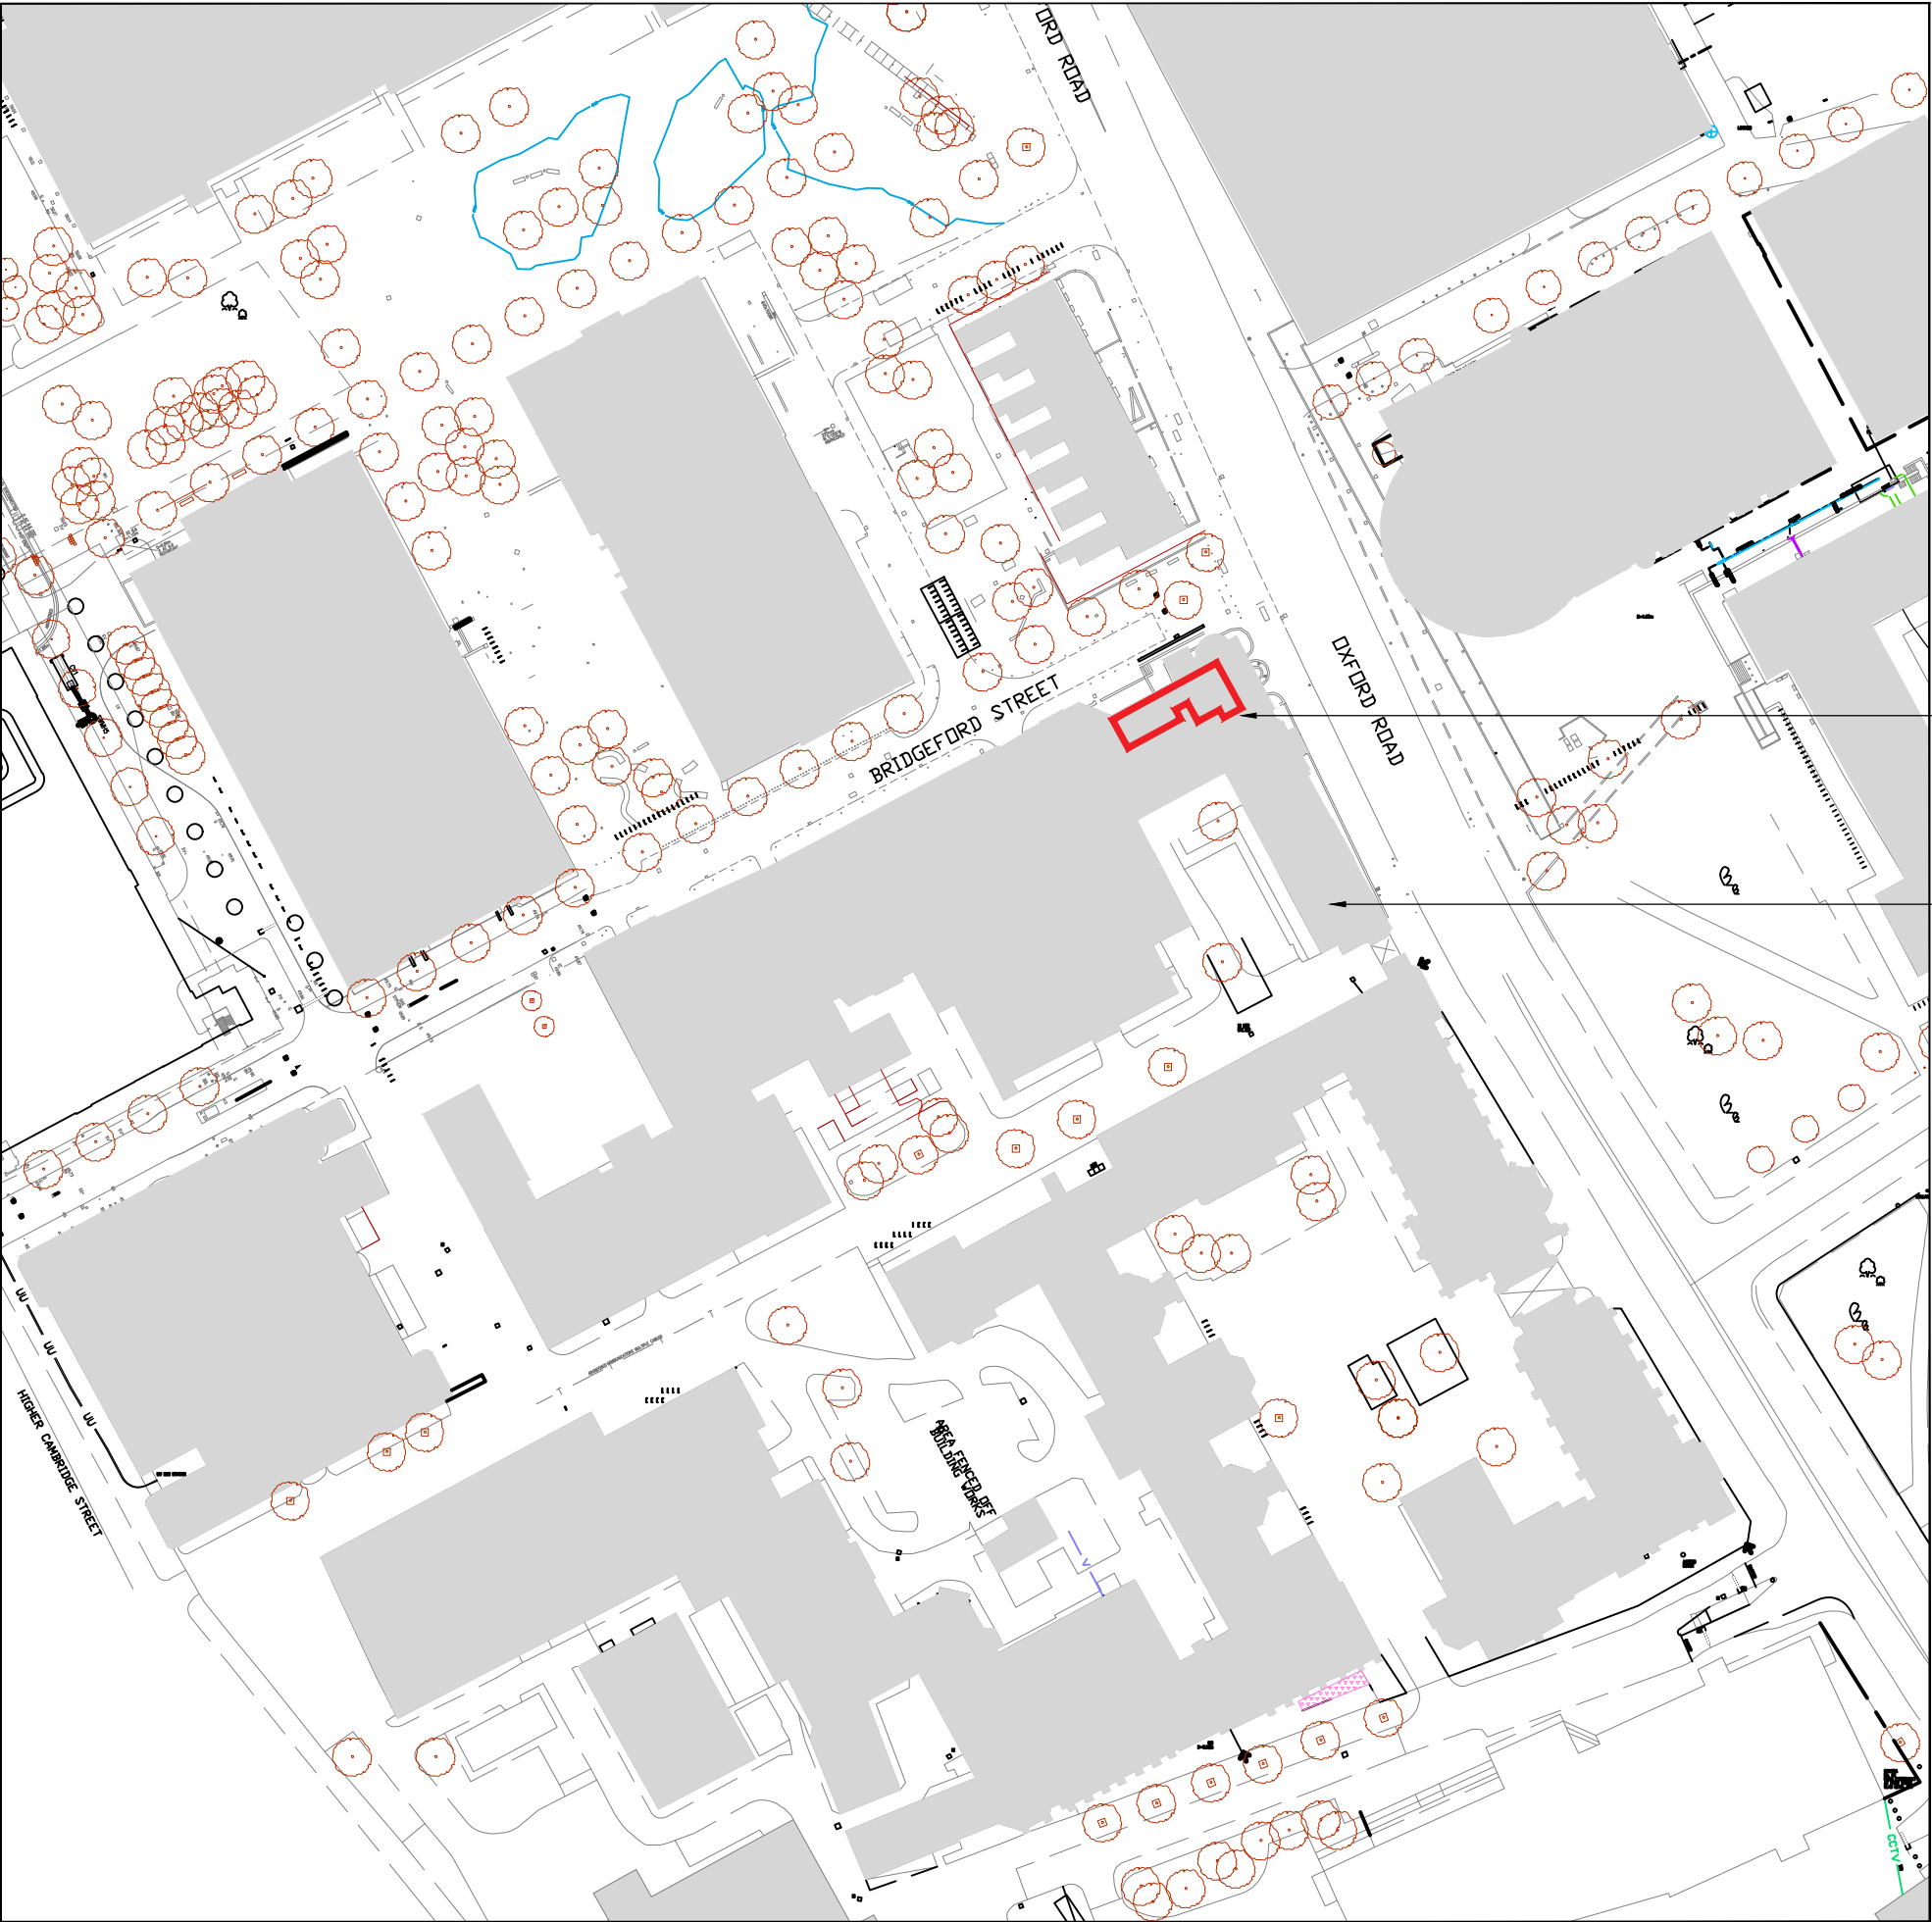

kitchen works

Manchester Museum

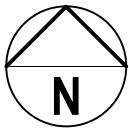

0 10 20 30 40 50m

NOTES

- DO NOT SCALE FROM THIS DRAWING.
- ALL MEASUREMENTS ARE IN MILLIMETRES UNLESS STATED OTHERWISE.
- THIS DRAWING IS TO BE READ IN CONJUNCTION WITH THE SPECIFICATION AND ALL RELEVANT ARCHITECTURAL, ELECTRICAL, MECHANICAL AND STRUCTURAL DRAWINGS.

IN ADDITION TO THE HAZARDS/RISKS NORMALLY ASSOCIATED WITH THE TYPES OF WORK DETAILED ON THIS DRAWING, NOTE THE FOLLOWING SIGNIFICANT RESIDUAL RISKS -

Item	Hazard	Risk

Rev	Description	By	Date	Chk'd	Auth

WILSON MASON

Wilson Mason
Upland House,
Spring Lane
Samlesbury
Preston
PR5 0UX

Drawing Status -

Project
Manchester Museum Kitchen Alteration

Building Name
Manchester Museum

Sub Site Name
-

Site Name
-

Drawing Title
Location Plan

PM --	Drawn JRB	Checked AW	Authorised -
Scale 1:1250	Date @A3 20221128	Date --/--	Date --/--

Drawing No. 7135 L(00)01	Revision -
-----------------------------	---------------