



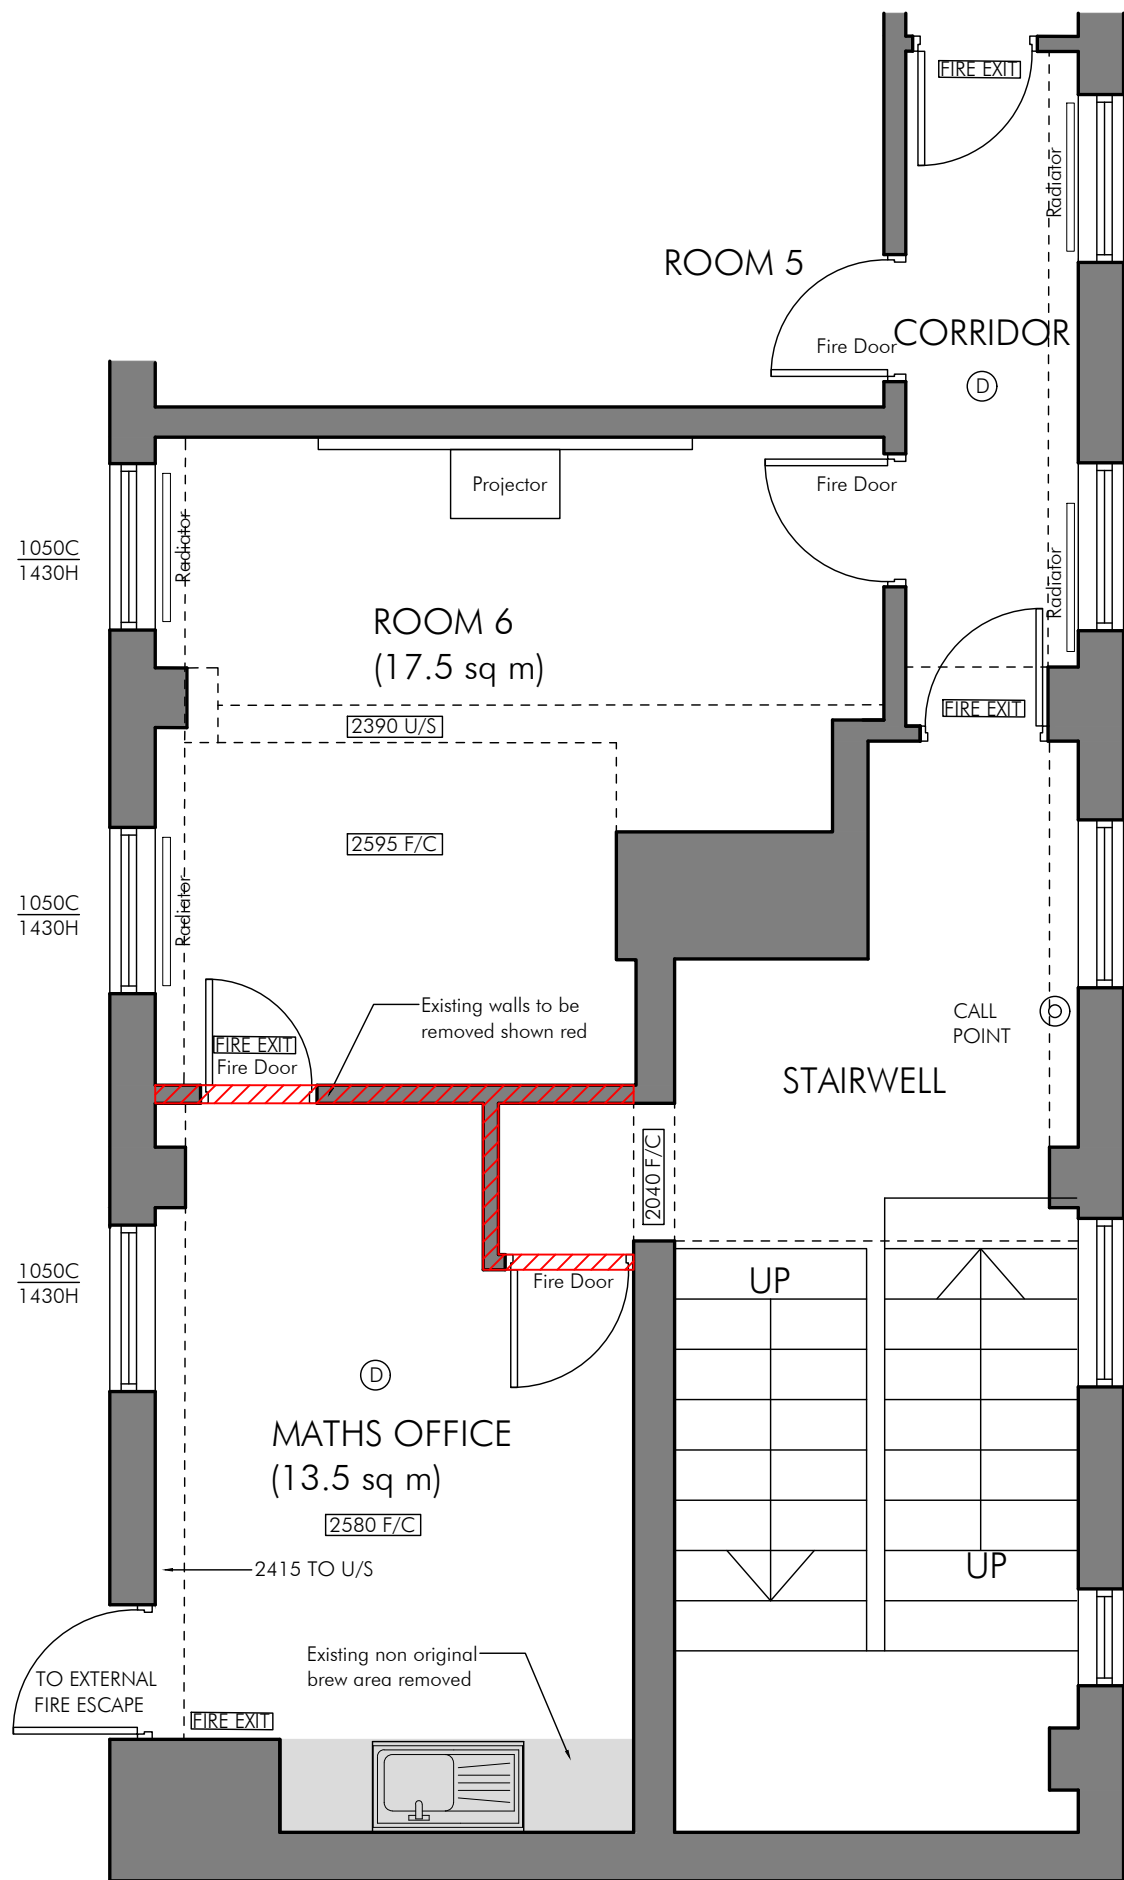

PART EXISTING PLAN

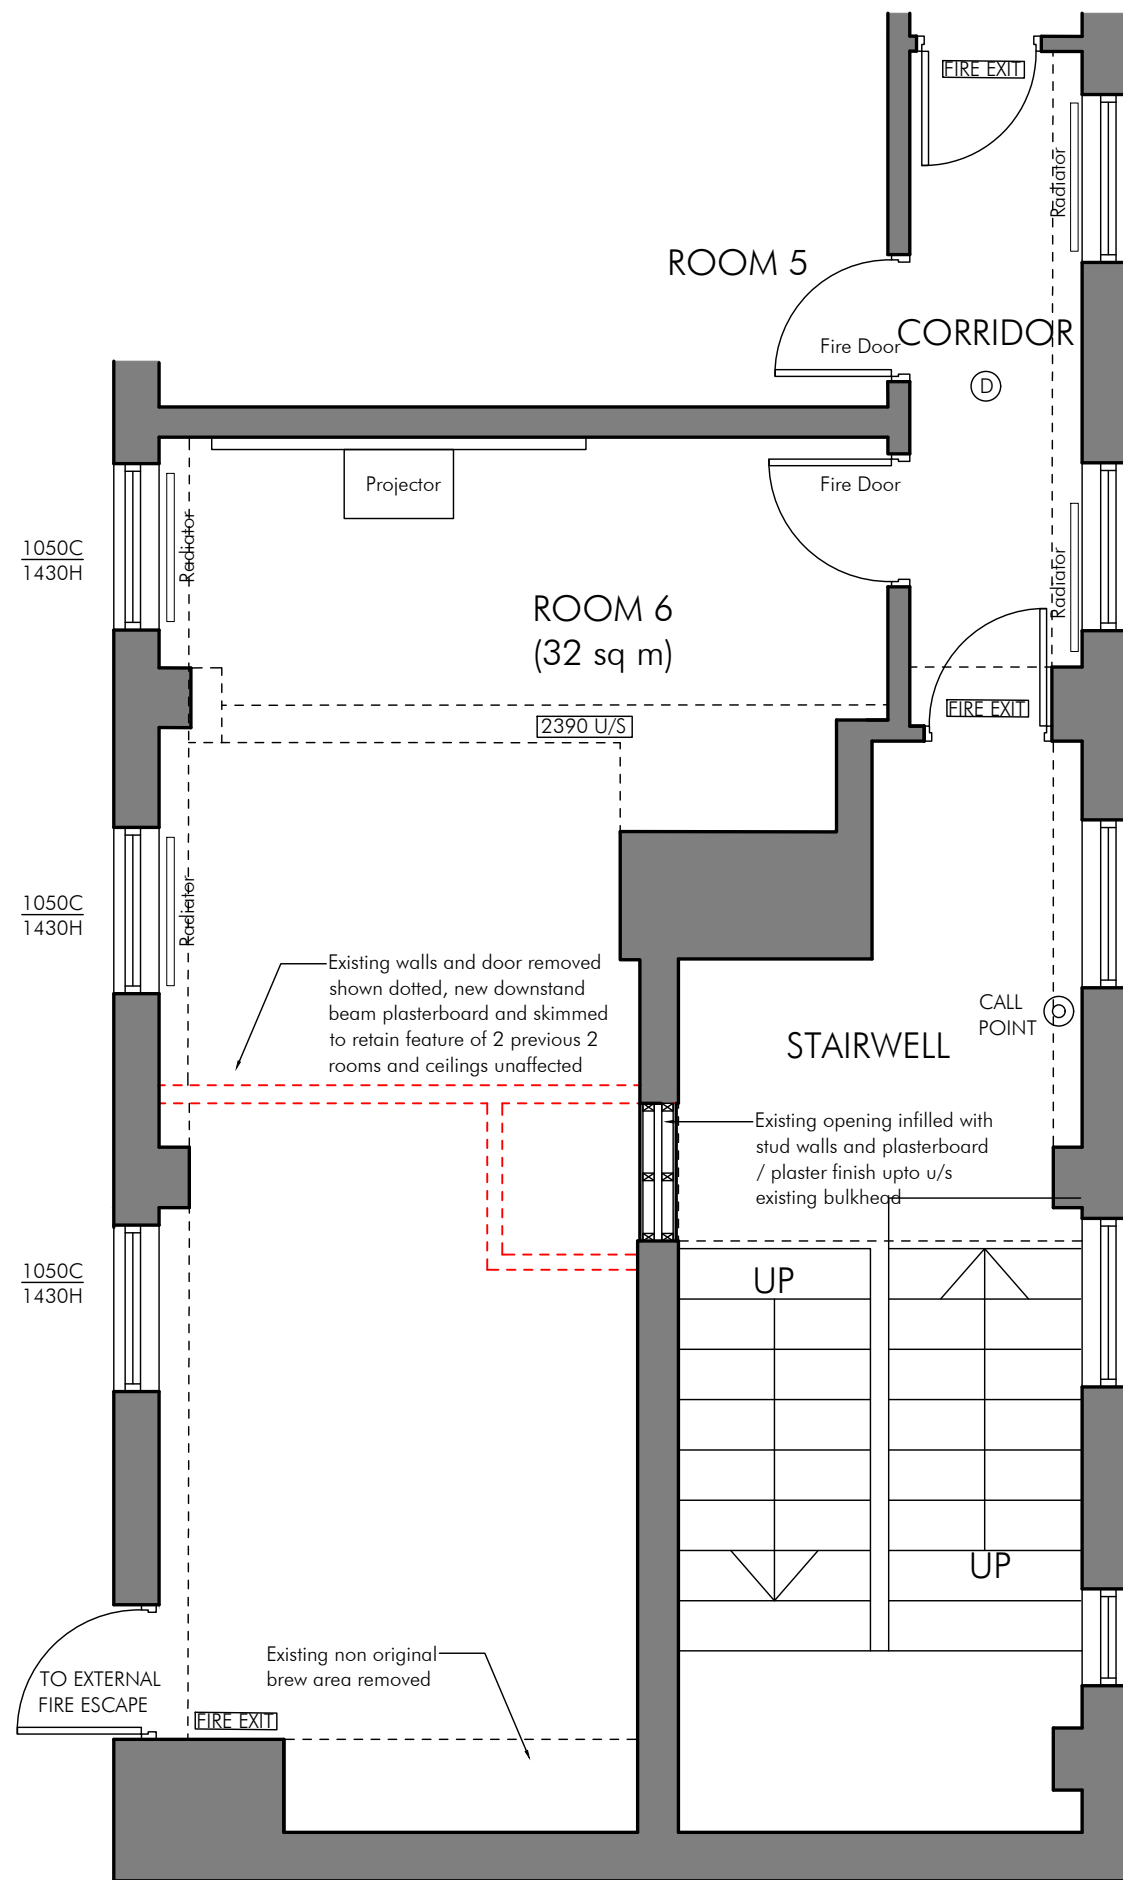

PART PROPOSED PLAN

Schedule of Work

- Existing Brew Area and cupboards removed and made good
- Walls and Doors removed as shown dotted
- New infill wall (1 hour fire rated)
- Existing radiator locations unaffected
- Modification of small power services lighting and power locally
- Fire detection and emergency lighting altered
- New floor finish and decoration of the room
- Existing blinds removed and replaced with new

P2	NIB REMOVED	19.12.22
P1	DRAWN	26.11.22
PLG PLG Design Ltd DESIGN PLANNING PROJECT MANAGEMENT		
T - 0161 464 6675 M - 07795 296644 E - paul.gill@plgdesign.co.uk		Unit 11 National Trading Estate, Bramhall Moor Lane, Hazel Grove, Stockport , SK7 5AA
Client	St Bedes College	
Address	Joseph Building Room 6 and Maths Office Alterations	
Title	Existing and Proposed Plans	
Scale	1:50 @ A3	
Job Number	Drawing Number	Issue
22149	PL02	P2