






SITE LOCATION PLAN
SCALE 1:500

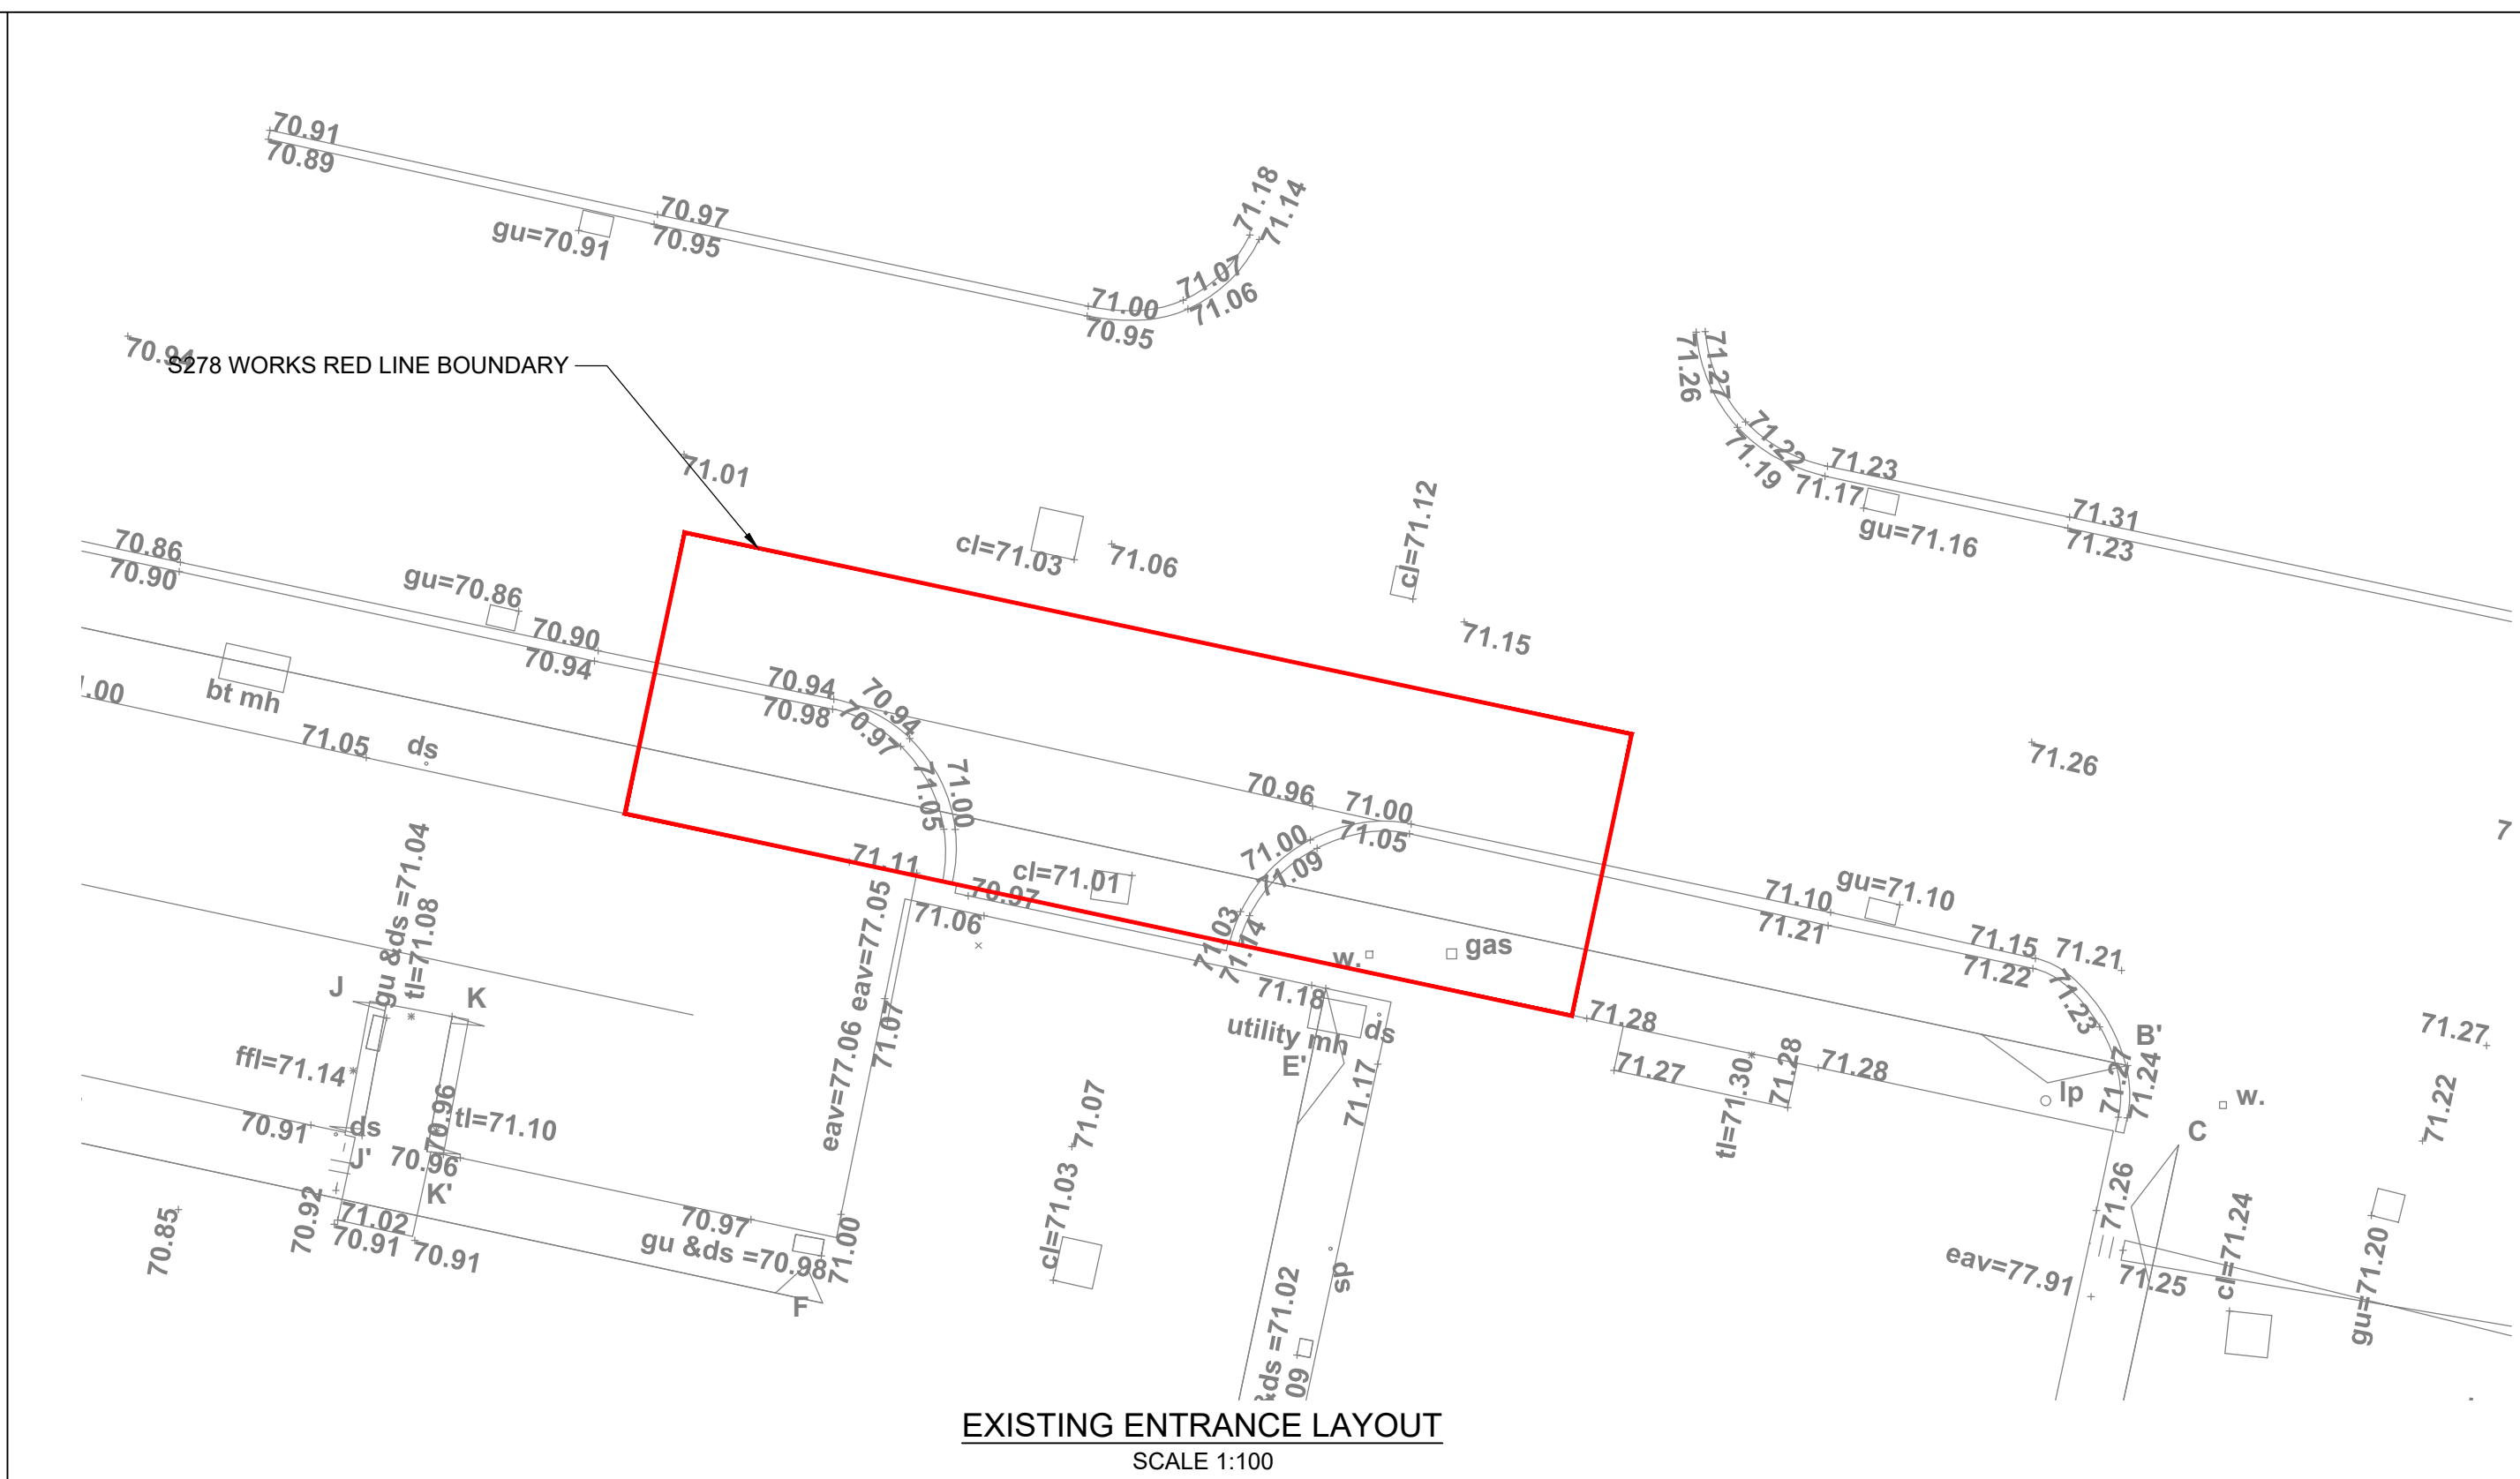


EXISTING ENTRANCE LAYOUT
SCALE 1:100

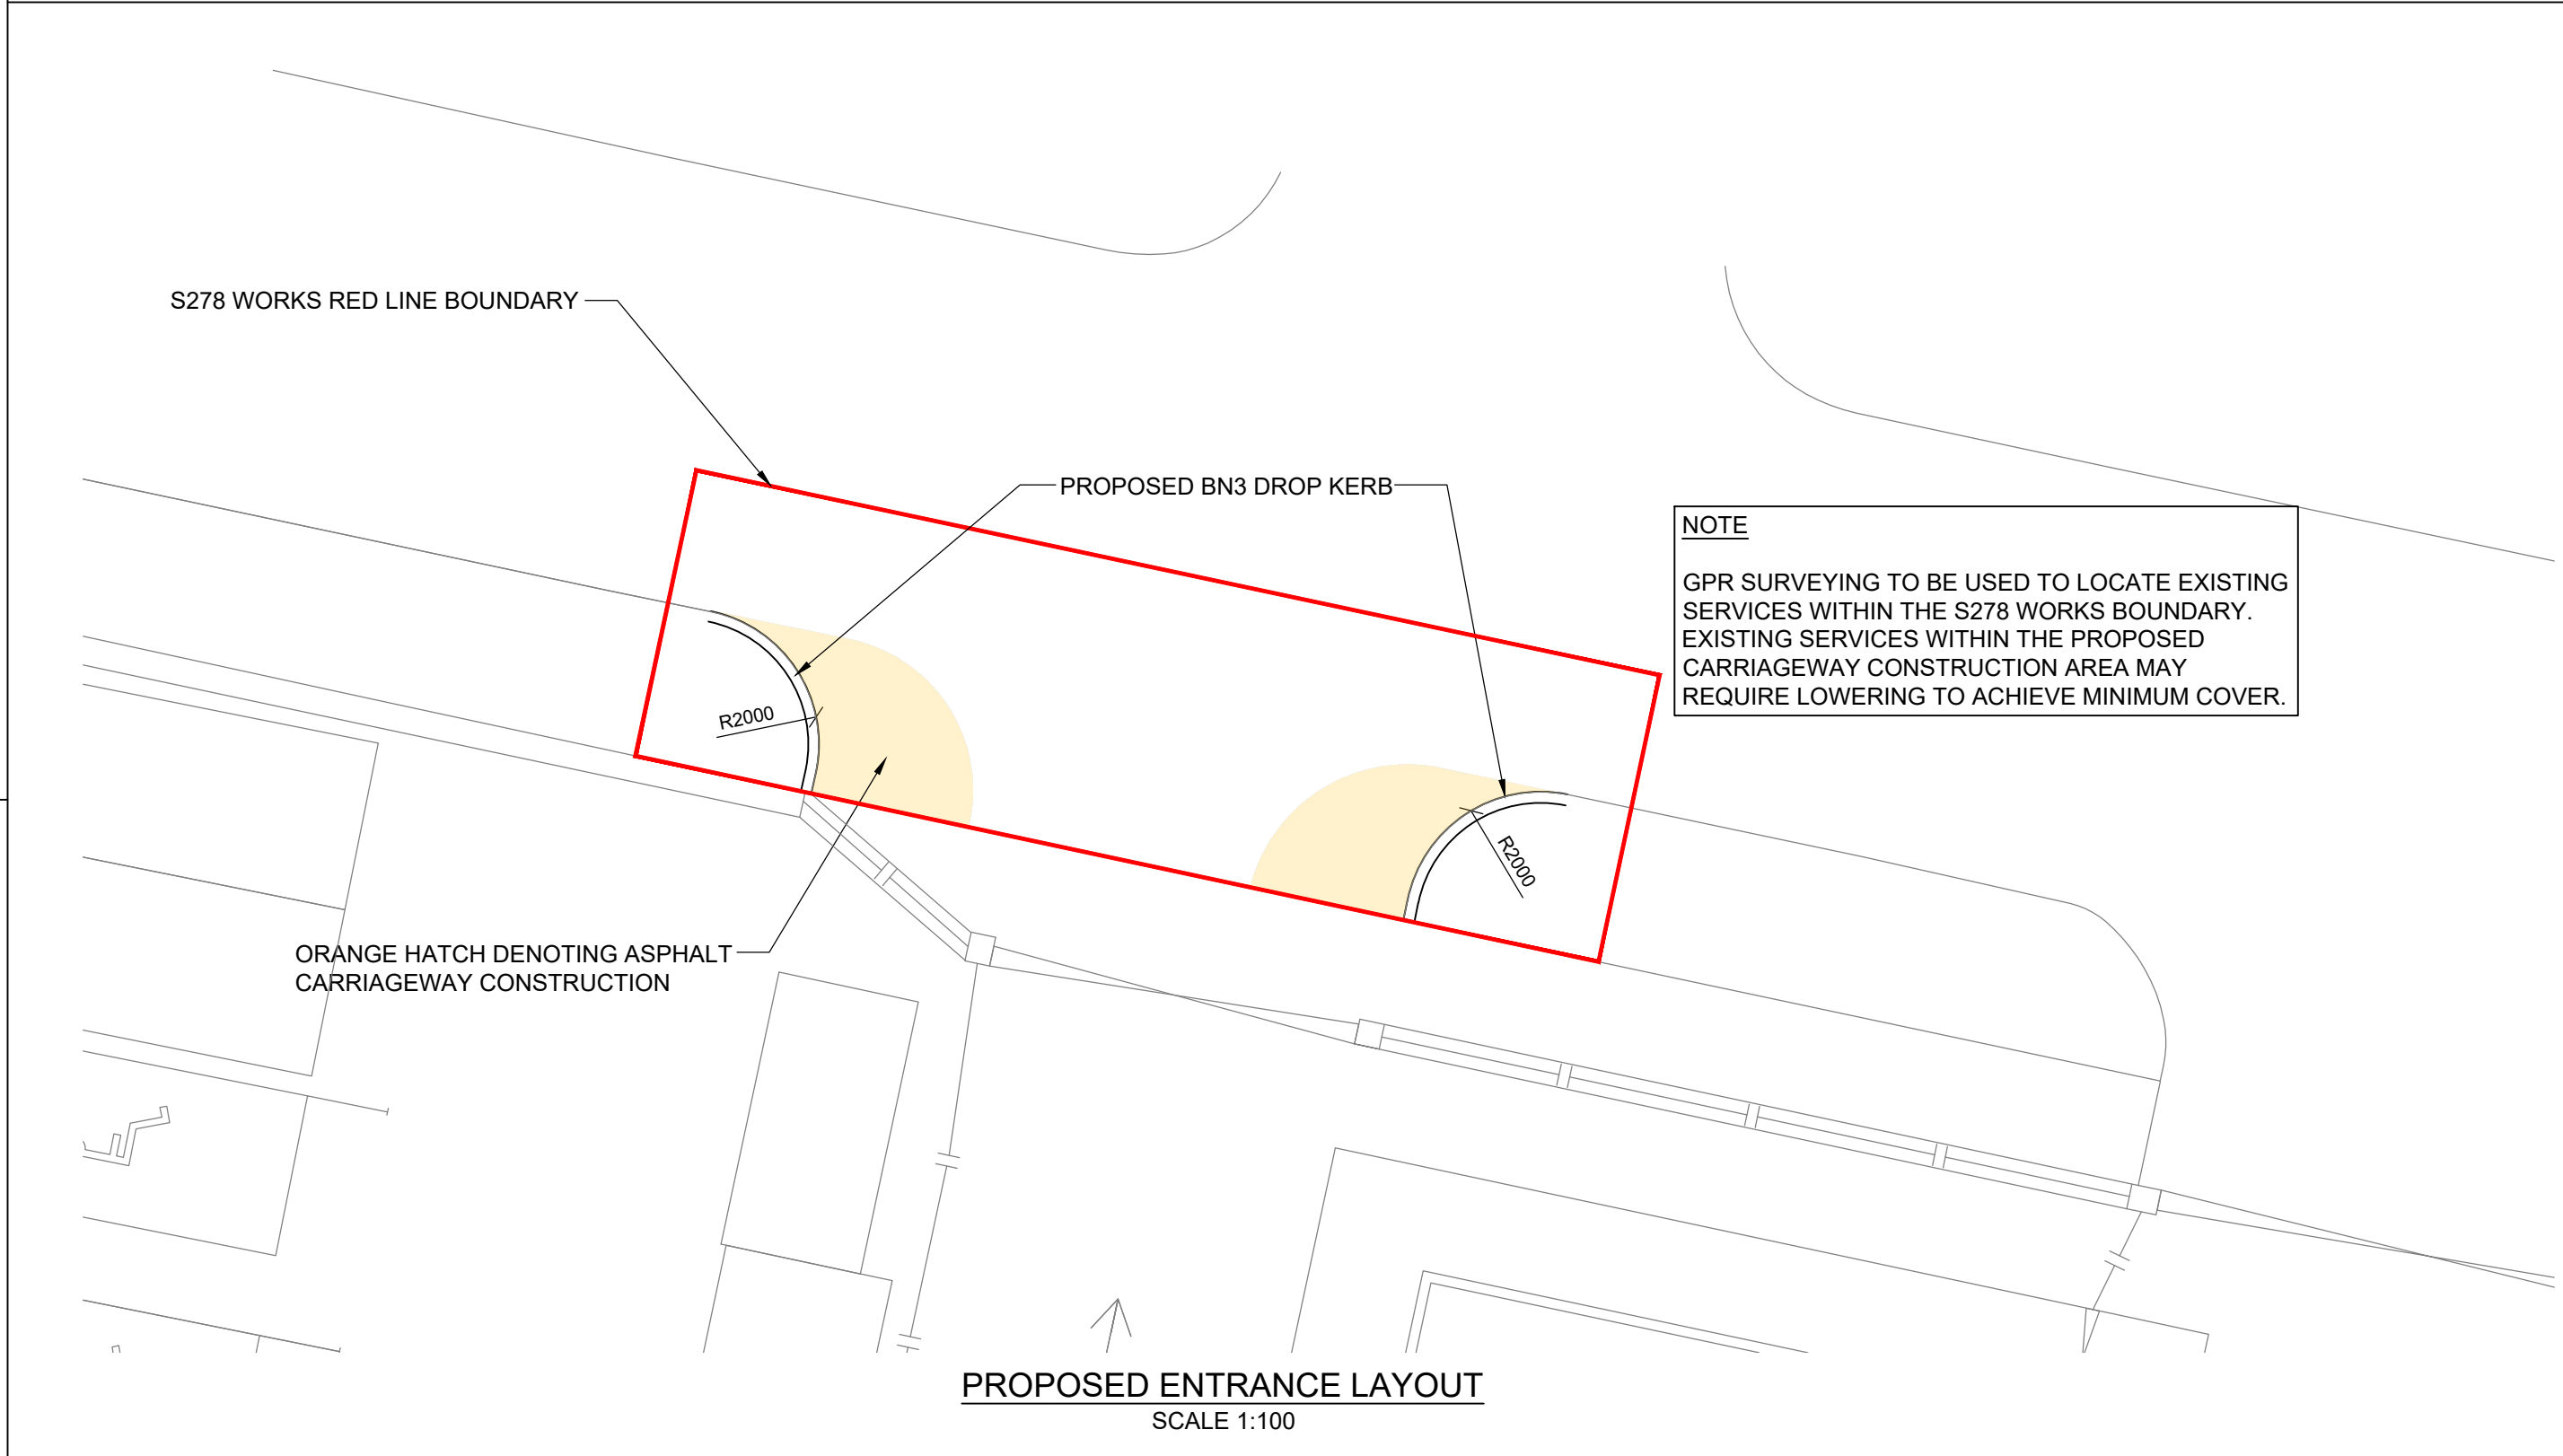


PROPOSED ENTRANCE LAYOUT
SCALE 1:100

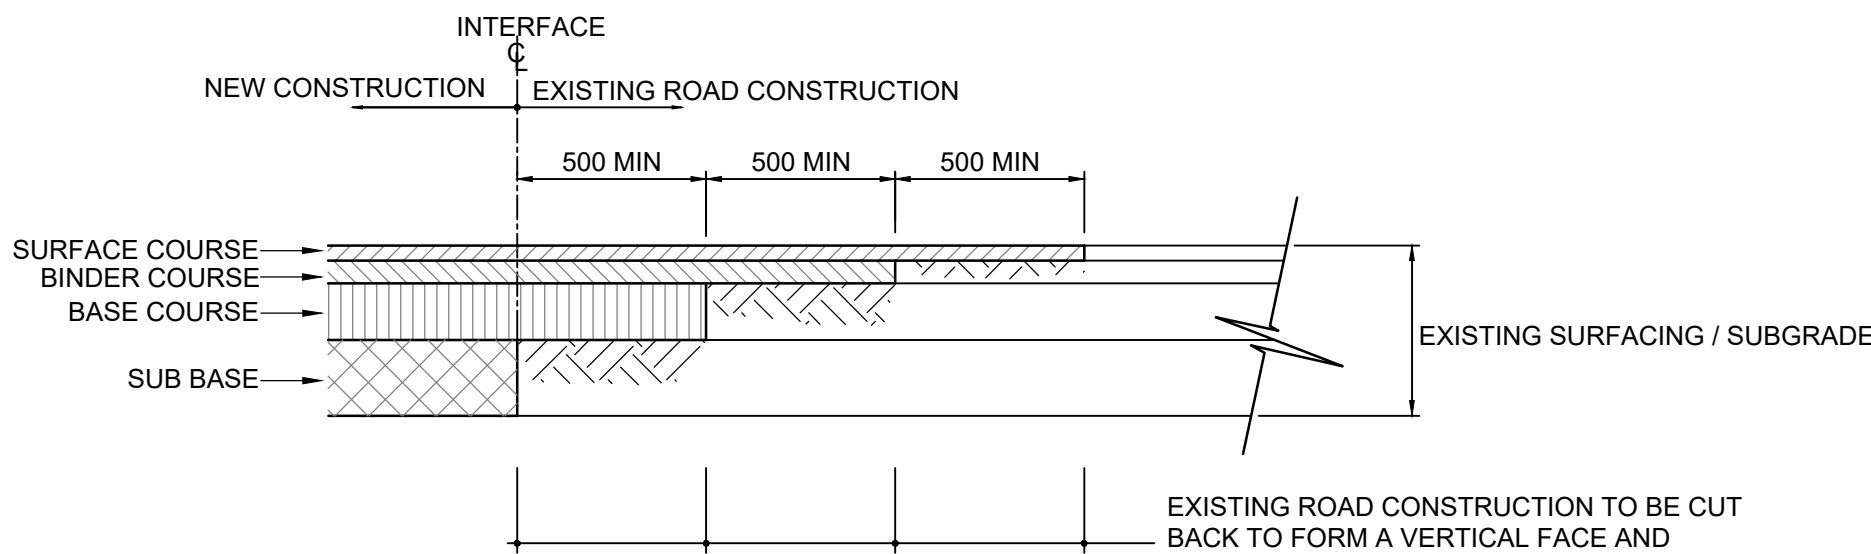

TYPICAL INTERFACE BETWEEN NEW AND EXISTING
ROAD CONSTRUCTION
SCALE 1:20

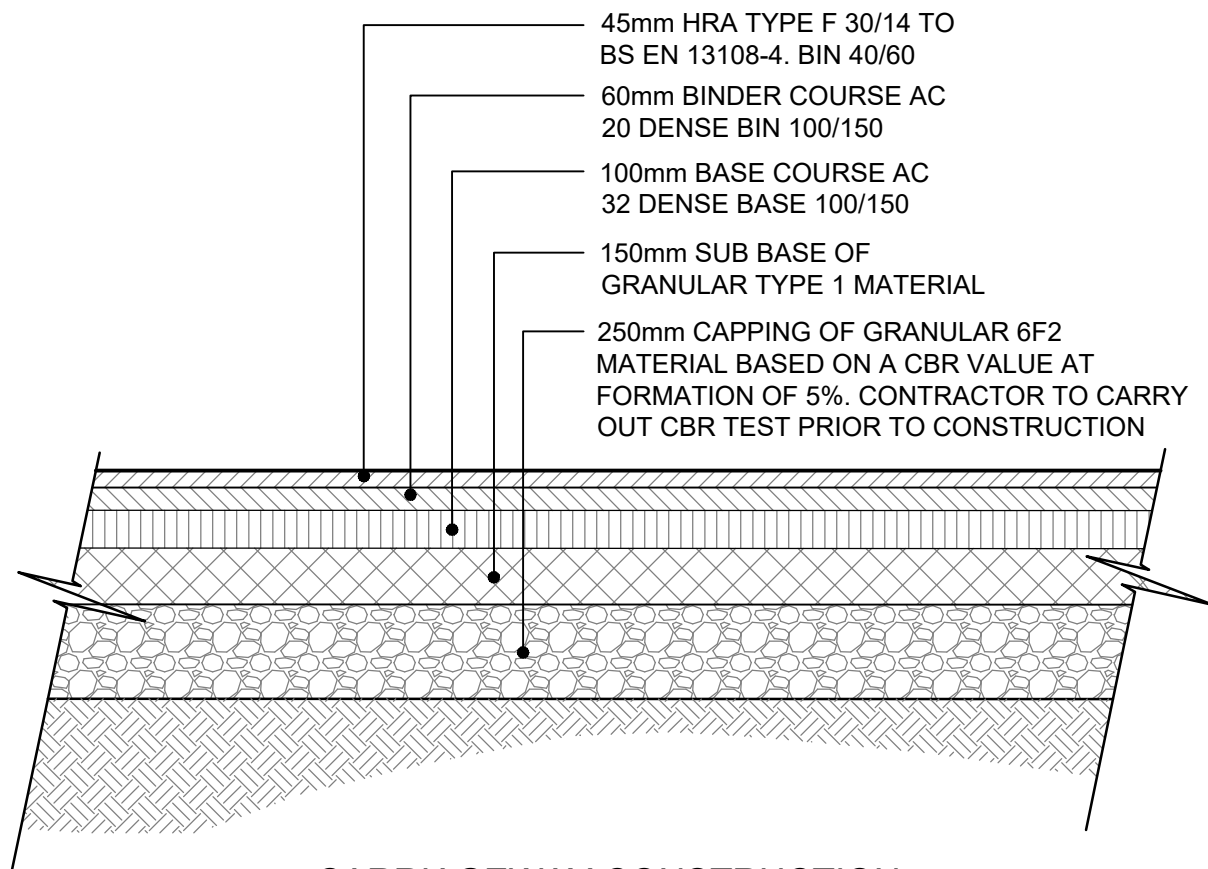

CARRIAGEWAY CONSTRUCTION
SCALE 1:20

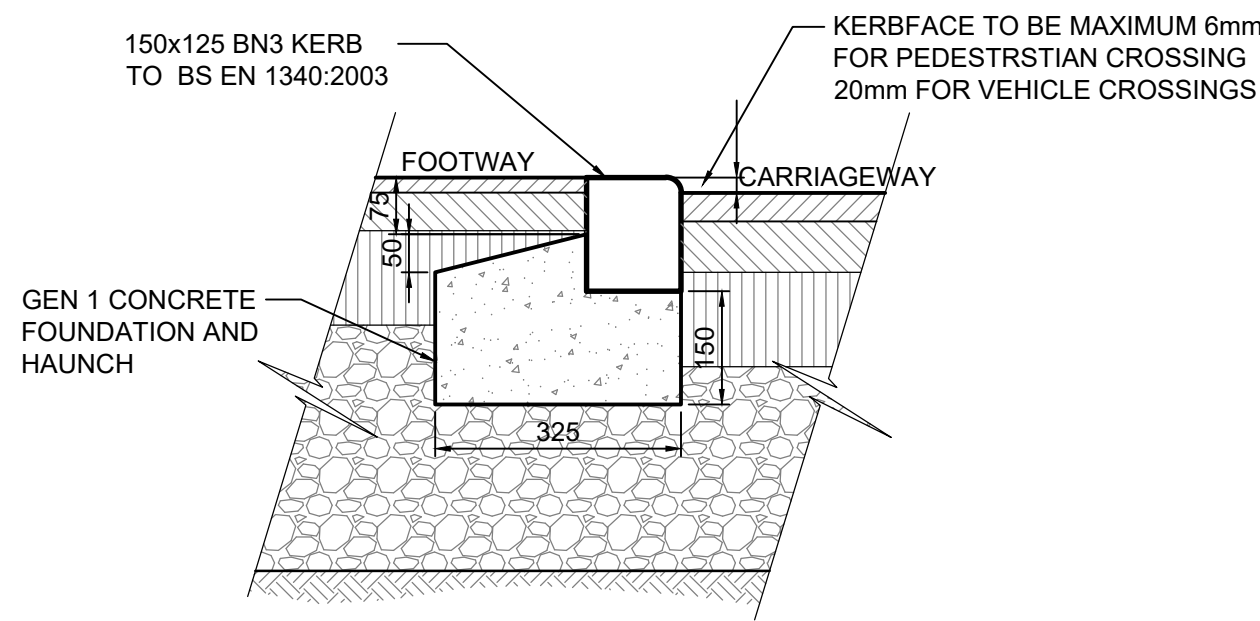

BN3 KERB DETAIL
SCALE 1:10

NOTES:

1. TO BE READ IN CONJUNCTION WITH ALL RELEVANT KENNEDY REDFORD S278 DRAWINGS.
2. CBR TESTS NEED TO BE CARRIED OUT IN-SITU AND AT THE PROPOSED FORMATION LEVEL, PRIOR TO FINAL DESIGN AND CONSTRUCTION. THIS IS REQUIRED TO DETERMINE DEPTHS OF SUB-BASE AND CAPPING MATERIAL.
3. ALL MATERIAL WITHIN 450mm OF GROUND LEVEL TO BE NON FROST SUSCEPTIBLE.
4. ALL THICKNESSES OF GRANULAR MATERIAL ARE AFTER COMPACTION.
5. ALL TOLERANCES FOR PAVEMENT LAYERS TO BE IN ACCORDANCE WITH SPECIFICATION FOR HIGHWAY WORKS SERIES 700.
6. CONTRACTOR SHOULD ENSURE THAT FORMATION LEVELS ARE ADEQUATELY PROTECTED DURING ADVERSE WEATHER.
7. FORMATION TO BE TRIMMED AND ROLLED TO SPECIFICATION FOR HIGHWAY WORKS, SERIES 600 PRIOR TO LAYING PAVEMENT MATERIAL.
8. FORMATION TO BE CHECKED FOR SOFT SPOTS PRIOR TO LAYING PAVEMENT MATERIALS. ALL SOFT SPOTS TO BE REMOVED AND REPLACED WITH 6F2 CAPPING MATERIAL.
9. CAPPING MATERIAL TO BE IN ACCORDANCE WITH THE SPECIFICATION FOR HIGHWAY WORKS, SERIES 600.
10. SUB-BASE TO BE IN ACCORDANCE WITH THE SPECIFICATION FOR HIGHWAY WORKS, SERIES 800.
11. ALL PAVEMENT LAYERS DAMAGED BY CONSTRUCTION TRAFFIC TO BE REPAIRED PRIOR TO REPLACING FULL PAVEMENT LAYERS.
12. ALL KERBS TO BE LAID IN ACCORDANCE WITH BS7533-6.

P02	26.09.22	BOUNDARY UPDATED	RB	RK	RK
P01	02.08.22	PRELIMINARY ISSUE	RB	RK	RK
REV	DATE	DESCRIPTION	DRN	CHK	APR

© This drawing is the property of Kennedy Redford Limited and the information can only be reproduced with their prior permission.



CLIENT



PROJECT NAME

EVONIK
CLAYTON LANE, MANCHESTER

DRAWING TITLE

PROPOSED S278 WORKS

DATE	SCALE	SHEET SIZE	REV
02.08.22	1:200	A1	P02

DRAWING STATUS

S2 - ISSUED FOR INFORMATION

DRAWING NUMBER

210930 - KR - XX - EX - DR - C - 0010



NOTES:

1. TO BE READ IN CONJUNCTION WITH ALL RELEVANT KENNEDY REDFORD S278 DRAWINGS.

P01	26.09.22	PRELIMINARY ISSUE	RB	RK	RK
REV	DATE	DESCRIPTION	DRN	CHK	APR
© This drawing is the property of Kennedy Redford Limited and the information can only be reproduced with their prior permission.					
 Kennedy Redford MANAGING VISION					
CLIENT					
 EVONIK POWER TO CREATE					
PROJECT NAME					
EVONIK CLAYTON LANE, MANCHESTER					
DRAWING TITLE					
PROPOSED S278 VEHICLE TRACKING					
DATE	SCALE	SHEET SIZE	REV		
26.09.22	1:200	A1	P01		
DRAWING STATUS					
S2 - ISSUED FOR INFORMATION					
DRAWING NUMBER					
210930 - KR-D - XX - EX - DR - C - 0011					