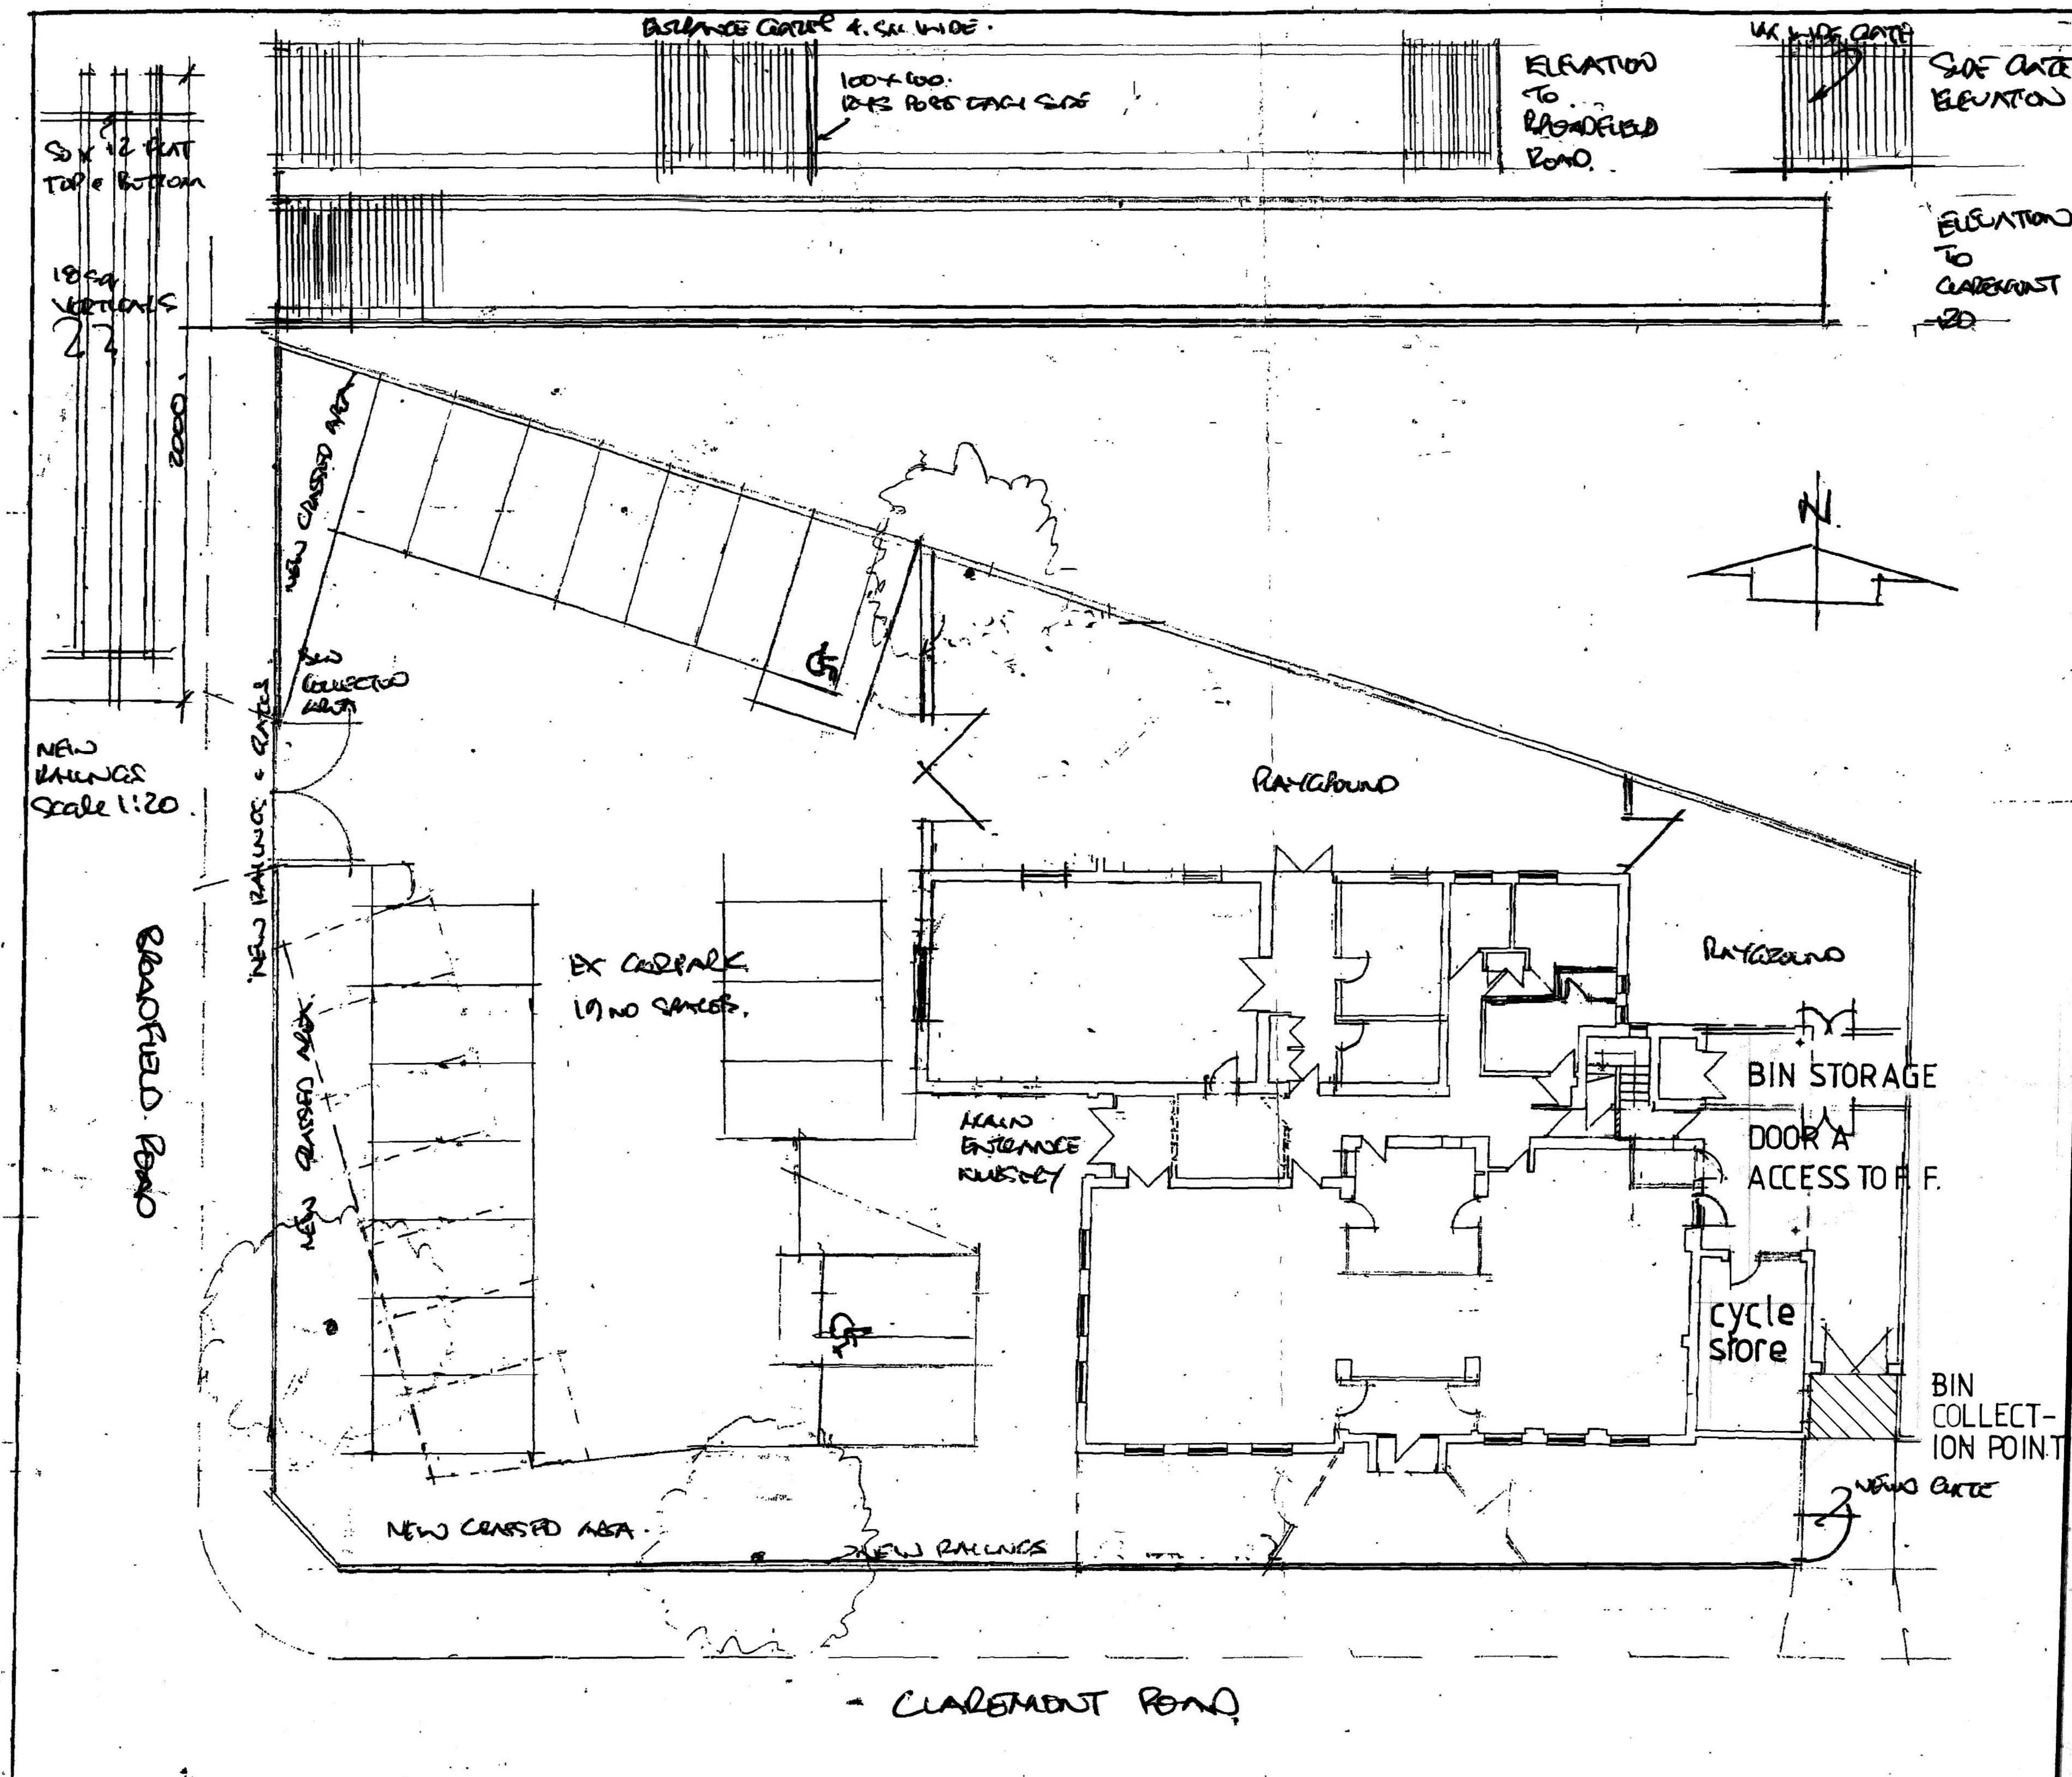

NOTES

ALPHA DESIGN

11 GILDA CRESCENT ROAD ECCLES M30 9AG
TELEPHONE :0161 707 5533

Project: 197 Clarmont Road Moss Side Mcr

Title: G.F. F.F access bin collection/storage

Scale: 1:200 | Date: Nov 22 | Initial: CRK

Drg. No: 3