




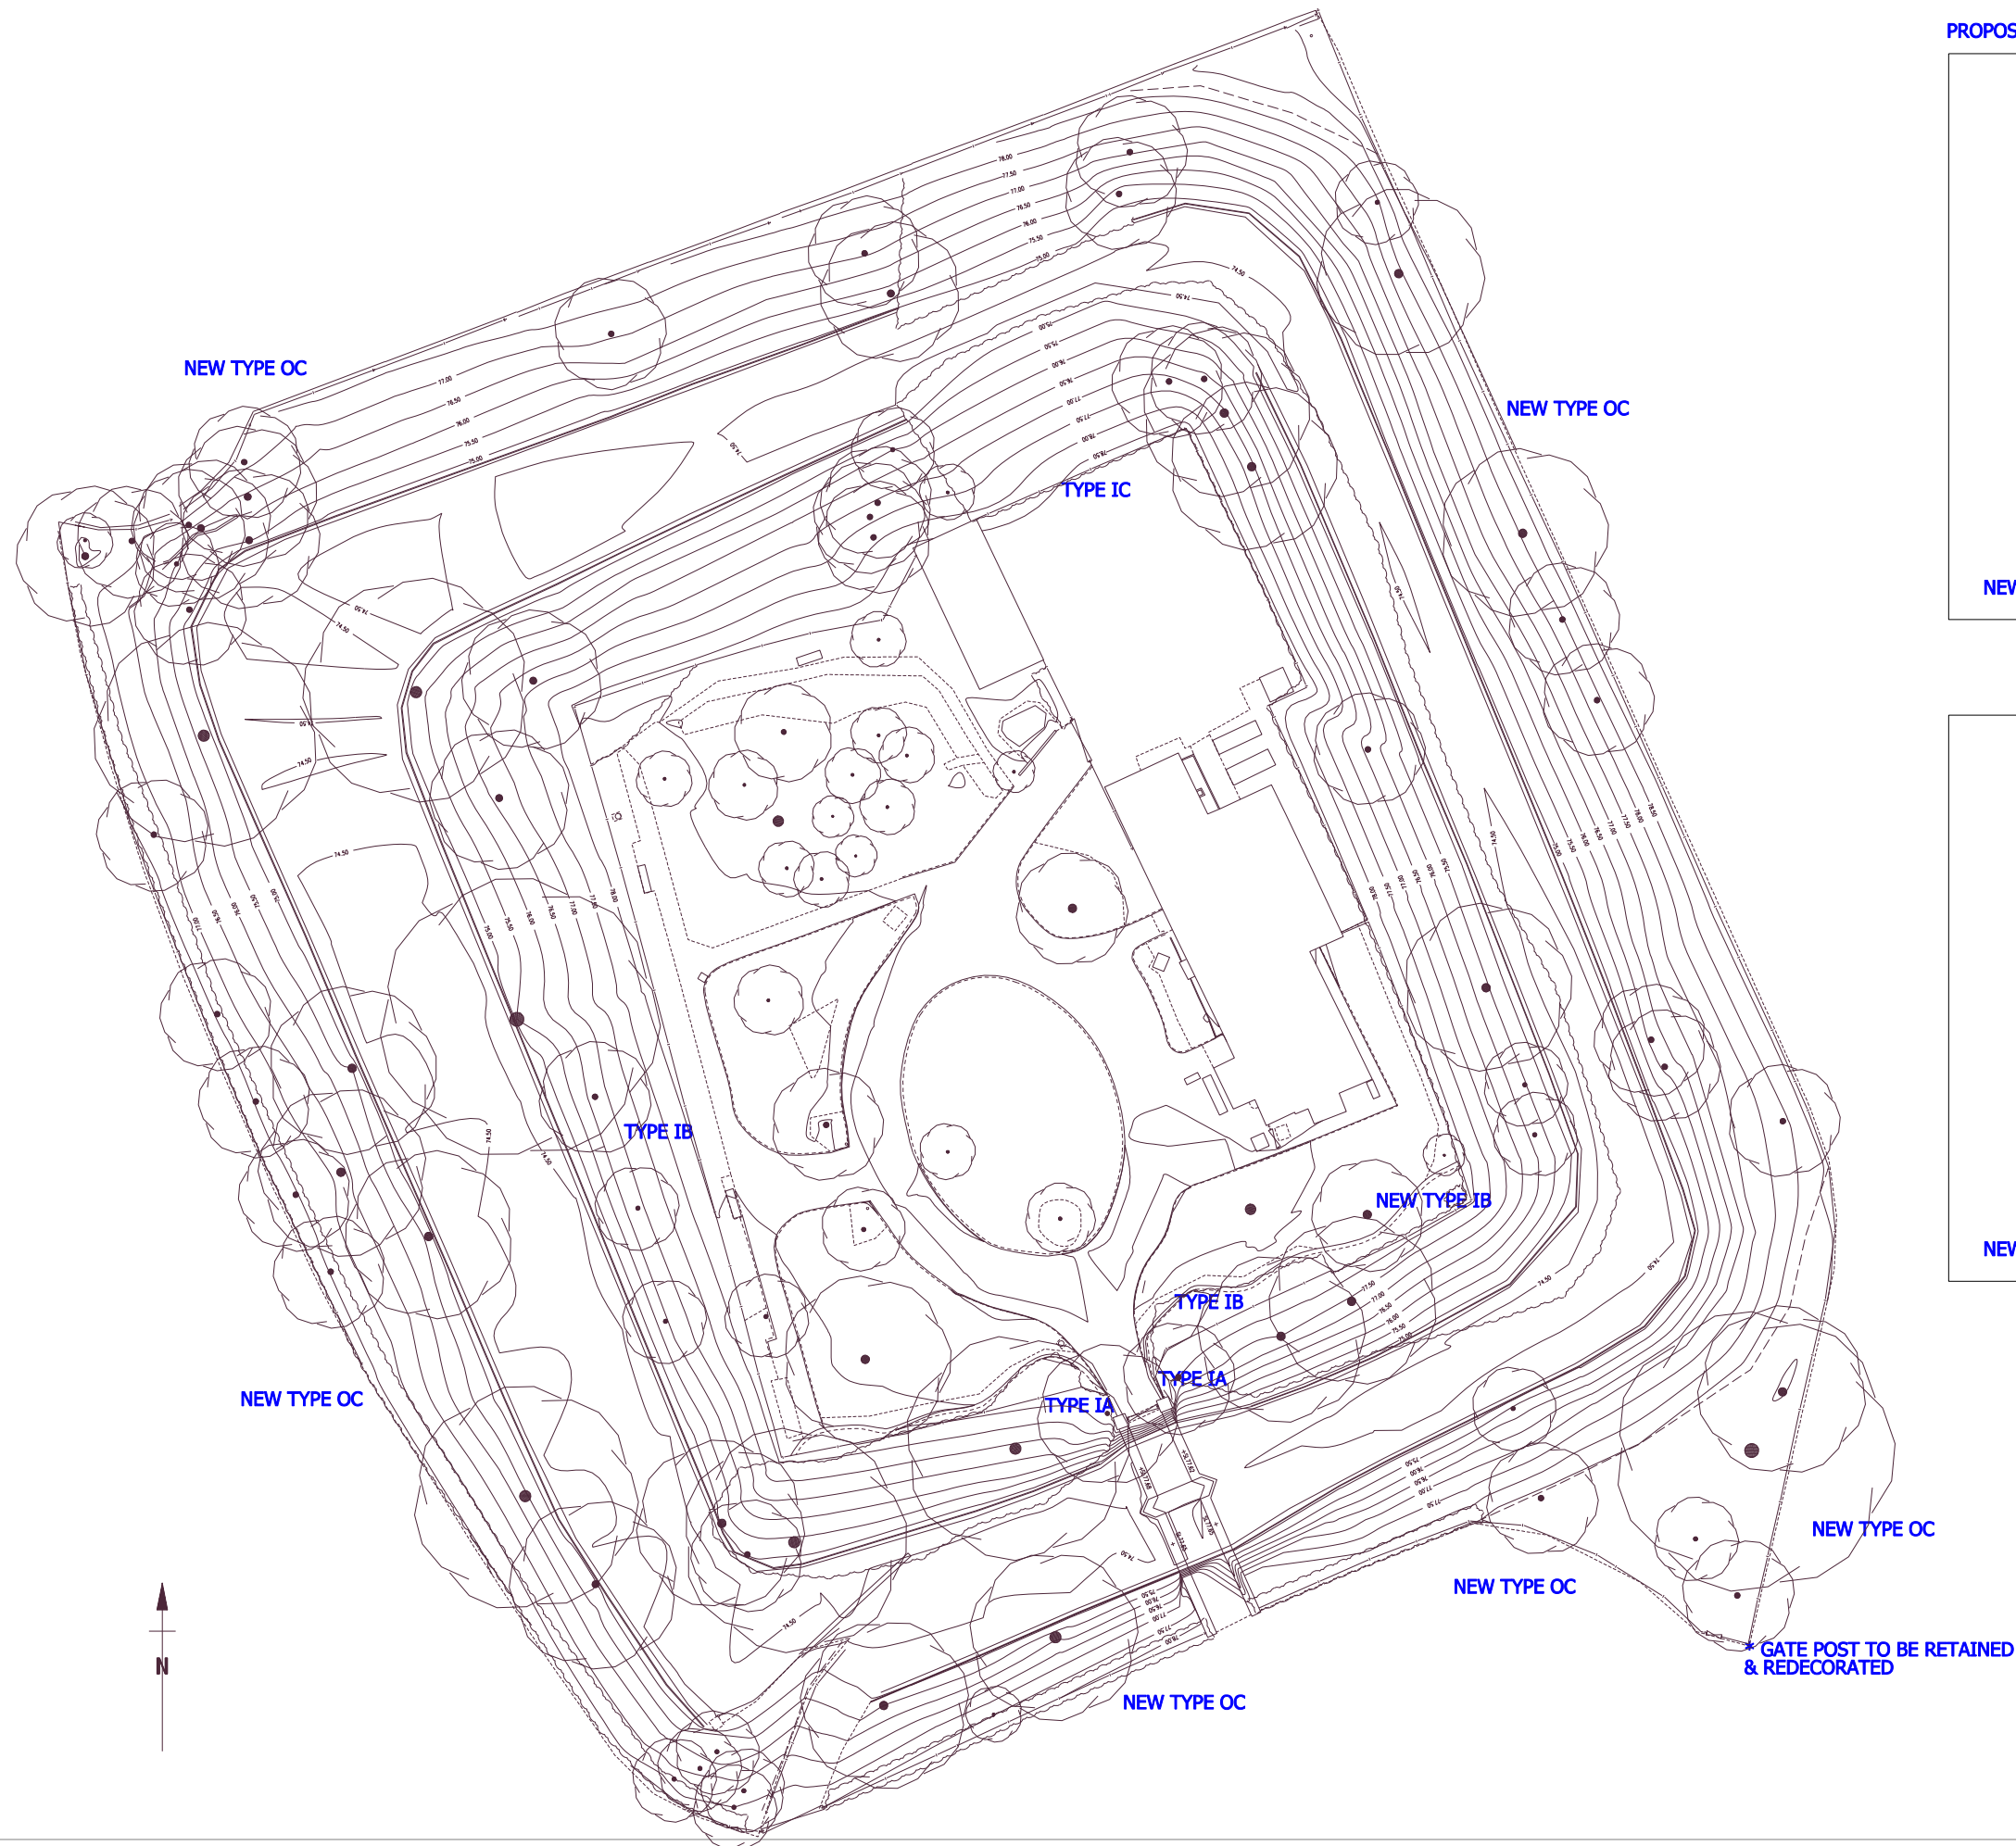

PROPOSED FENCE TYPES

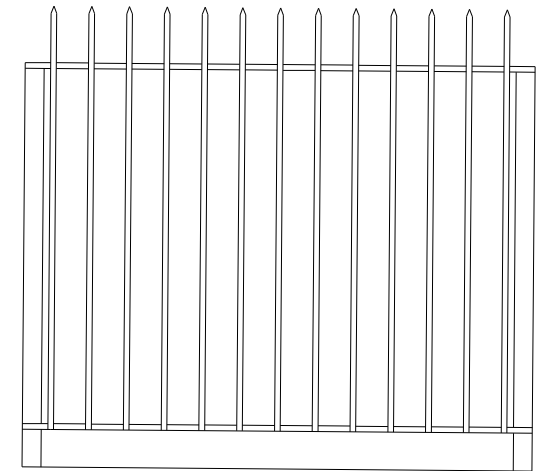

NEW FENCE TYPE OC - overall height 1220mm as existing fence type OC

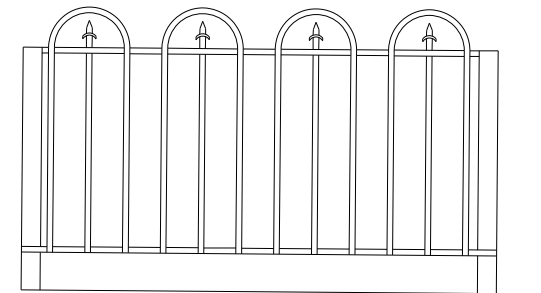

NEW FENCE TYPE IB - overall height 750mm as existing fence type IB