

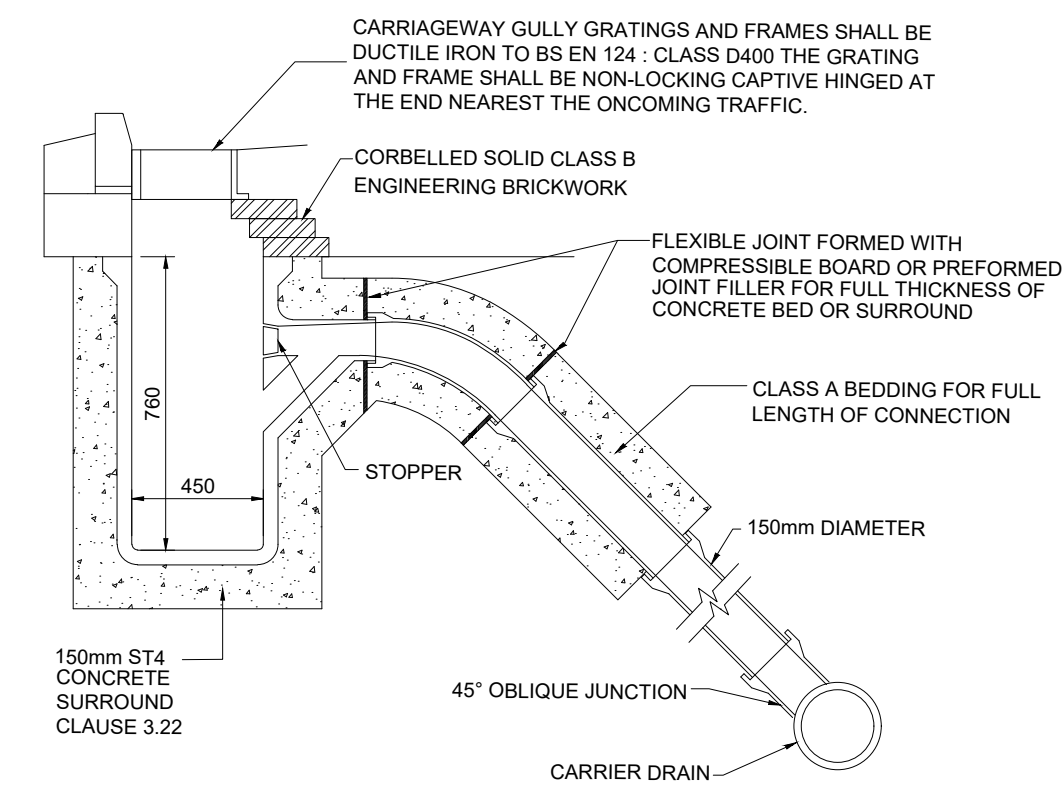


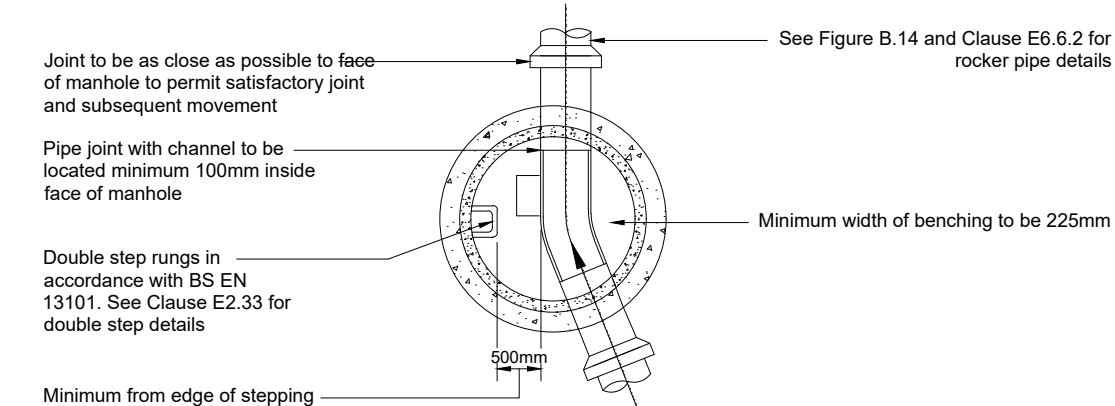

1. GULLY POT TO BE 95 LITRES MIN CAPACITY
2. MAXIMUM TRENCH WIDTH FOR 150mm GULLY LEAD IS 600mm
NUMBER OF BENDS MAY VARY DUE TO SITE DIFFERENCES.
3. CONCRETE SURROUND TO PIPES SHALL ALWAYS FINISH AT A JOINT
4. CONCRETE GULLY POT TO BS5911 PART 230 CLAUSE 3:10 (ii)

GULLY DETAIL WITH CONNECTION TO CARRIER DRAIN

SCALE N.T.S

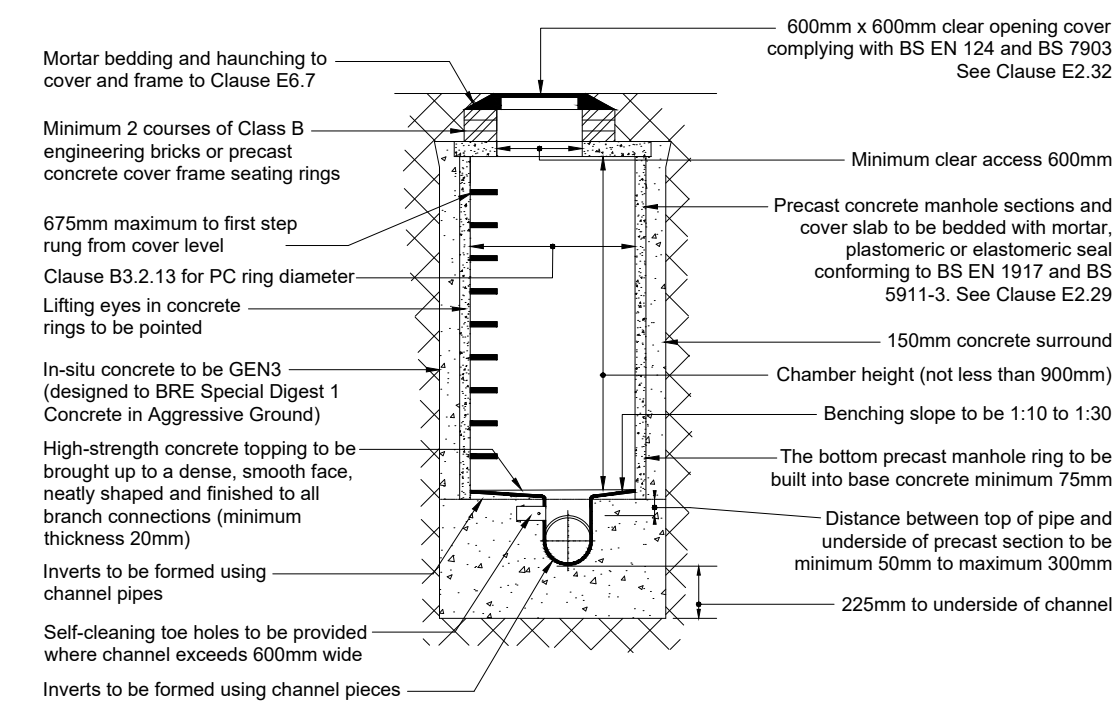

TYPICAL MANHOLE DETAIL - TYPE 2
(Maximum depth from cover to soffit of pipe 3.0 m)

IT IS ASSUMED THAT ALL WORKS WILL BE CARRIED OUT BY A COMPETENT CONTRACTOR WORKING, WHERE APPROPRIATE, TO AN APPROVED METHOD STATEMENT.

IN ADDITION TO THE HAZARDS/RISKS NORMALLY ASSOCIATED WITH THE TYPES OF WORK DETAILED ON THIS DRAWING, NOTE THE FOLLOWING:

CONSTRUCTION
1. CONTRACTOR TO ENSURE SITE IS SCANNED FOR EXISTING SERVICES THAT MAY BE ON SITE.
2. CONTRACTOR TO ASSESS FOR GROUND CONTAMINATION.
3. CONTRACTOR TO ENSURE SUITABLE MEASURES ARE TAKEN DURING ANY EXCAVATIONS/TEMPORARY WORKS.
4. A SUITABLE TRAFFIC MANAGEMENT PLAN SHOULD BE IN PLACE FOR DURATION OF WORKS.
NOTE: CURTIN'S ARE NOT LIABLE FOR ANY OF THE ABOVE.

MAINTENANCE / CLEANING

1.WHERE PROPRIETARY PRODUCTS ARE SPECIFIED, THE MANUFACTURER'S INSTRUCTIONS AND RECOMMENDATIONS SHOULD BE FOLLOWED.

2.THE RECOMMENDED INSPECTIONS OF THE OPERATIONS AND FREQUENCIES ARE TYPICAL ONLY AND SHOULD BE MORE FREQUENT INITIALLY TO ENSURE THAT THERE ARE NO UNFORESEEN ISSUES WITH THE OPERATION AND THEN ADJUSTED TO SUIT THE SITE REQUIREMENTS.

DECOMMISSIONING / DEMOLITION
1. N/A
2.
3.

1. THIS DRAWING IS TO BE READ IN CONJUNCTION WITH ALL RELEVANT ARCHITECTS AND ENGINEERS DRAWINGS AND SPECIFICATIONS.
2. DO NOT SCALE THIS DRAWING. ANY AMBIGUITIES, OMISSIONS AND ERRORS ON DRAWINGS SHALL BE BROUGHT TO THE ENGINEERS ATTENTION IMMEDIATELY. ALL DIMENSIONS MUST BE CHECKED / VERIFIED ON SITE.
3. ALL DIMENSIONS ARE IN METRES UNLESS NOTED OTHERWISE.
4. FOR GENERAL NOTES REFER TO DRAWING.

	PROPOSED WORKS BOUNDARY
	SEL DESIGN EXTENT
	EXISTING DRAINAGE
	PROPOSED 150mm DIA GULLY CONNECTIONS

[illegible]

PROJECT	MSCP ENABLING WORKS
---------	---------------------

TITLE	DRAINAGE
-------	----------

STATUS S3	PURPOSE OF ISSUE REVIEW/COMMENTS		
DRAWN BY HS	CHECKED BY HS	DATE 28/05/2021	
SCALE (@A1) 1:250		PROJECT NUMBER 077416	
FILE DRAWING NUMBER 20200-CUR-NM110-EX-DR-D-9505			REV. P06