
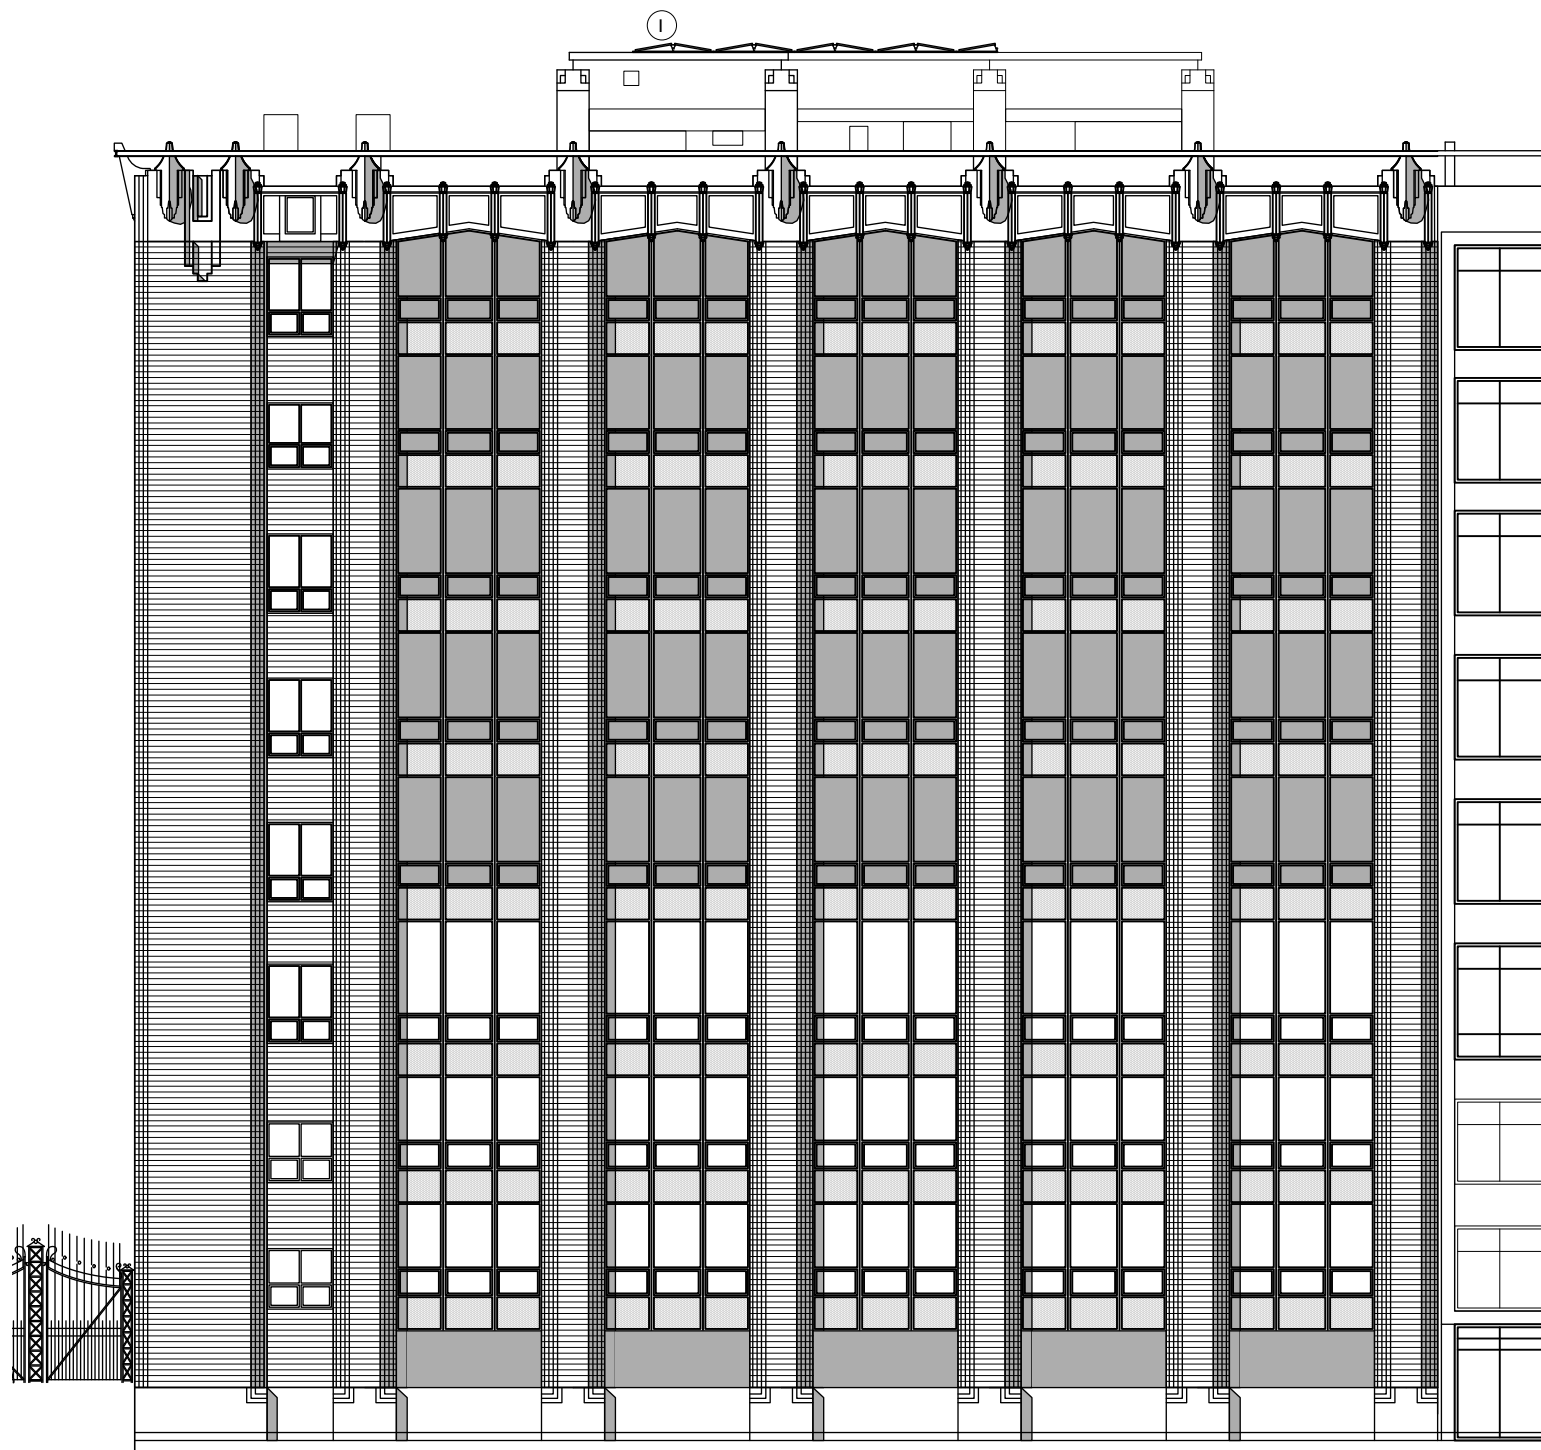


Notes

1. Photovoltaic panels.

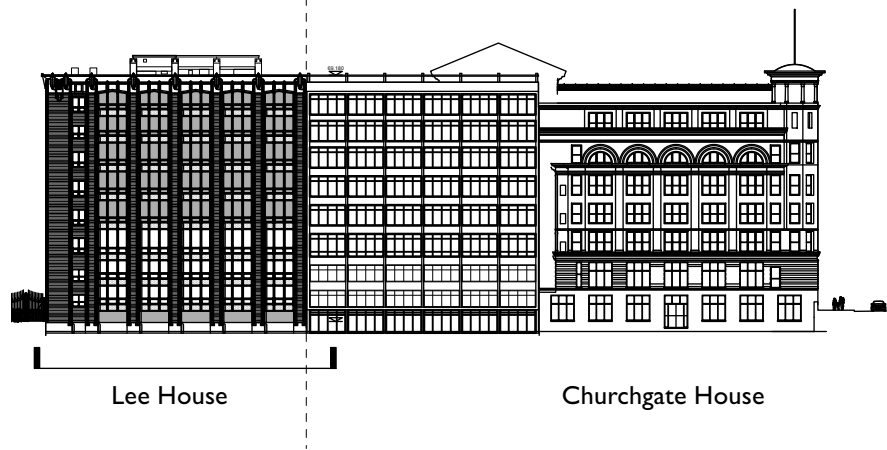

Rev	Note	DRN	CHK
-----	------	-----	-----

Total Building PV Panels

Canal Elevation Lee -
Proposed

scheme	1966
drwg no.	P(211)
revision	

scale	1:200 @ A3
date first drawn	Aug 2022
drawn	HW

SK sketch E existing P proposed T tender C construction FI final issue

www.ateliermb.co.uk
t 0161 236 0051
e architect@ateliermb.co.uk