This drawing is the copyright of LDM Deisgn.
All dimensions to be checked on site.
Do not scale.
All levels to be checked on site and refer to Ordnance Survey Datum Newlyn unless alternative datum given.
All errors and omissions to be reported to the Architect prior to commencement.
This drawing must be read in conjunction with the relevant specification clauses.
This drawing must not be used on site unless issued for construction.

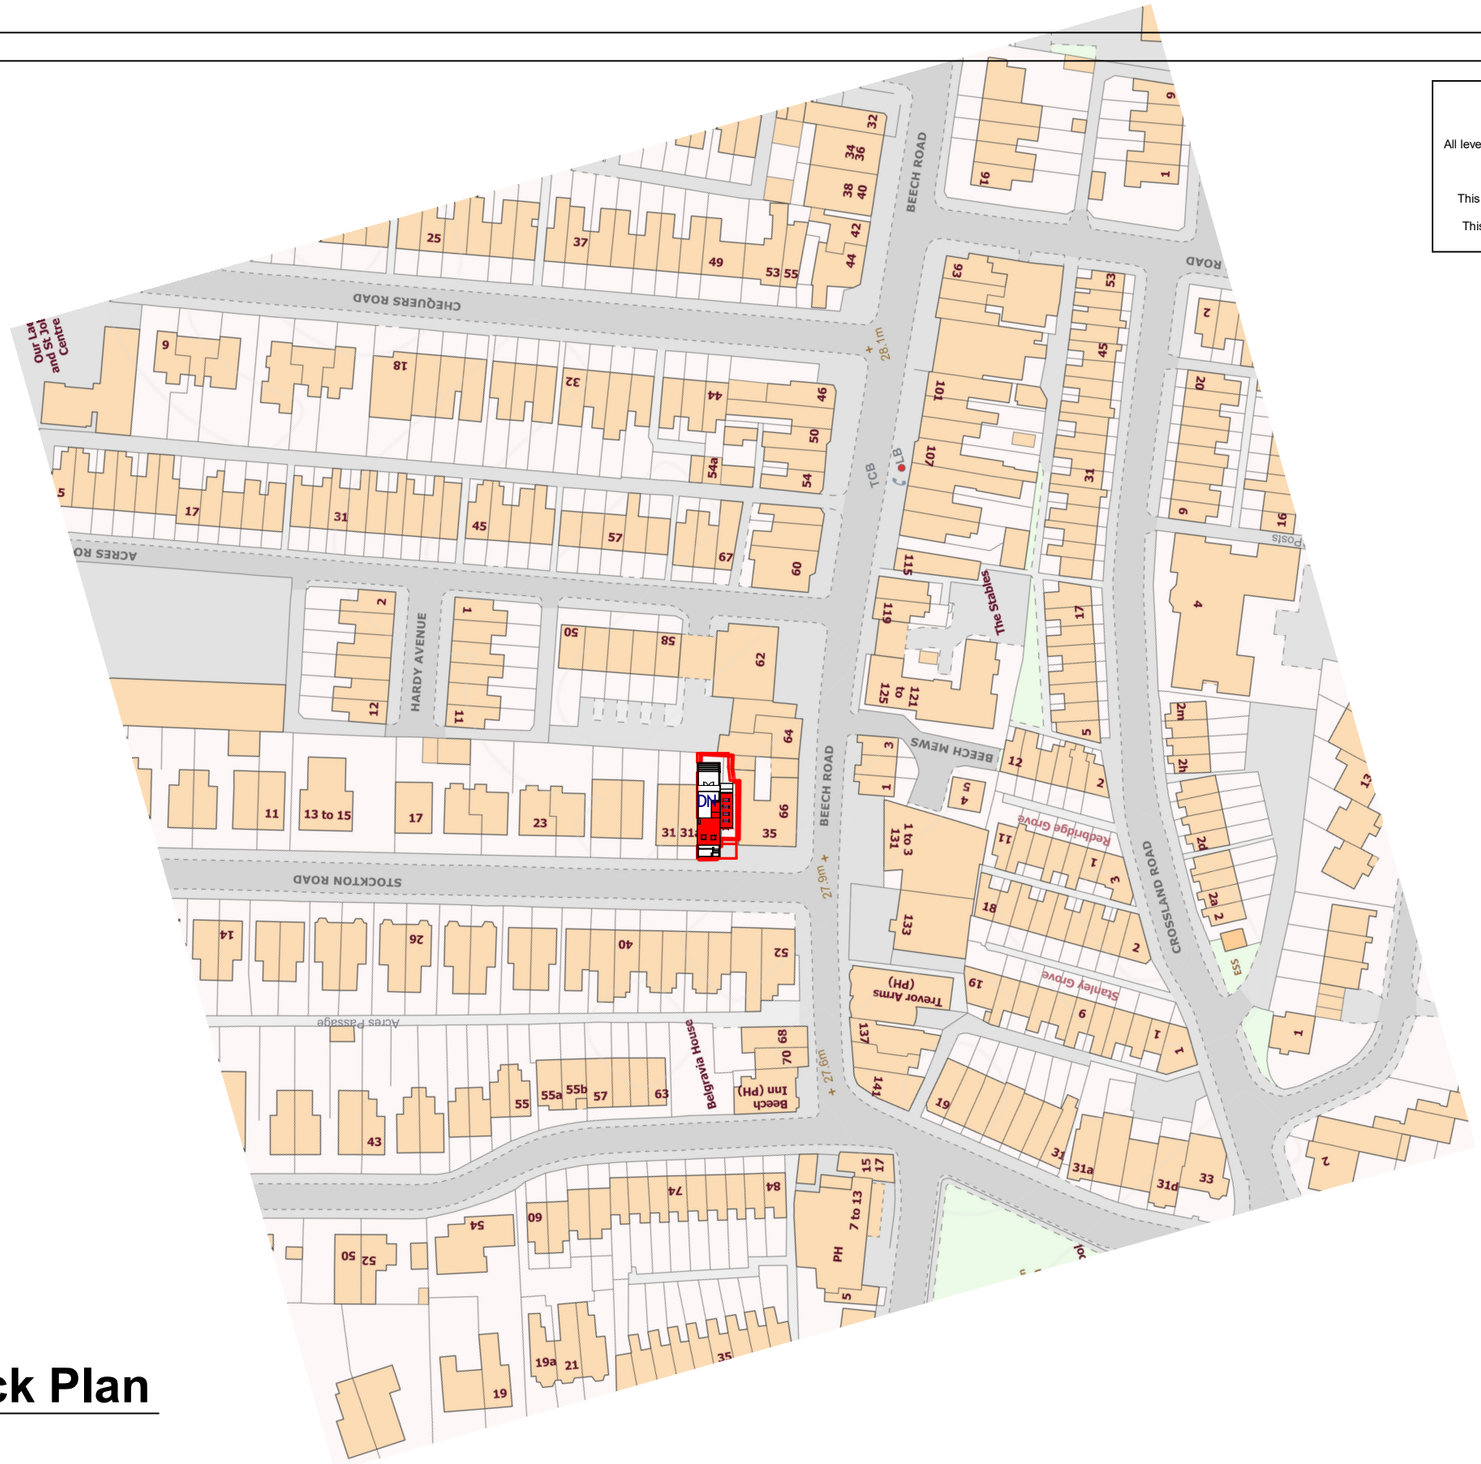

1 Proposed Block Plan

1 : 1250

0 5 10 20 50 Metres

GRAPHIC SCALE 1:1250

LDM Design	PROJECT: 33 Stockton Road, Manchester, M21 9FB	CLIENT: Patrick Cai	
	SHEET: Proposed Block Plan	Scale (@ A3): 1 : 1250	
		Drawn by: JG	DRAWING NUMBER: A021
		Checked by: LG	REV: N