



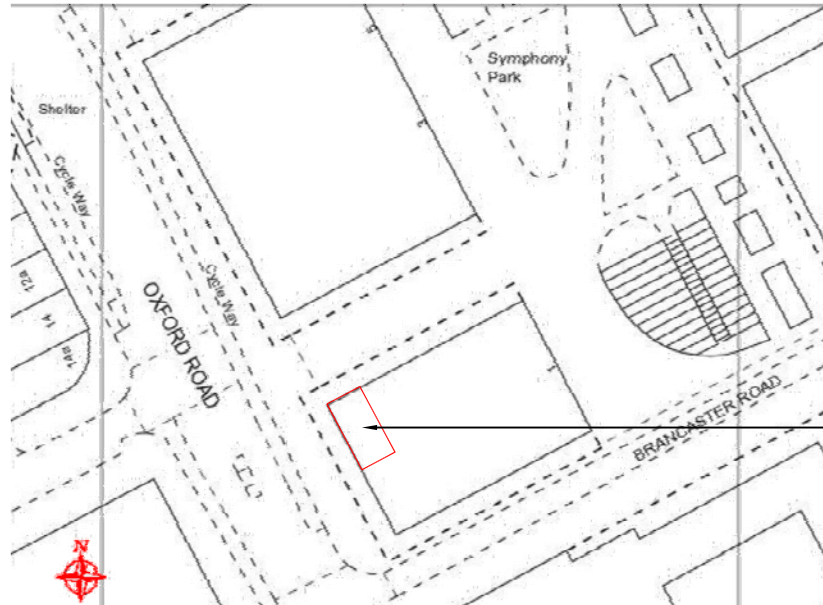

Unit B2-R3A,
Oxford Road,
Manchester.
Area - 75.9 sqm

Site Location Plan - 1:1250

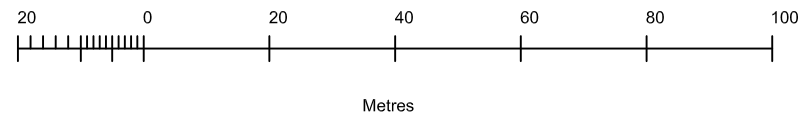

PHAUS: SKETCH

nudge@phaus.co.uk

0161 222 5141

22 Lever Street
Manchester M1 1EA

phaus.co.uk

SKETCH NUMBER: PH0246-000.0

PROJECT NAME: FEDERAL CAFE - OXFORD ROAD

CLIENT: FEDERAL

DRAWING TITLE: SITE LOCATION PLAN

SCALE: 1:1250 @ A4 DATE: 08.22 DRAWN BY: PS

NOTES

1. DO NOT SCALE FROM THIS DRAWING.
2. IF ANY DISCREPANCIES ARE FOUND, NOTIFY PHAUS.
3. THIS DRAWING IS THE PROPERTY OF PHAUS AND IS NOT TO BE REPRODUCED WITHOUT OUR CONSENT.
4. CONTRACTORS TO PERFORM THEIR OWN DIMENSION CHECK ON SITE.

© Phaus, 2013. All Rights Reserved.