




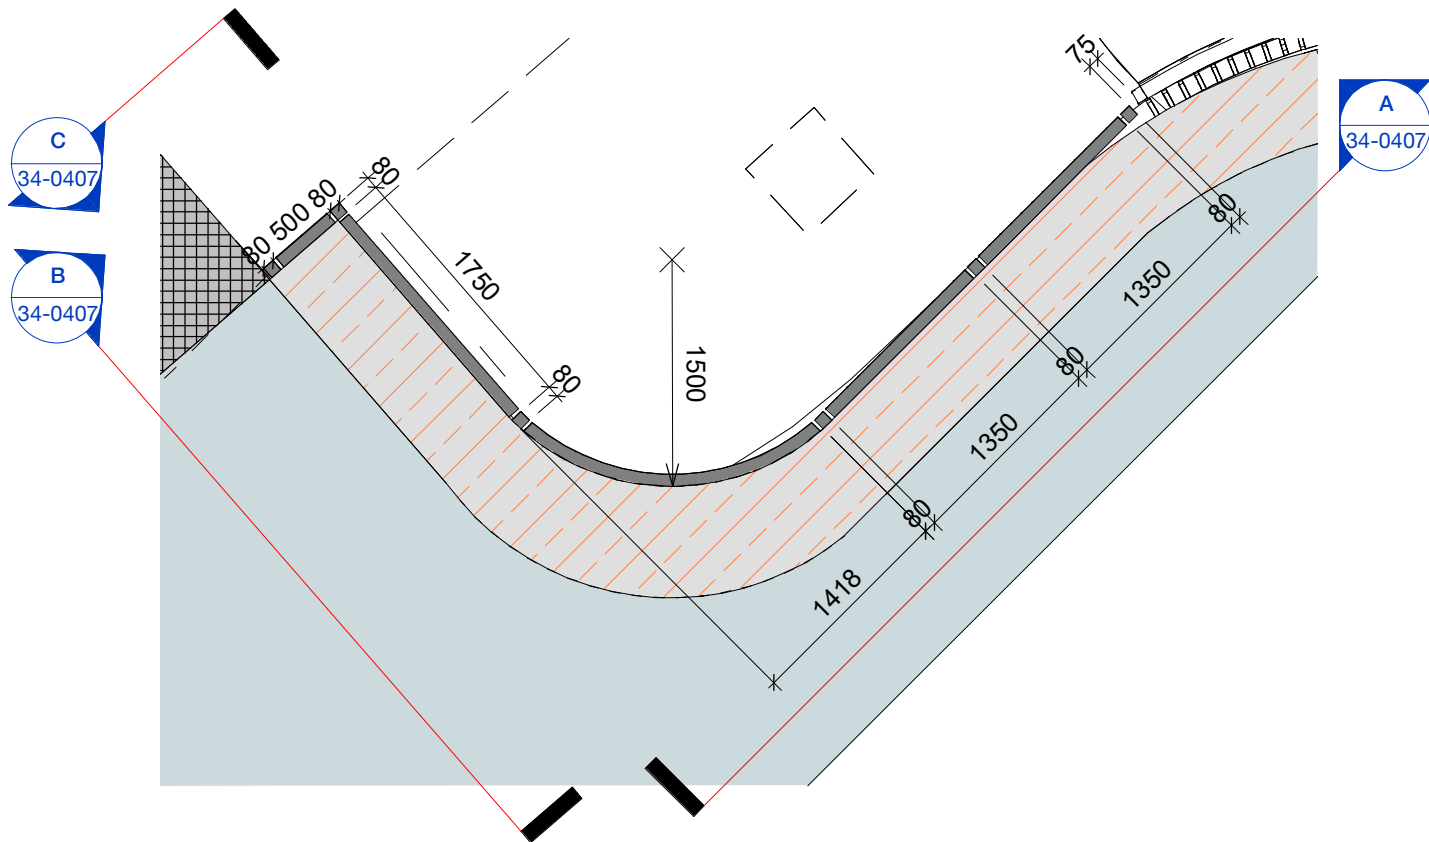

1 Plan View
1 : 50

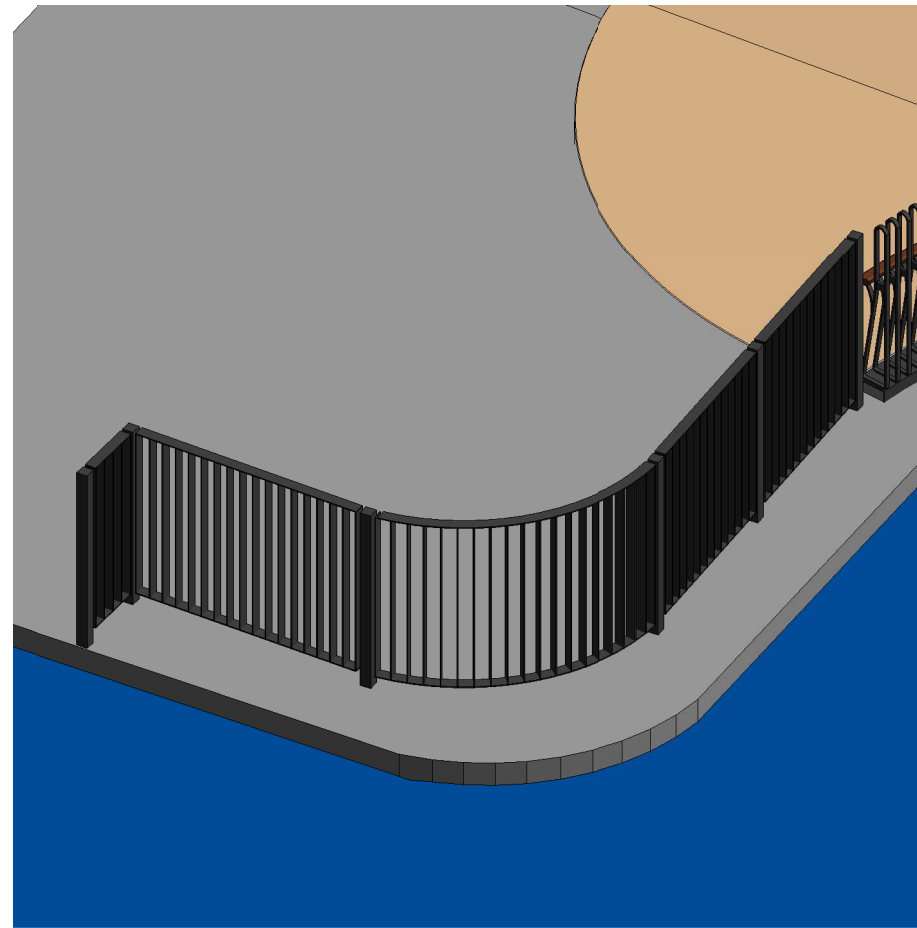


2 3D View

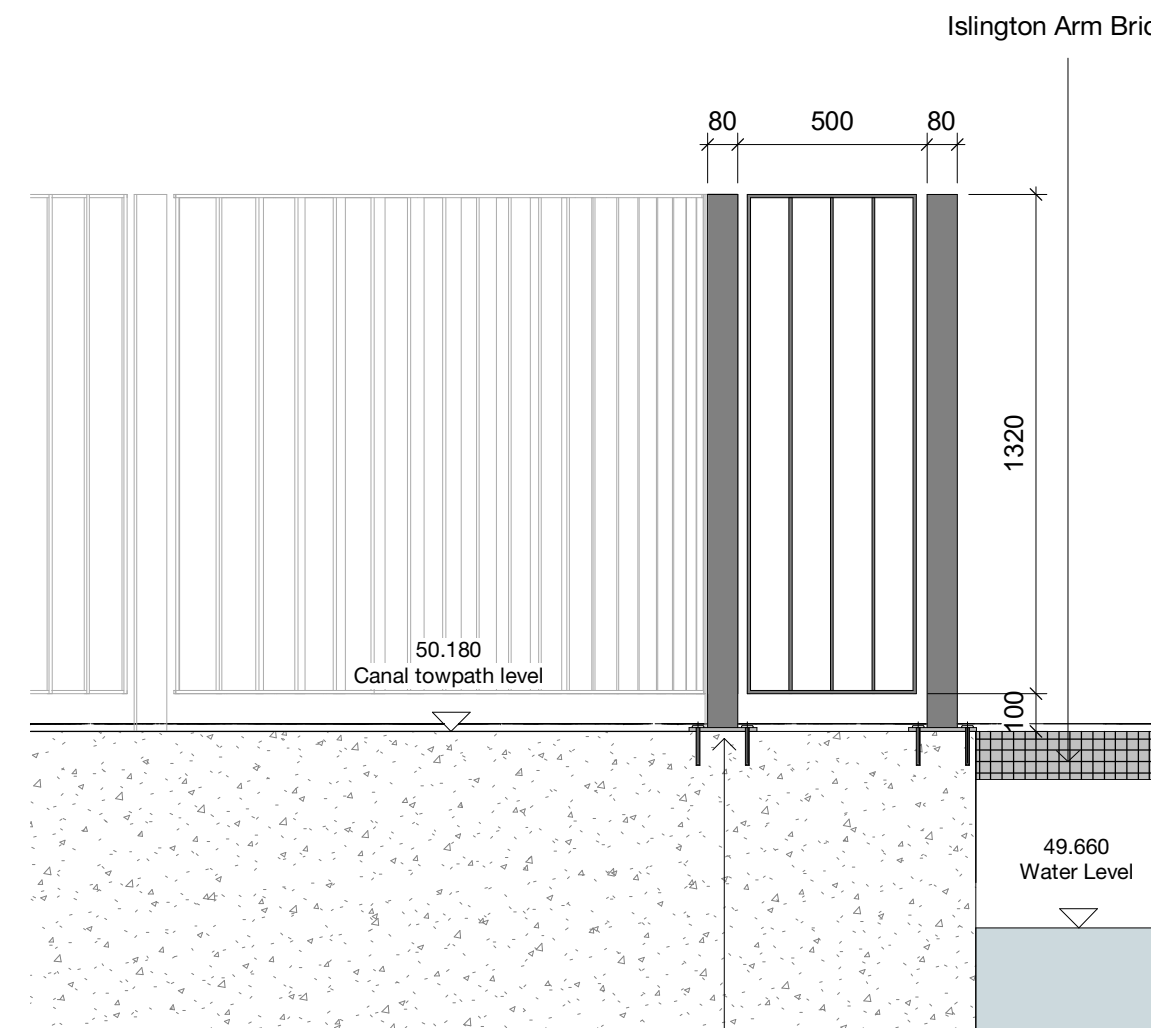

C Section CC
1 : 20


Base plate of guarding bolted to the steel Refer to the supplier's specification for bolting arrangement

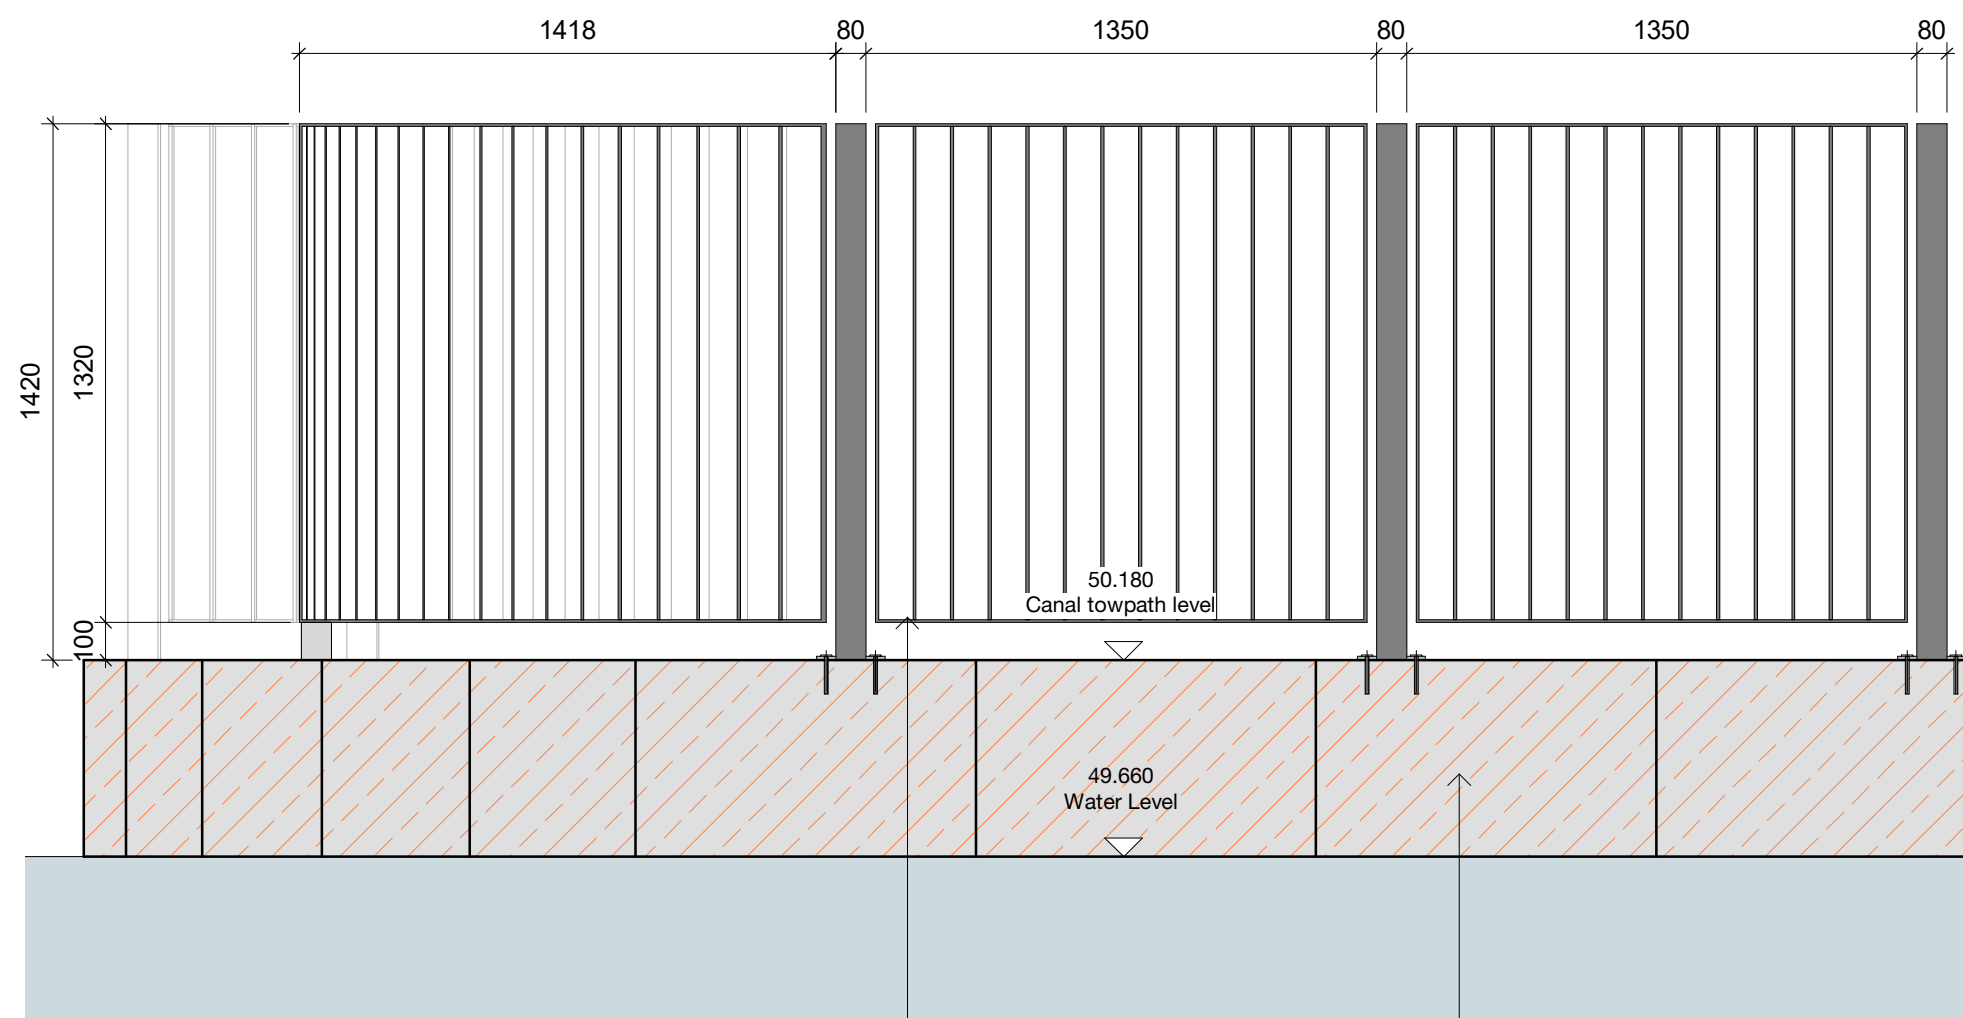

A Section AA
1 : 20

1250mm high Rimini fences. Refer to S.E. fixing details and supplier's specification

Existing stone coping to be retained

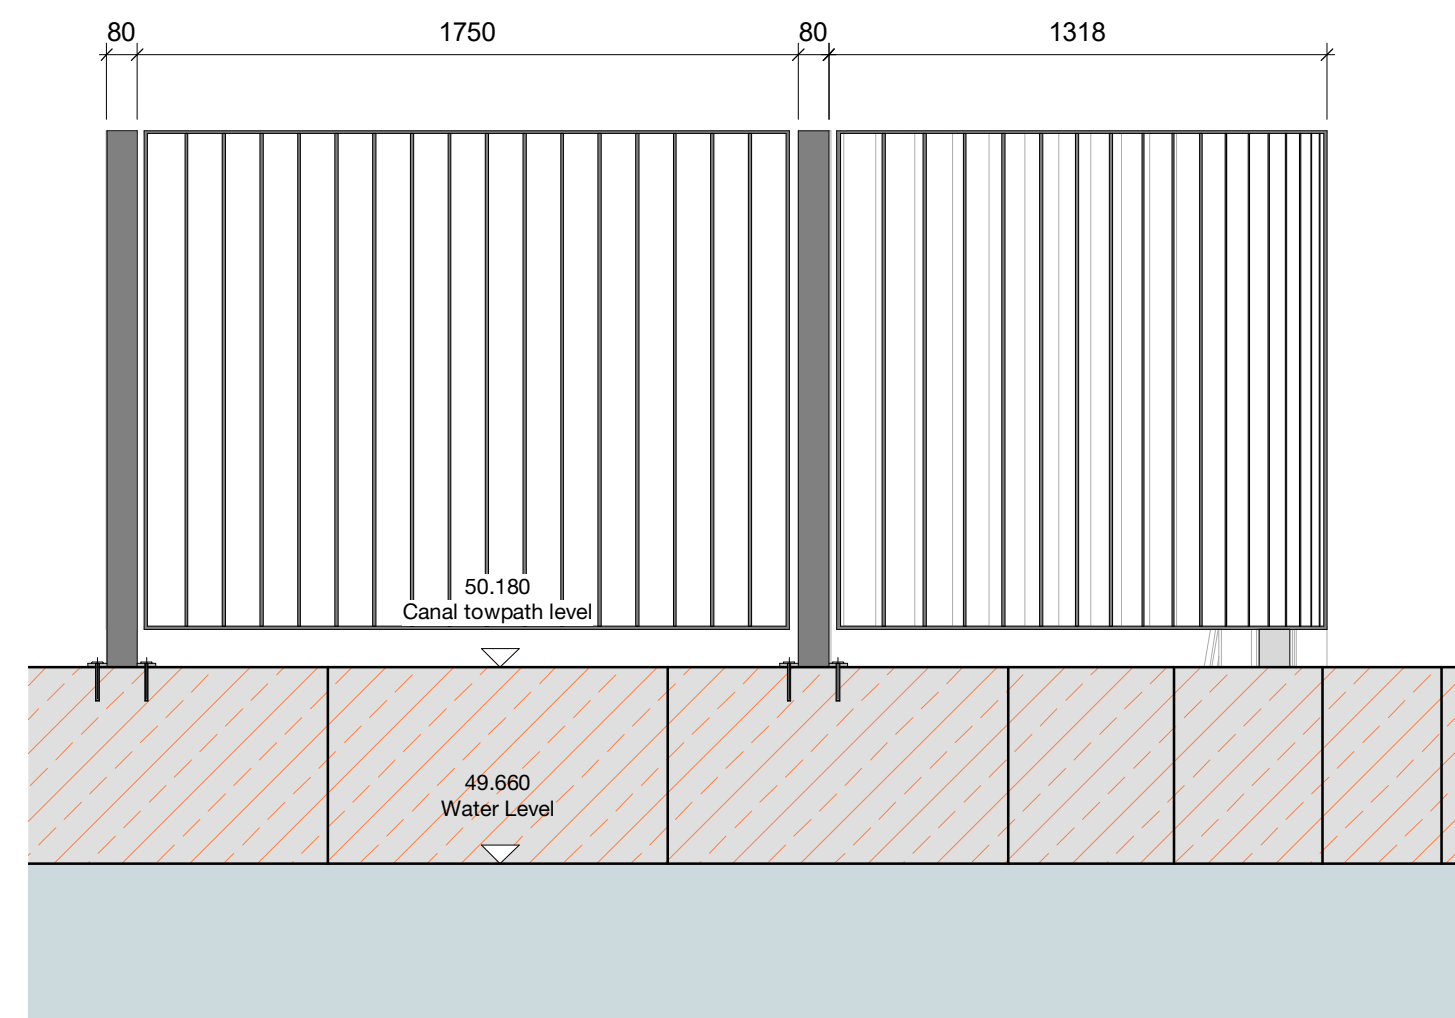

B Section BB
1 : 20

Copyright Hawkins\Brown Architects

No implied licence exists. This drawing should not be used to calculate areas for the purposes of valuation. Do not scale this drawing. All Dimensions to be checked on the site by the contractor and such dimensions to be their responsibility. All work must comply with relevant British Standards and Building Regulations requirements. Drawing errors and omissions to be reported to the architect. To be read in conjunction with Architect's specification and other consultant information.

Rev	Description	Date
P1	Issued for Stage 4 - Tender	21/10/22

3C Tariff Street
Manchester M1 2FF

mail@hawkinsbrown.com
hawkinsbrown.com

Hawkins\Brown

Project
Islington Cycle Bridge
Lock No.3
Ashton Canal
Manchester

Drawing
Railing Detail - Rimini Fences to Existing Bridge

Scale
As indicated @ A2

Date
10/24/22

Drawn By
Author

Checked By
Checker

Job Number
210131

Status
S2

Purpose of Issue
For information

Drawing No.
ICB-HBA-00-00-DR-A-34-0407

Rev
P1