
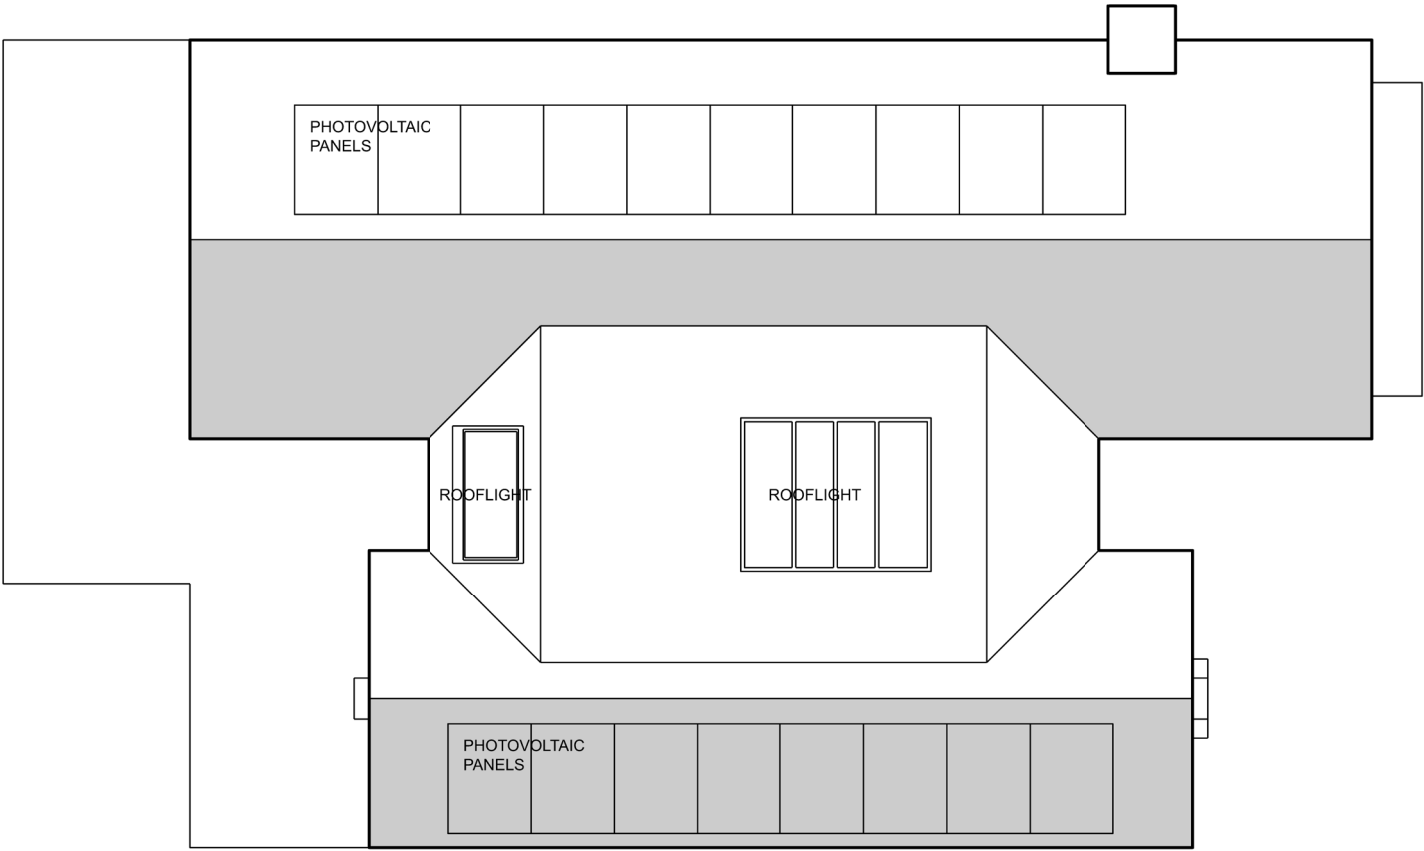


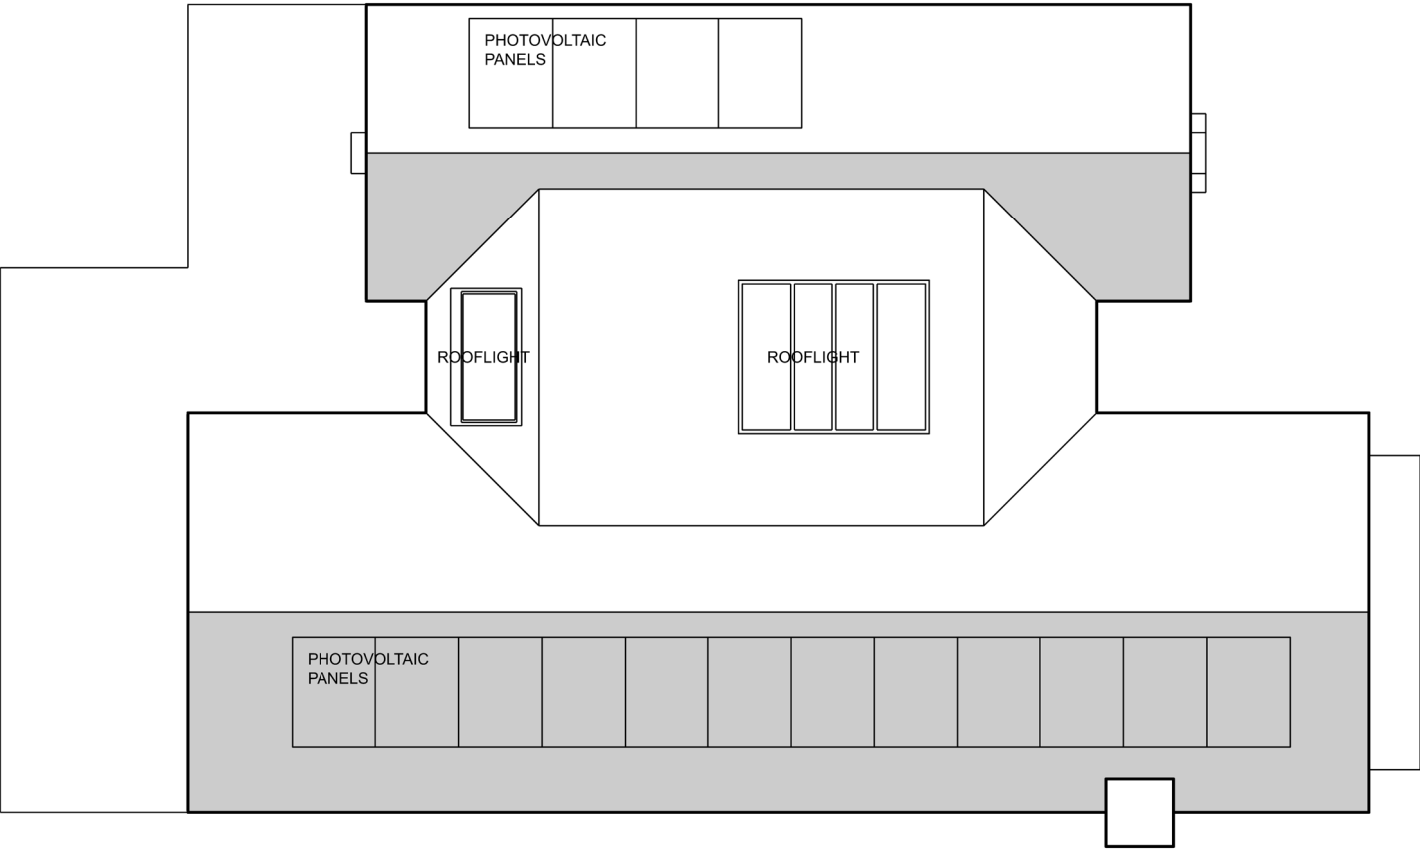

Rev.	Date	Drawn	Description
P1	10.06.2019	AE	Planning submission
P2	12.02.2021	AE	Section 73 Application (MMA)
P3	01.04.2022	AE	Rear sunken courtyard to House A updated Pergola removed from House A
P4	08.12.2022	AE	Number of Photovoltaic panels increased (to retain an EPC A Rating) Rooflight in pitched roof and chimney capping detail updated