


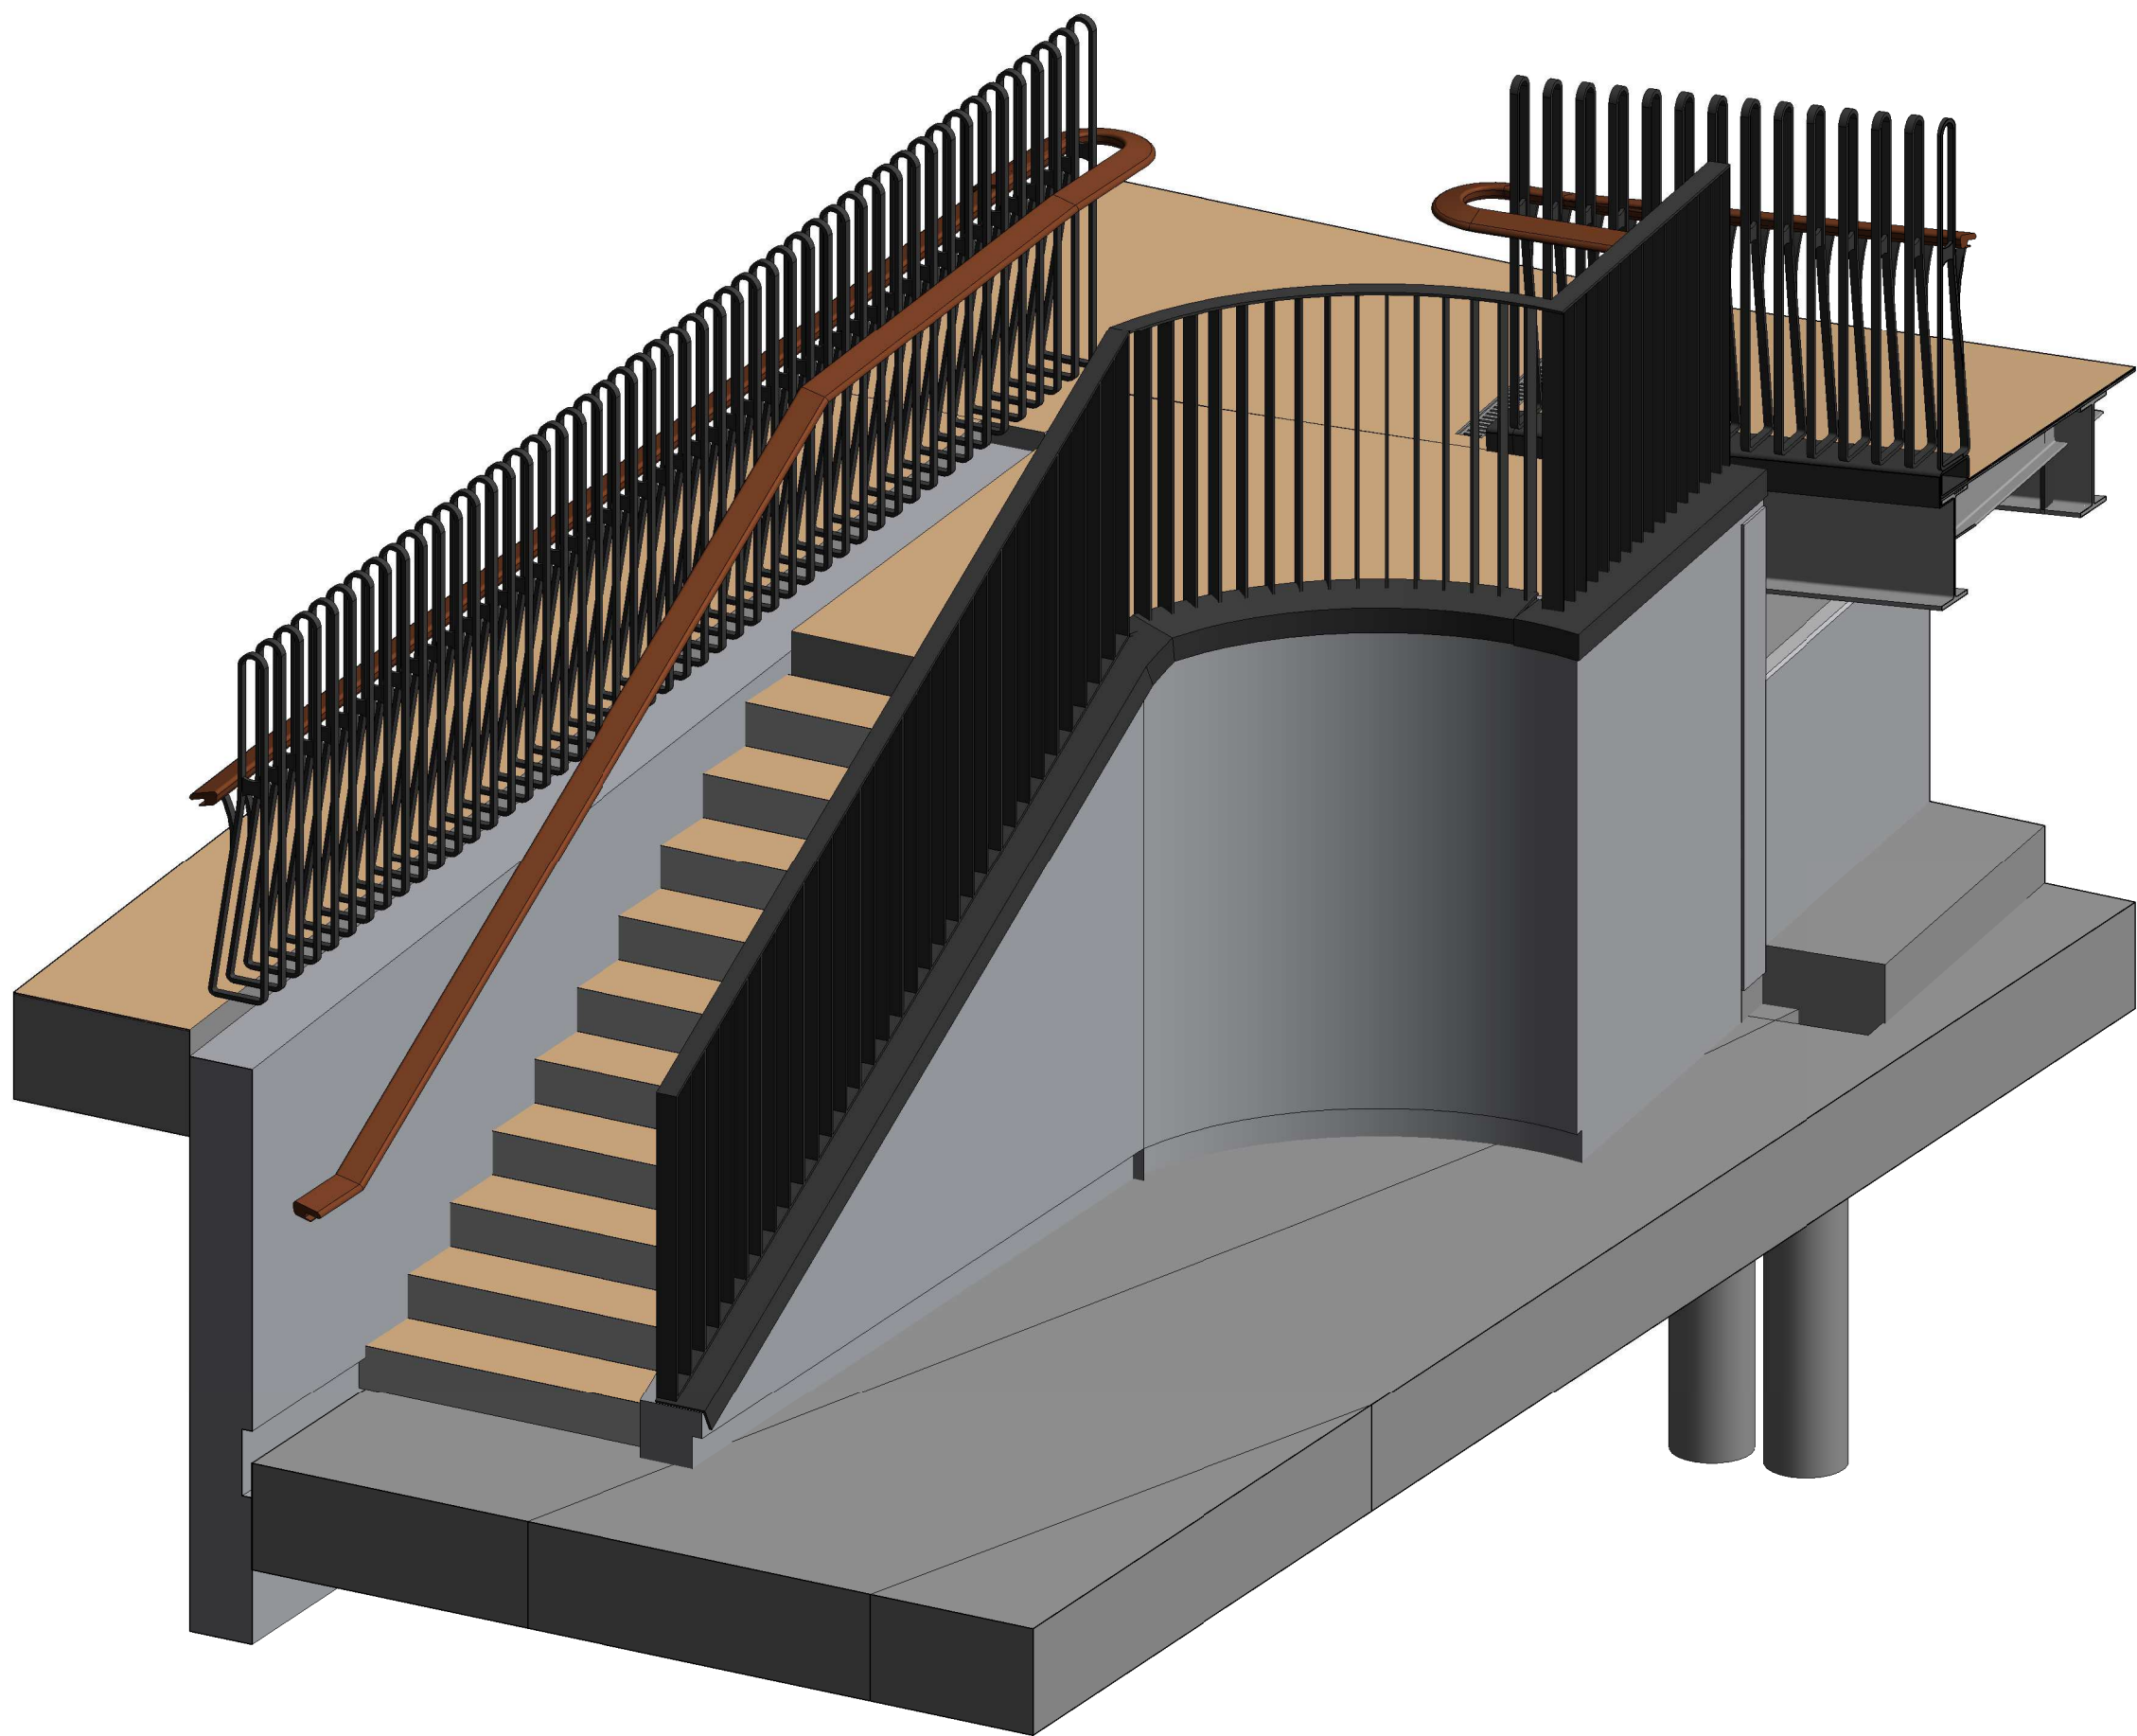


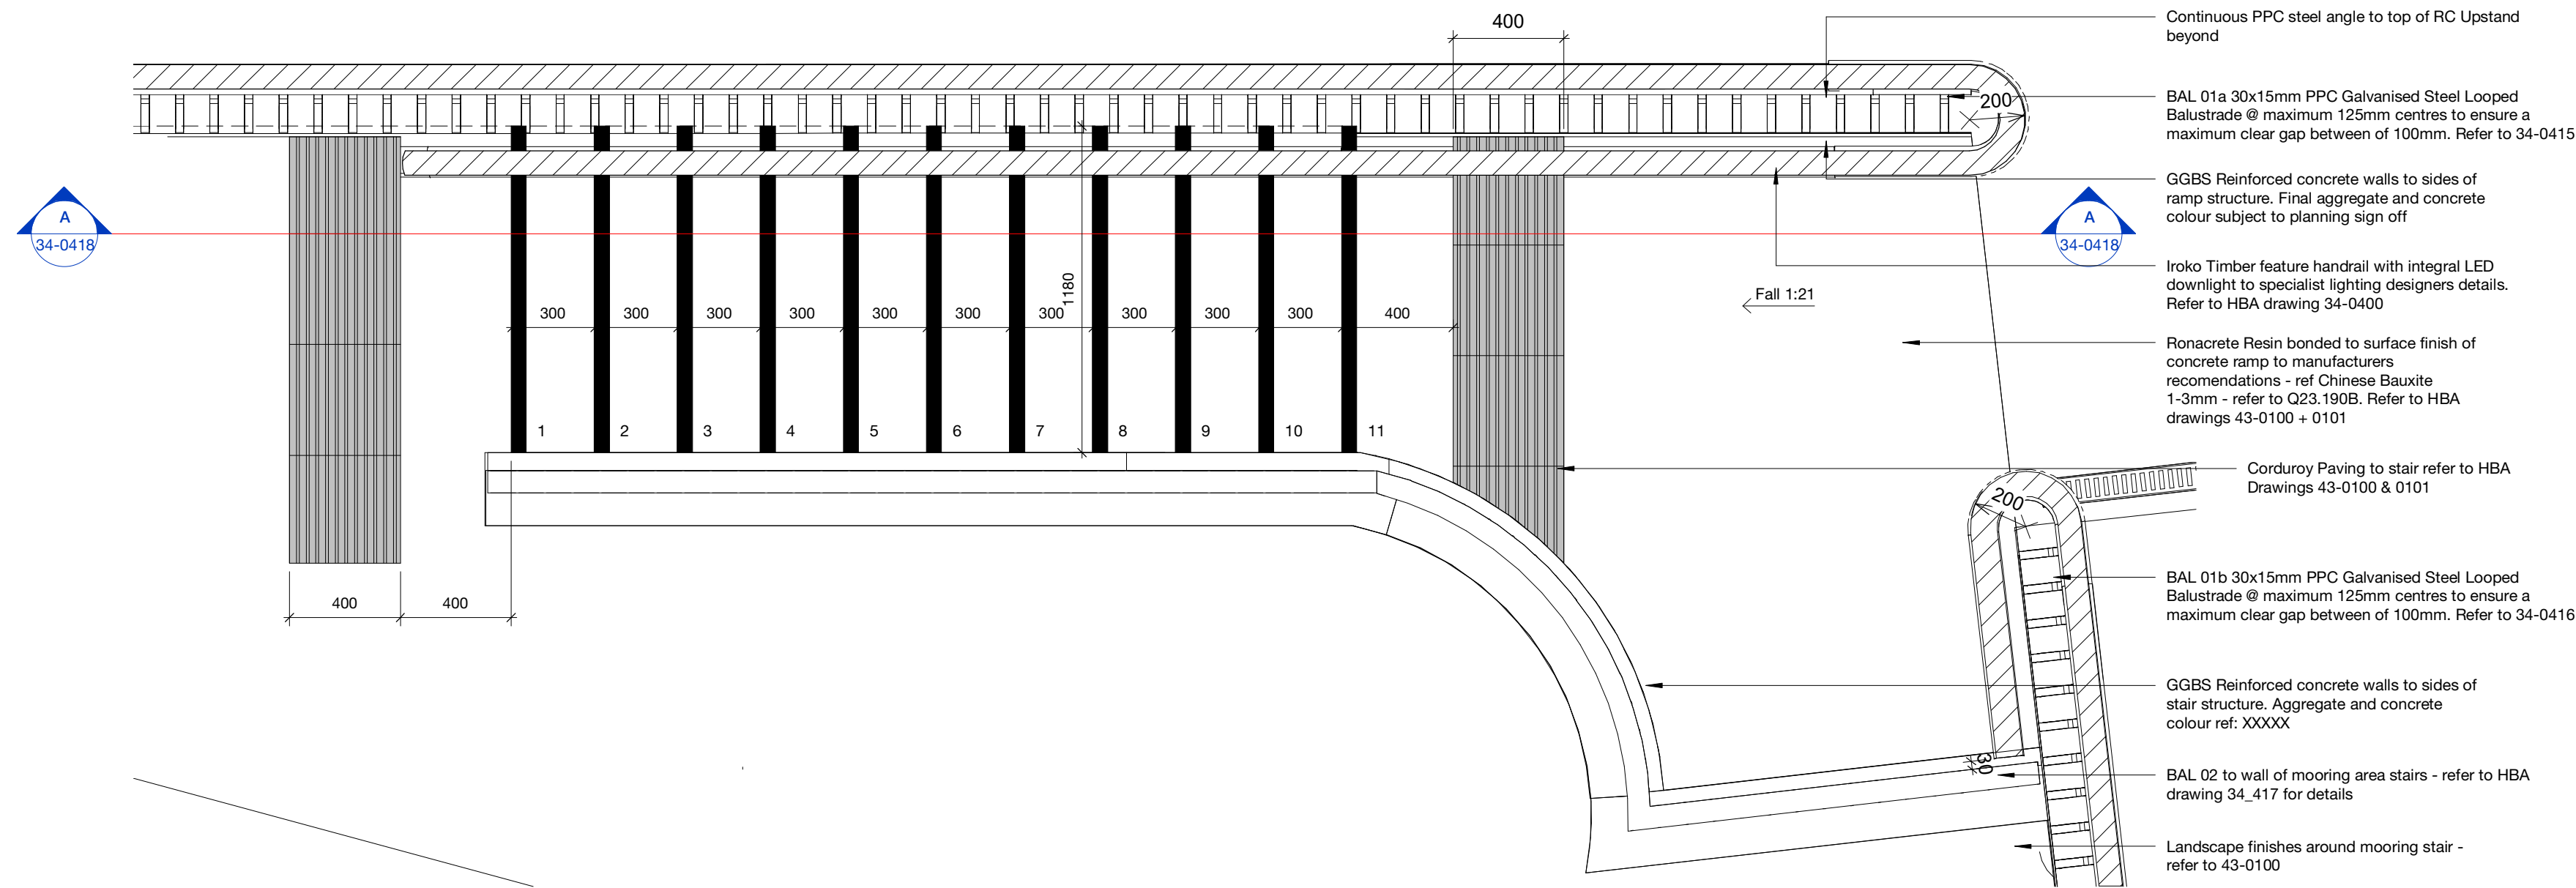

1 Mooring Ramp Stair Plan Settingout
1 : 20

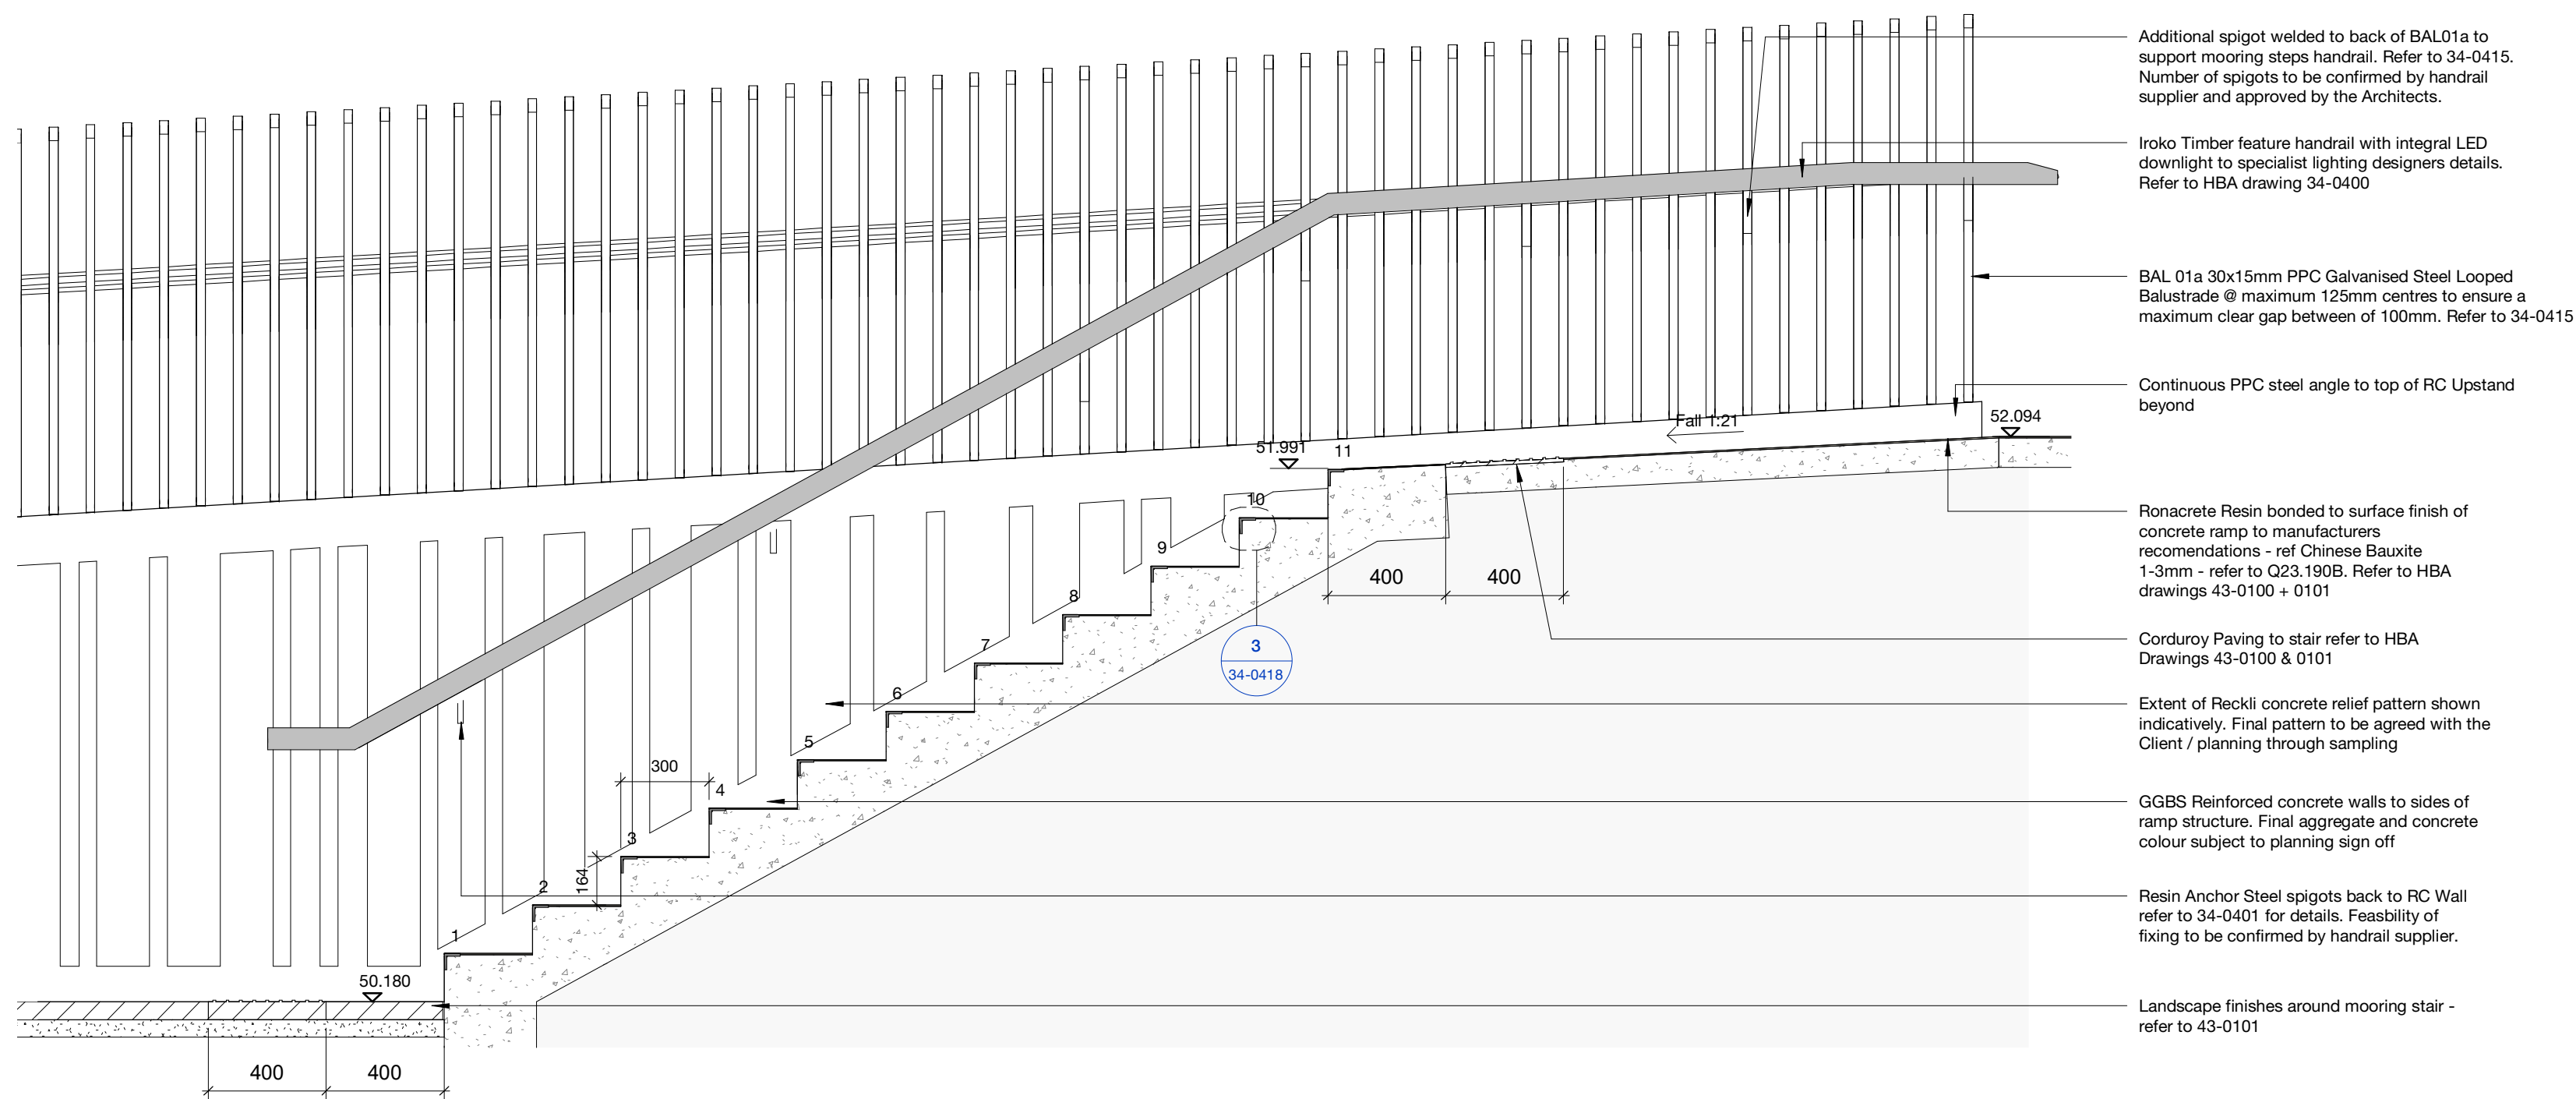

A Section A-A - Through Mooring Ramp Stair
1 : 20

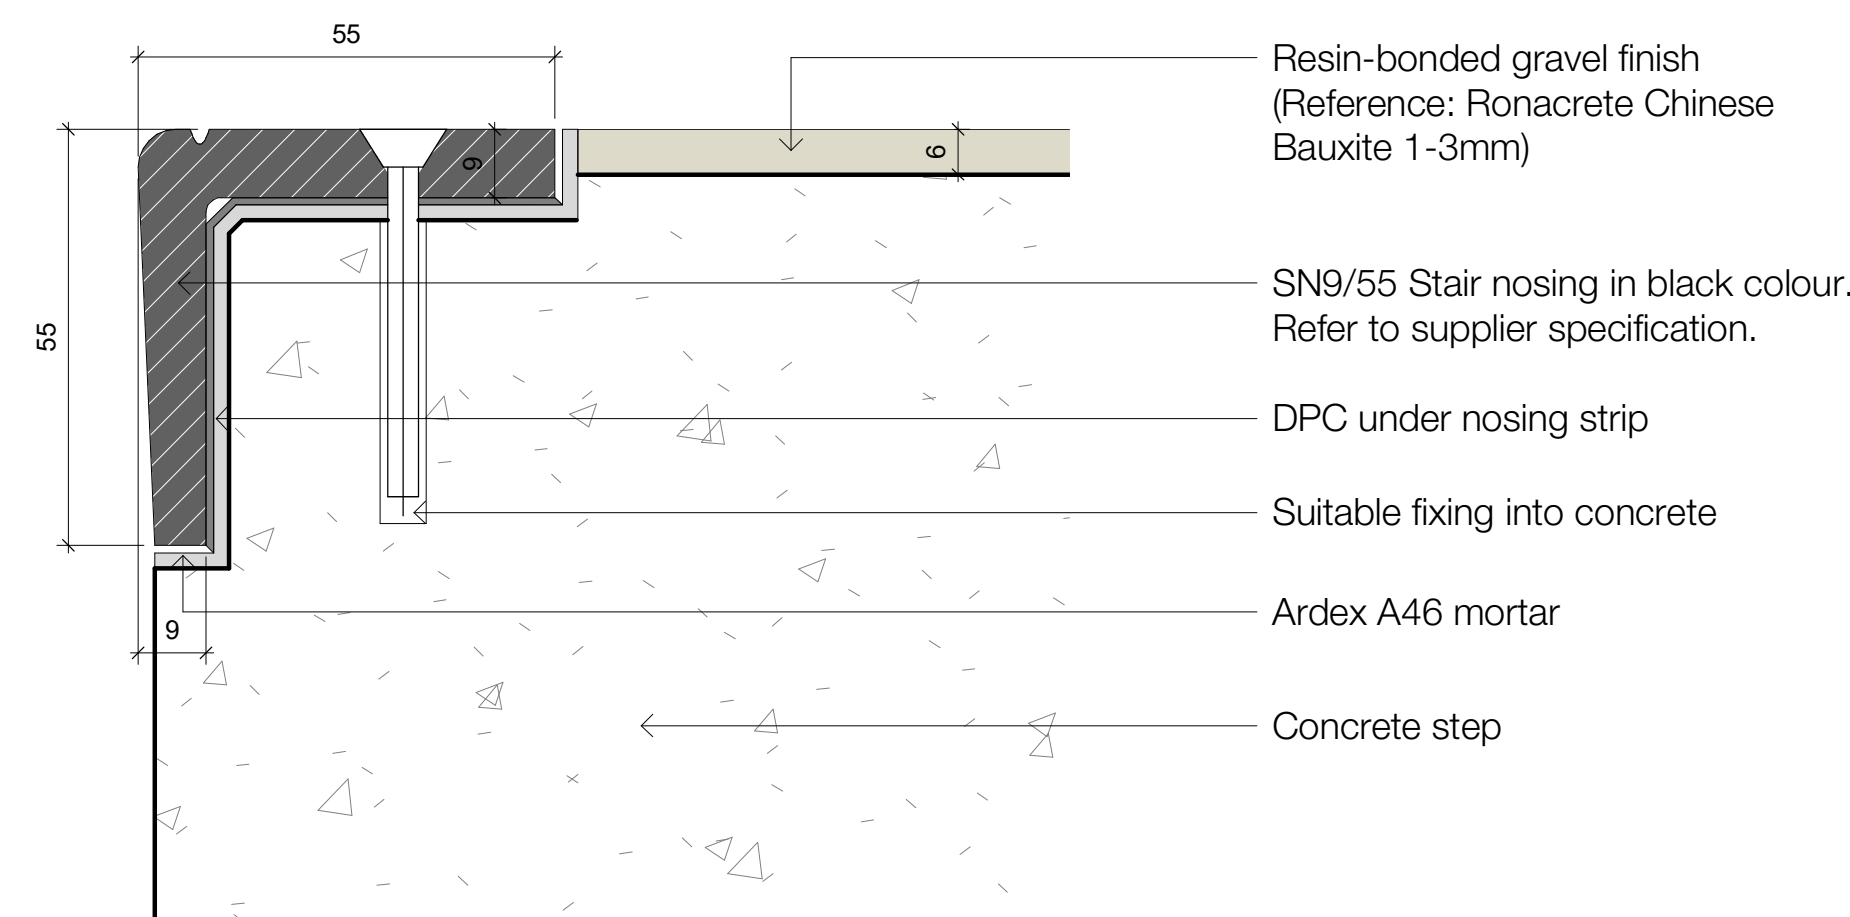

3 Nosing details on mooring stair
1 : 1

Rev	Description	Date
P1	Initial Issue	30/09/22
P2	General Revision	14/10/22
P3	Issued for Stage 4 - Tender	21/10/22

Copyright Hawkins\Brown Architects
No implied licence exists. This drawing should not be used to calculate areas for the purposes of valuation. Do not scale this drawing. All dimensions to be checked on the site by the contractor and such dimensions to be their responsibility. All work must comply with relevant British Standards and Building Regulations requirements. Drawing errors and omissions to be reported to the architect. To be read in conjunction with Architect's specification and other consultant information.

Scale @ A1	Date	Job Number	Project	3C Tariff Street Manchester M1 2FF mail@hawkinsbrown.com hawkinsbrown.com Hawkins\Brown
As indicated	09/30/22	210131	Islington Cycle Bridge	
Drawn By	Checked By	Status	Lock No.3	
JK	SB	S2	Ashton Canal	
			Manchester	
Drawing No.	Rev	Purpose of Issue	Drawing	
ICB-HBA-00-00-DR-A-34-0418	P3	For information	General Arrangement - Stair to mooring area	